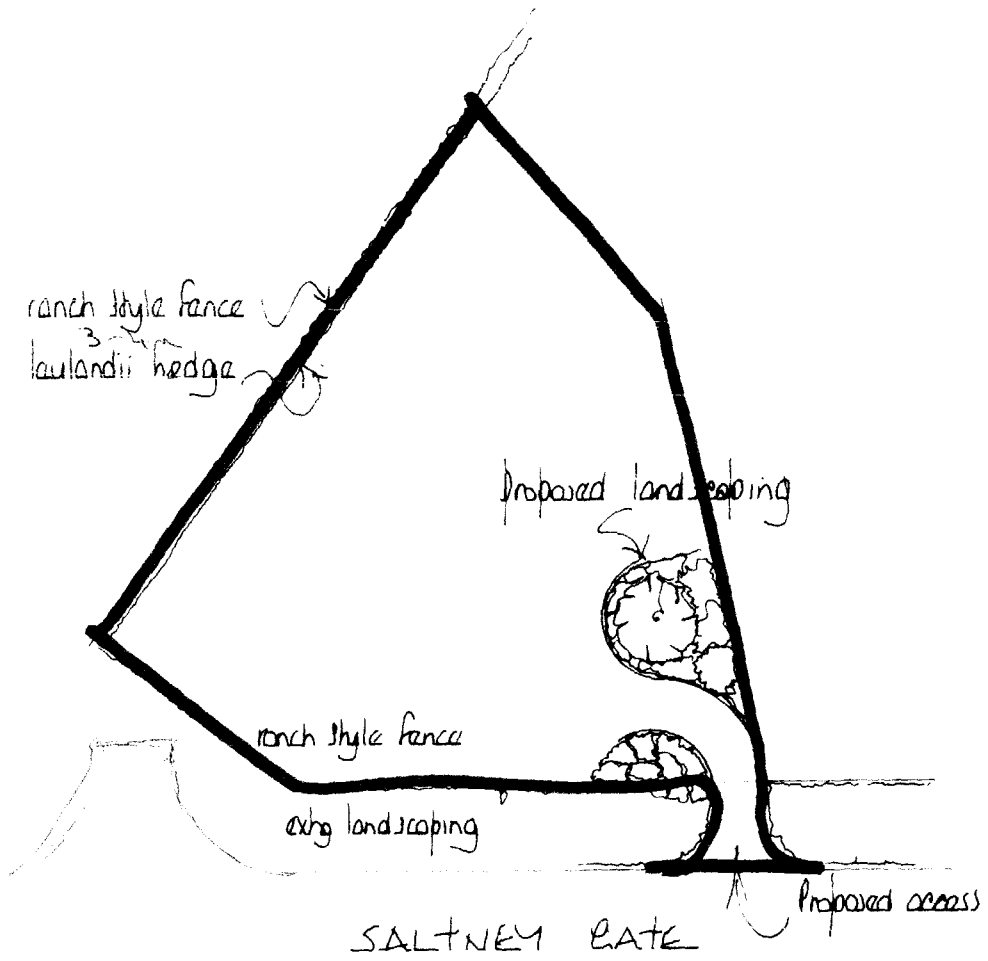

1:500

block plan

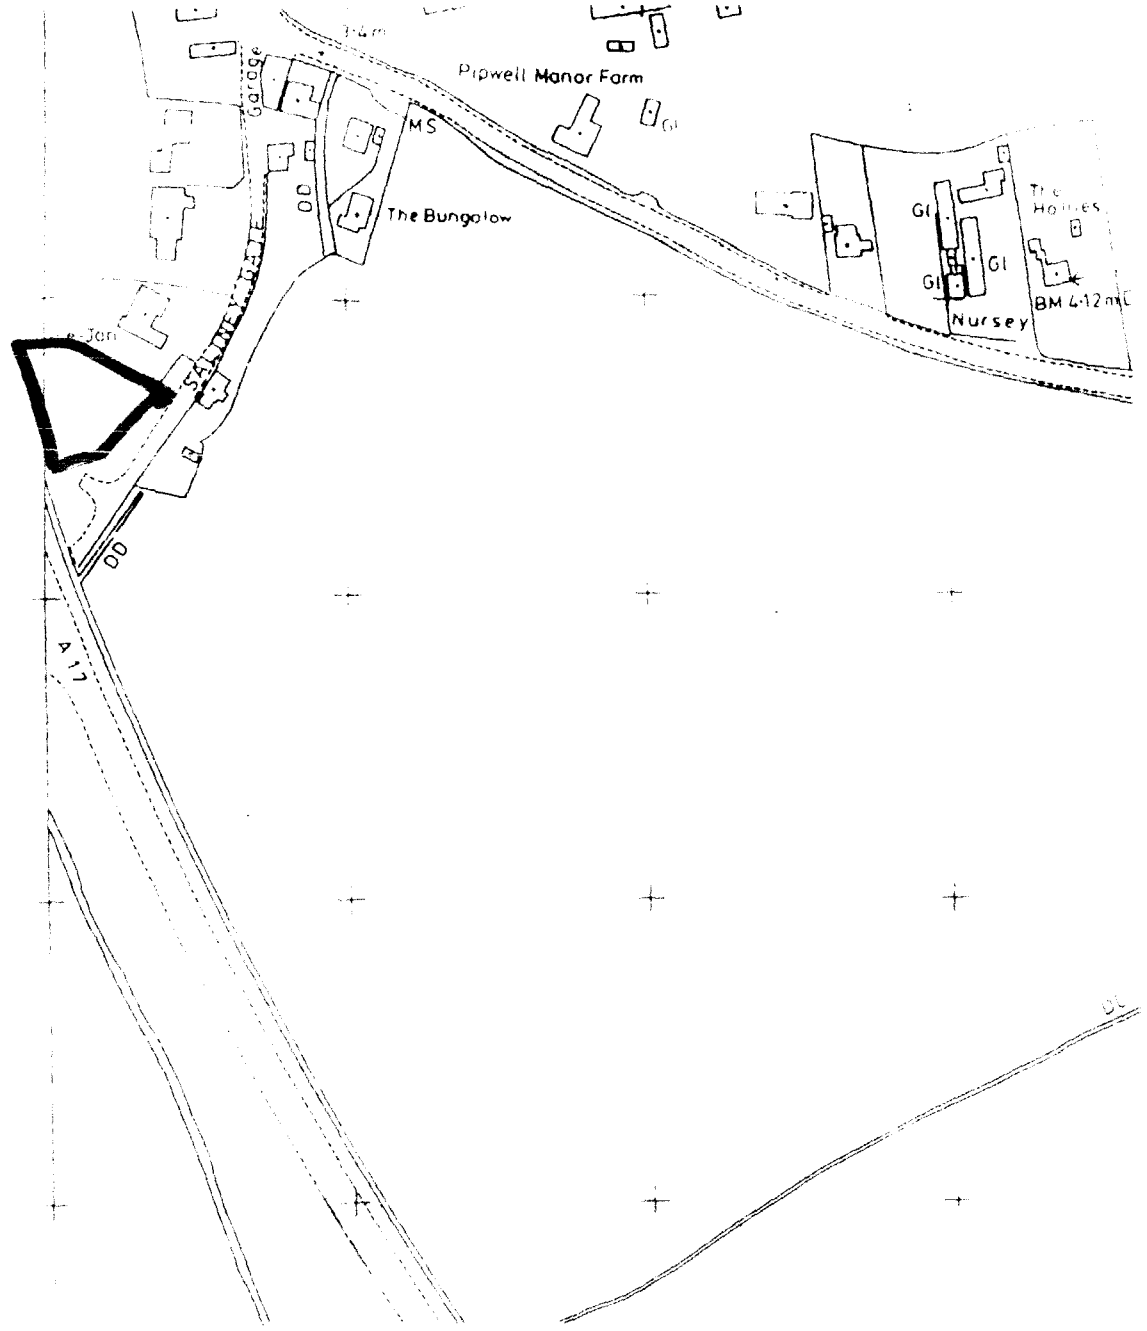

location plan

SOUTH HOLLAND D.C.
PLAN DEPT.
19 JUL 1994
REF. 0591

DETERMINED
PLAN

A		
	Date	Revisions

© copyright

EMDA Design Associates
"Willow Lodge",
Horseshoe Road,
Spalding,
Lincs. PE11 3JA
Tel. Spalding (0775) 767968

Client
MRS J NICHOLLS

Job Title
RESIDENTIAL DEVELOPMENT
AT LAND ADJACENT to
'LE-JAN', SALTNEY GATE
SARACENS HEAD

Drawing Title
BLOCK & LOCATION PLANS

Scale 1:500 & 1:2500

Date July 94 | Drawn by AL

Drg No 94/44/01 | Rev