Ordnance Survey®

Siteplan®

Plann... ...oment
18 SEP 2002
1038/02

1:1250 Scale

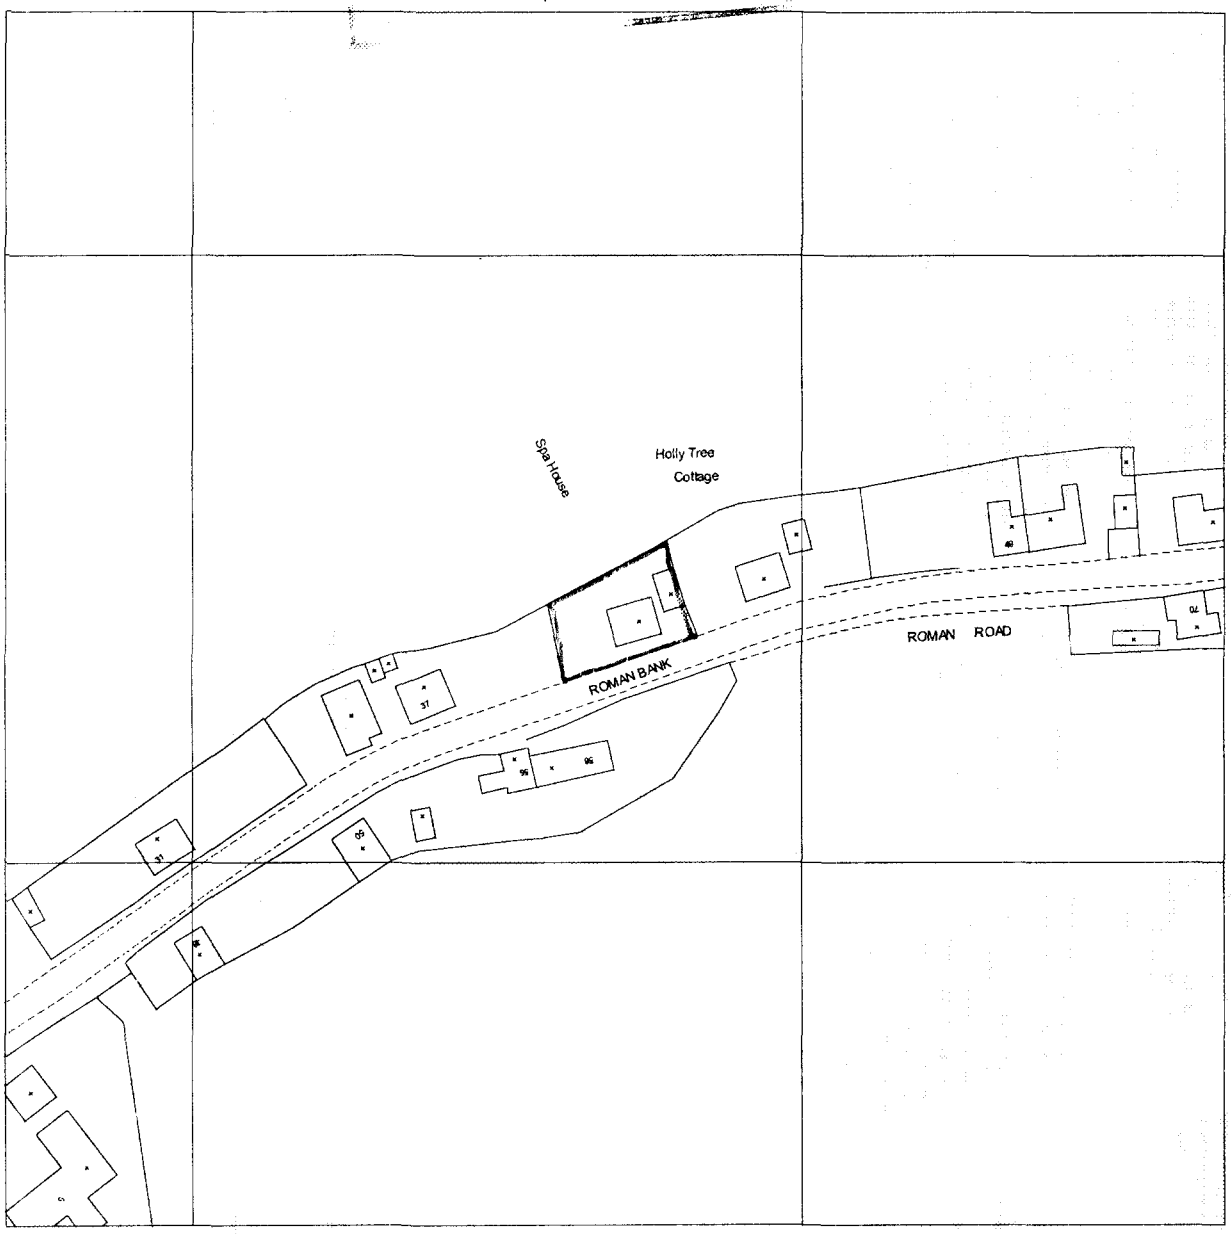

Produced 19 Aug 2002 from Ordnance Survey digital data and incorporating surveyed revision available at this date. © Crown copyright 2002.

20 0 20 40 60 80
Metres

Part or all of this Siteplan is enlarged from mapping produced at one or more of the following scales 1:1250, 1:2500, 1:10000.

Reproduction in whole or in part is prohibited without prior permission of Ordnance Survey.

Ordnance Survey and the OS symbol are registered trade marks and Siteplan a trade mark of Ordnance Survey, the national mapping agency of Great Britain.

Centre coordinates : 534369mE 327240mN

National Grid sheet reference at centre of this Siteplan: TF3427SW.

Supplied by : National Map Centre Tel 020 7222 2466
Serial Number : 2203

Ordnance Survey

This document has been security printed for Ordnance Survey to prevent unauthorized copying

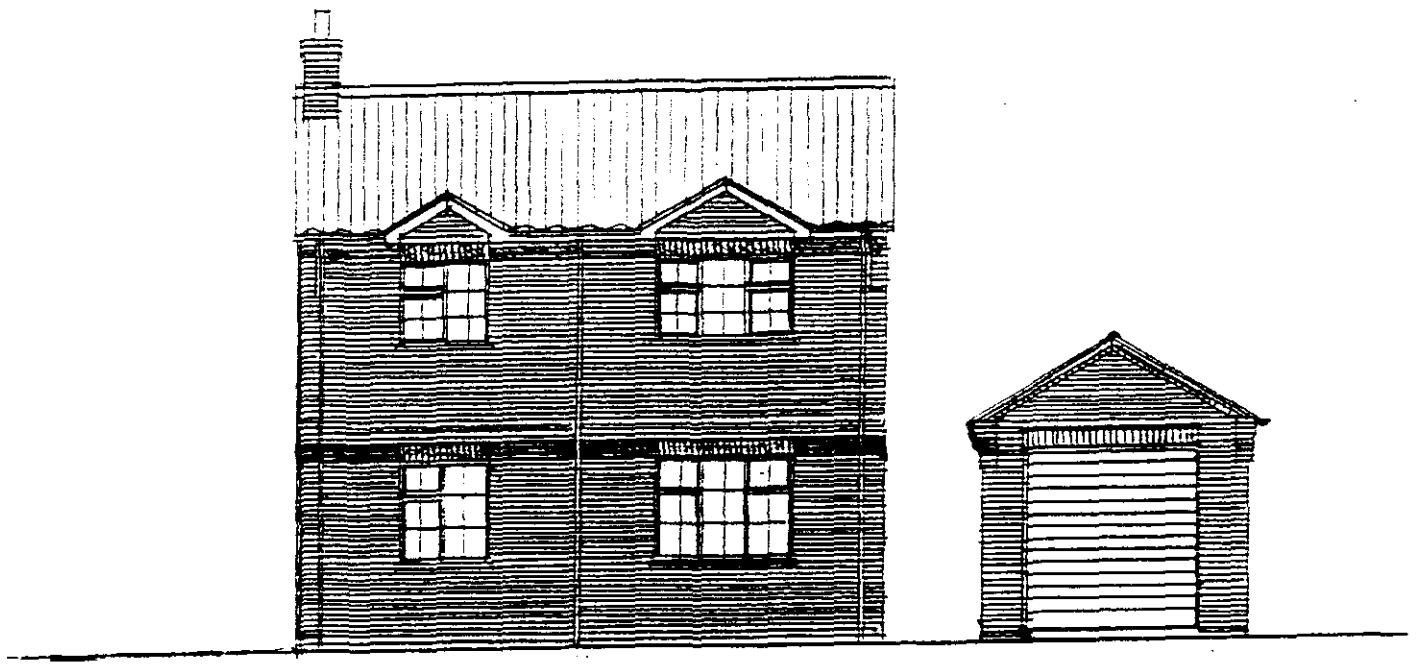

FRONT

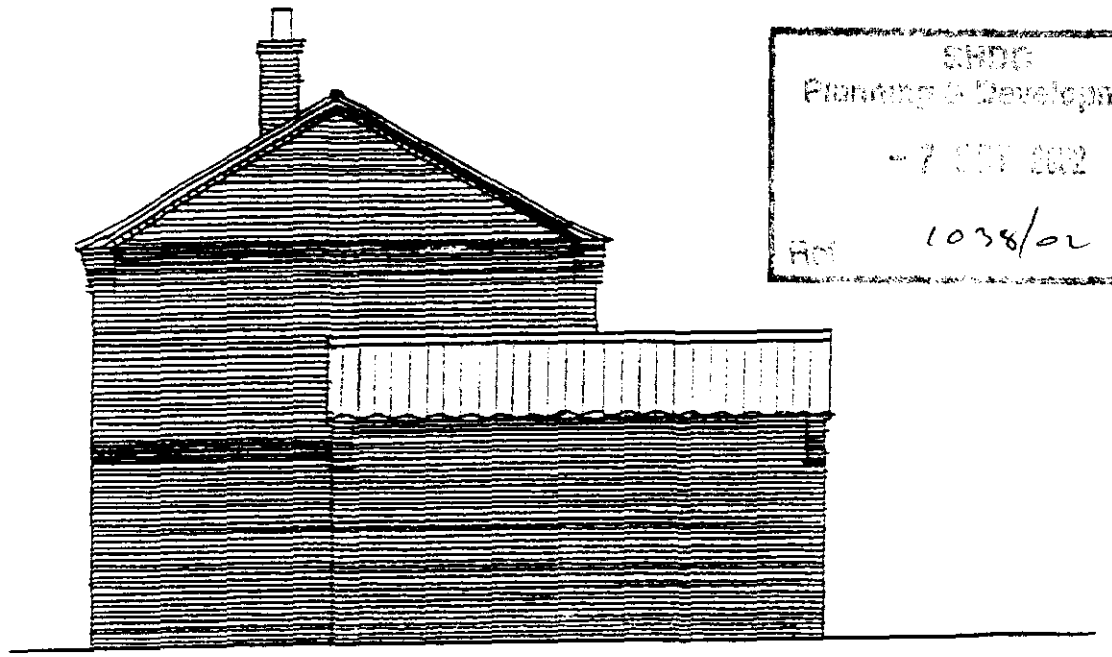

SIDE

SHDC
Planning & Development
– 7 OCT 2002
Ref 1038/02

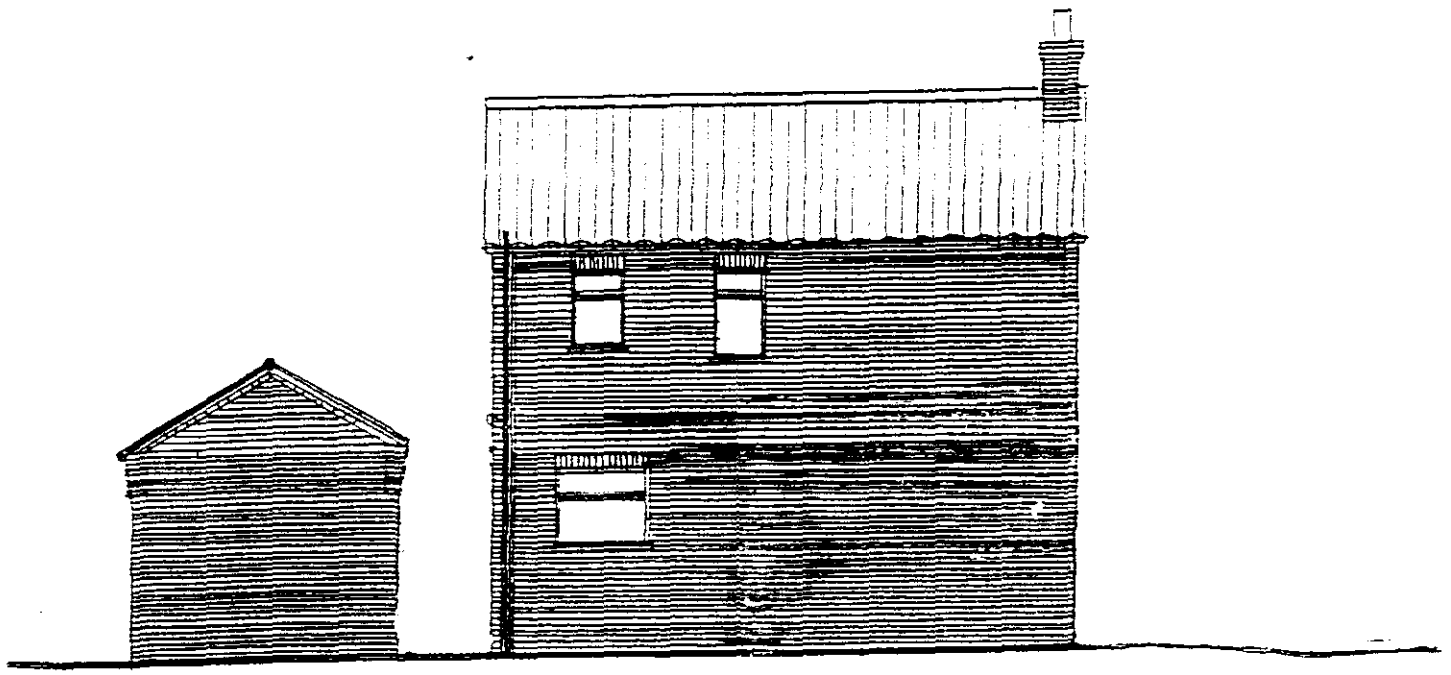

REAR

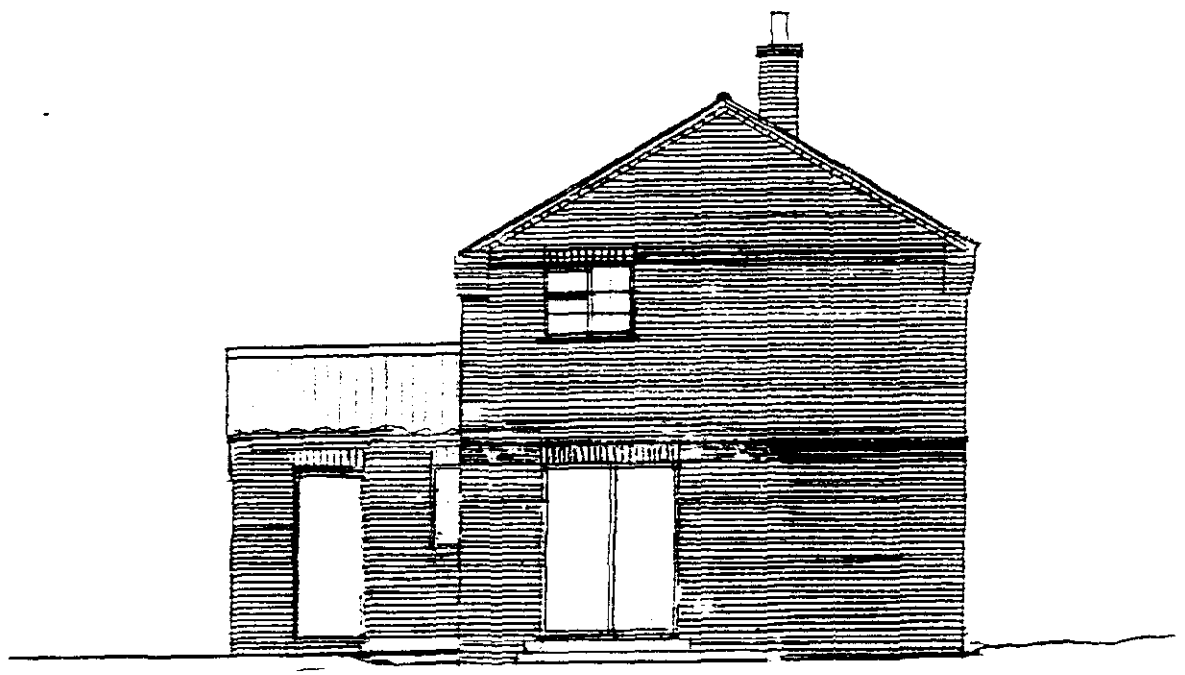

SIDE

ELEVATIONS

PROPOSED CONSERVATORY, EXTENSION AND FENC
AT, SPA HOUSE, ROMAN BANK, SARACENS HEAD
FOR MR M. CHANDLER
Elevations – scale 1:100
DWG no. 28/10/04

Karen Bradley – Chartered Arc

Planning Department
18 SEP 2002
1038/02.

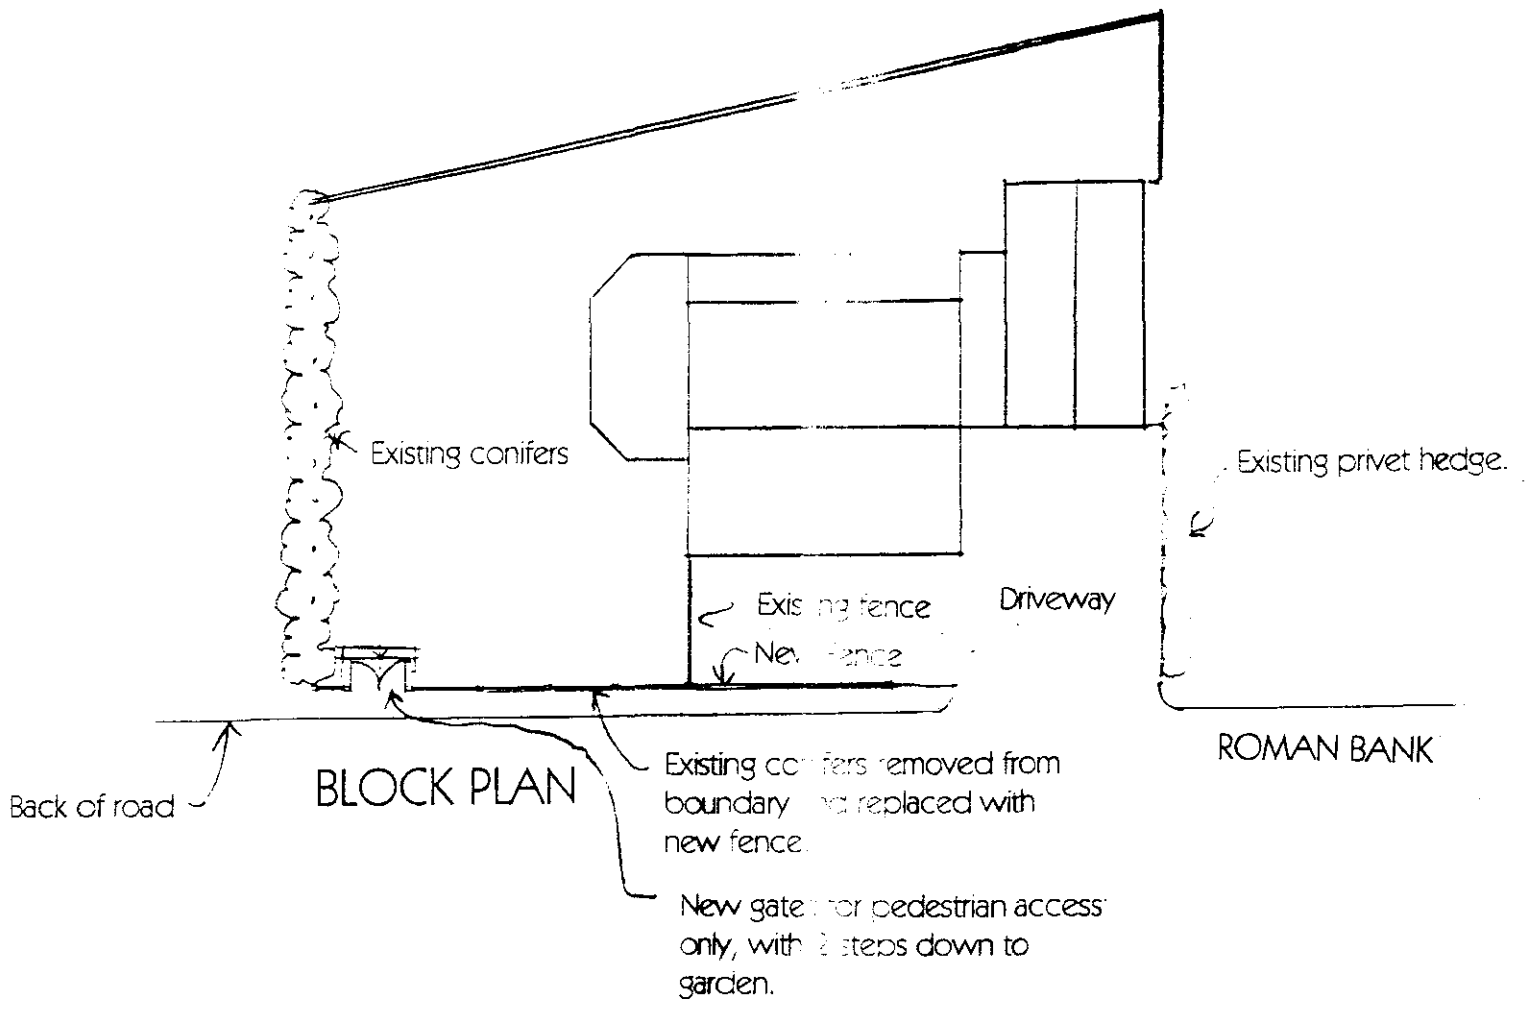

BLOCK PLAN

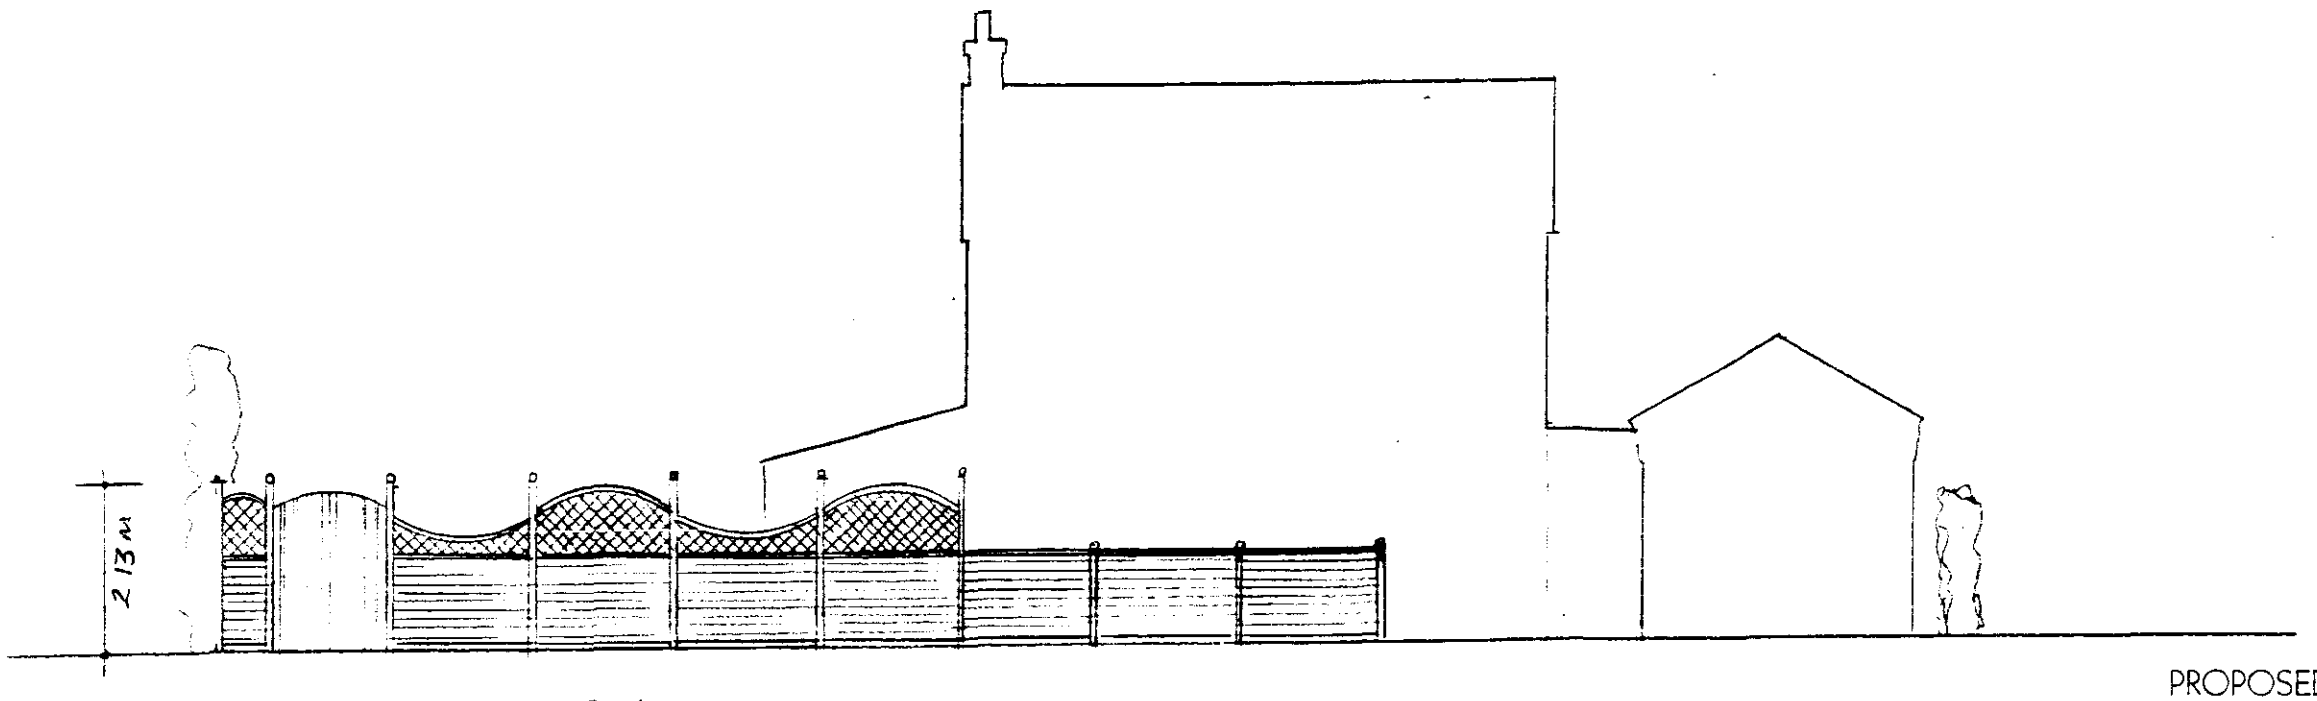

STREET ELEVATION

Karen Bradley – Chartered Architect

PROPOSED CONSERVATORY,EXTENSION AND FENCE
AT, SPA HOUSE, ROMAN BANK, SARACENS HEAD
FOR MR M. CHANDLER
Block plan and Street elevation – scales 1:200 & 1:100
Dwg no. 02/16/03a (rev. Sep 2002)

SHDC
Planning Development
18 SEP 2002
Ref 1038/02

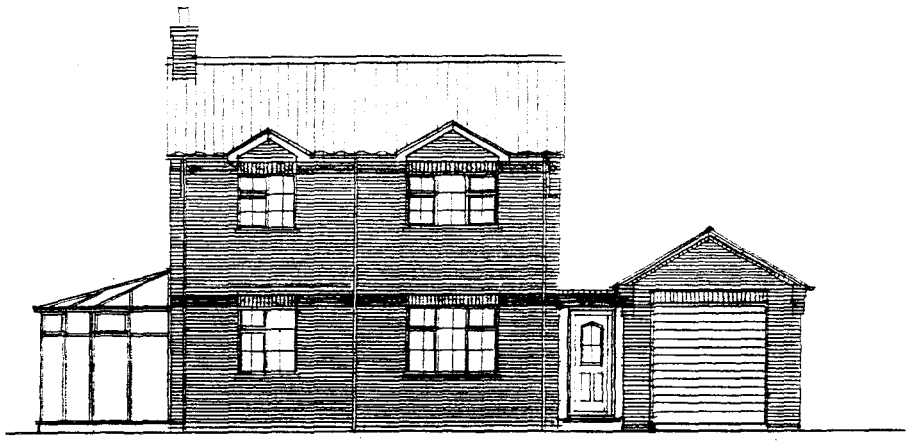

FRONT

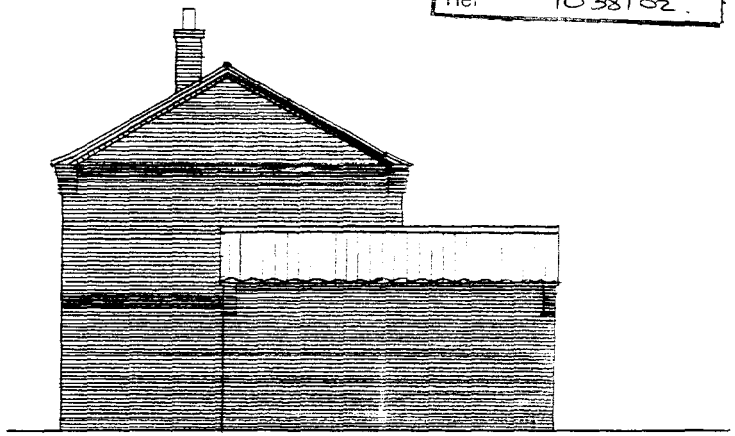

SIDE

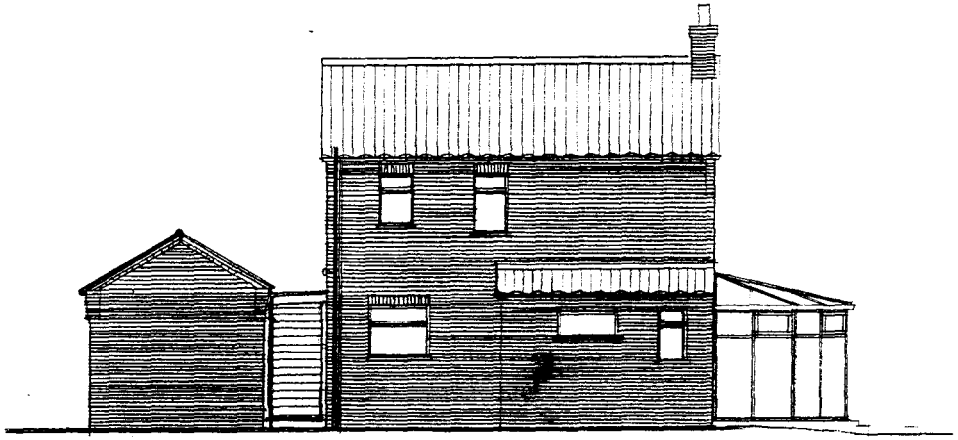

REAR

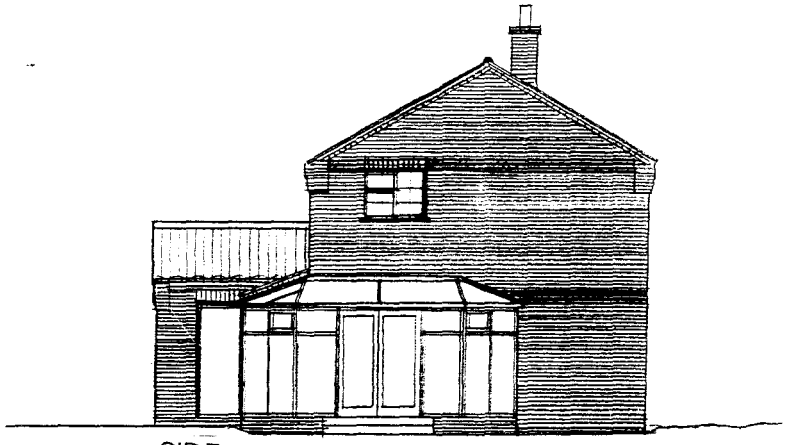

SIDE

ELEVATIONS

PROPOSED CONSERVATORY, EXTENSION AND FENCE
AT, SPA HOUSE, ROMAN BANK, SARACENS HEAD
FOR MR M. CHANDLER
Elevations – scale 1:100
Dwg no. 02/16/02 a (rev. Sep 2002)

Karen Bradley – Chartered Architect

SHDC
Planning & Develo
18 SEP 2002
Ref 1038/02

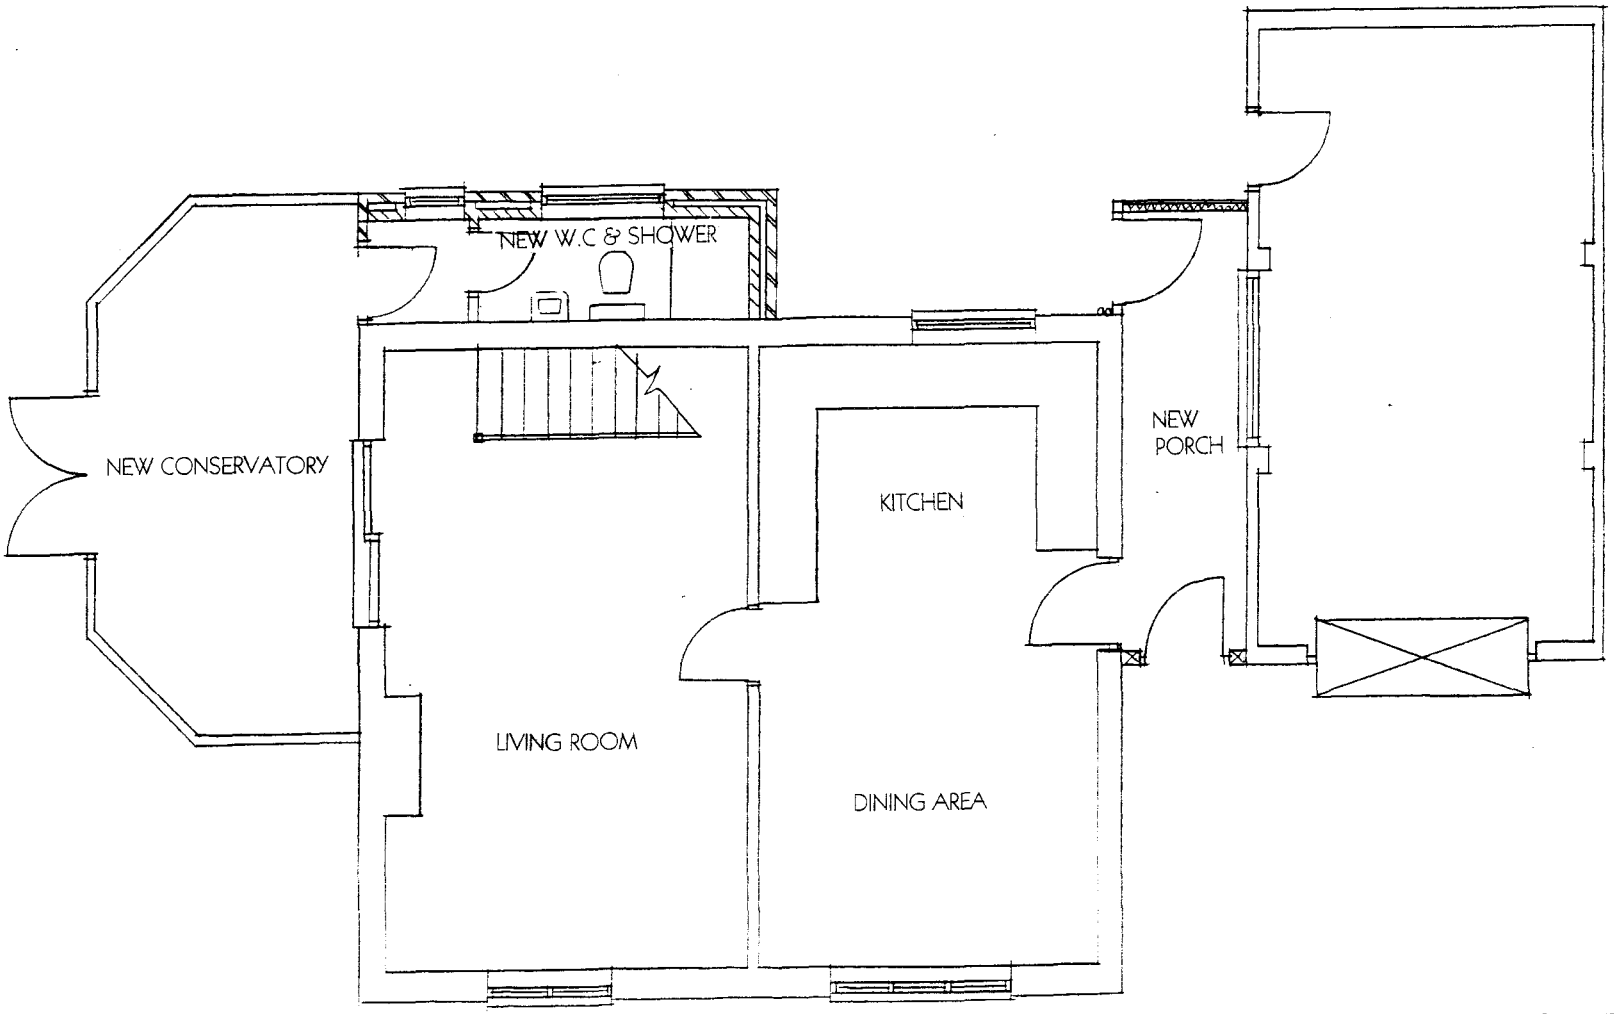

GROUND FLOOR PLAN

Karen Bradley – Chartered Architect

PROPOSED CONSERVATORY,EXTENSION AND FENCE
AT, SPA HOUSE, ROMAN BANK, SARACENS HEAD
FOR MR M. CHANDLER
Ground floor plan – scale 1:50
Dwg no. 02/16/01