





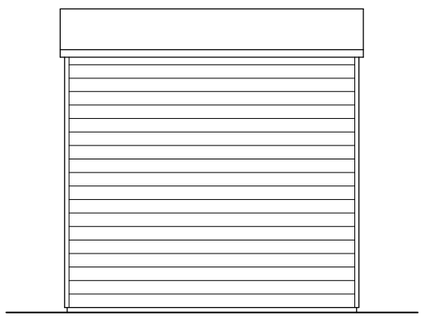


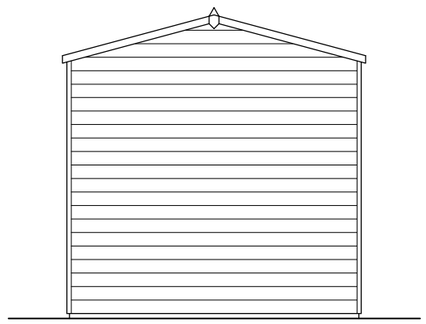

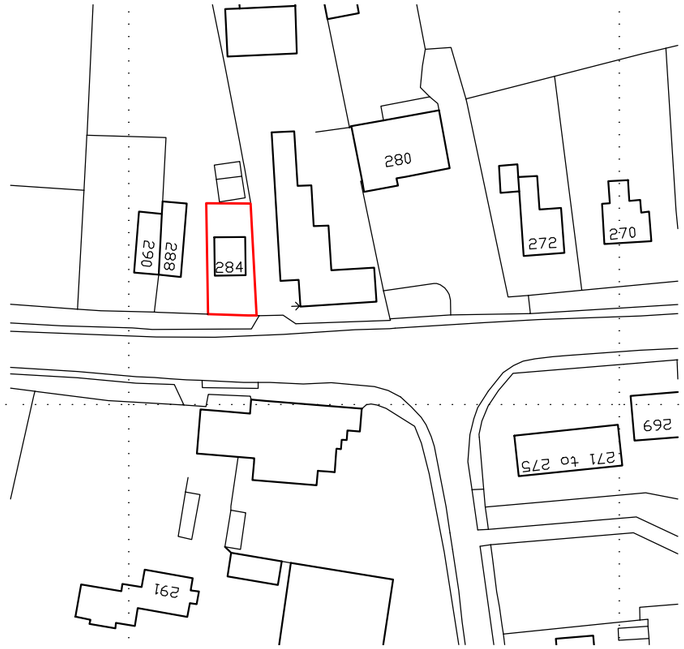


LOCATION PLAN 1:1250

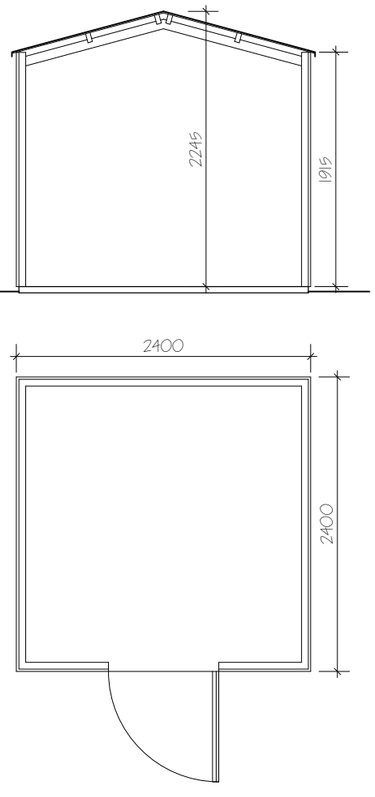

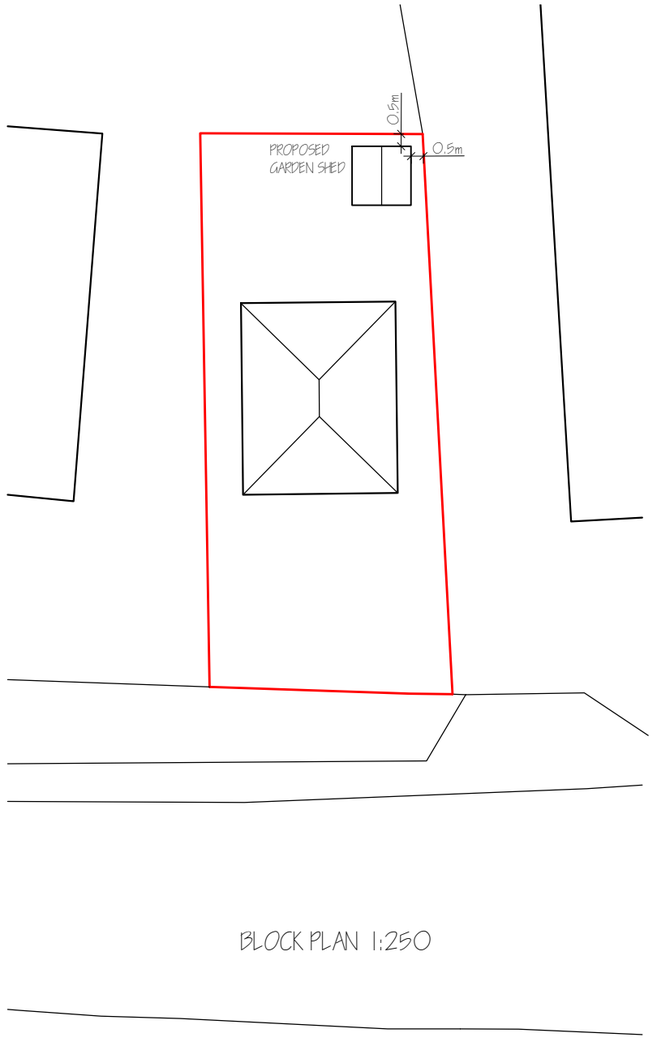

BLOCK PLAN 1:250

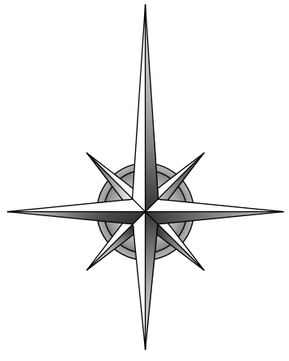

revision	date	init.	revision details.

COOPER ARCHITECTURAL DESIGN
90 WINSOVER ROAD
SPALDING, LINC'S PE11 1HA
Tel: 01775 711174
Mobile : 07808 125 778
E-MAIL : c.a.d@btconnect.com

Client.
MRS L BRUNTON

Project.
PROPOSED GARDEN SHED
284 HIGH ROAD
WHAPLODE
PE12 6TG

Drawing.

Scale 1:50	Drawing No.
Date. OCT. '16	Drawn. J.C.