



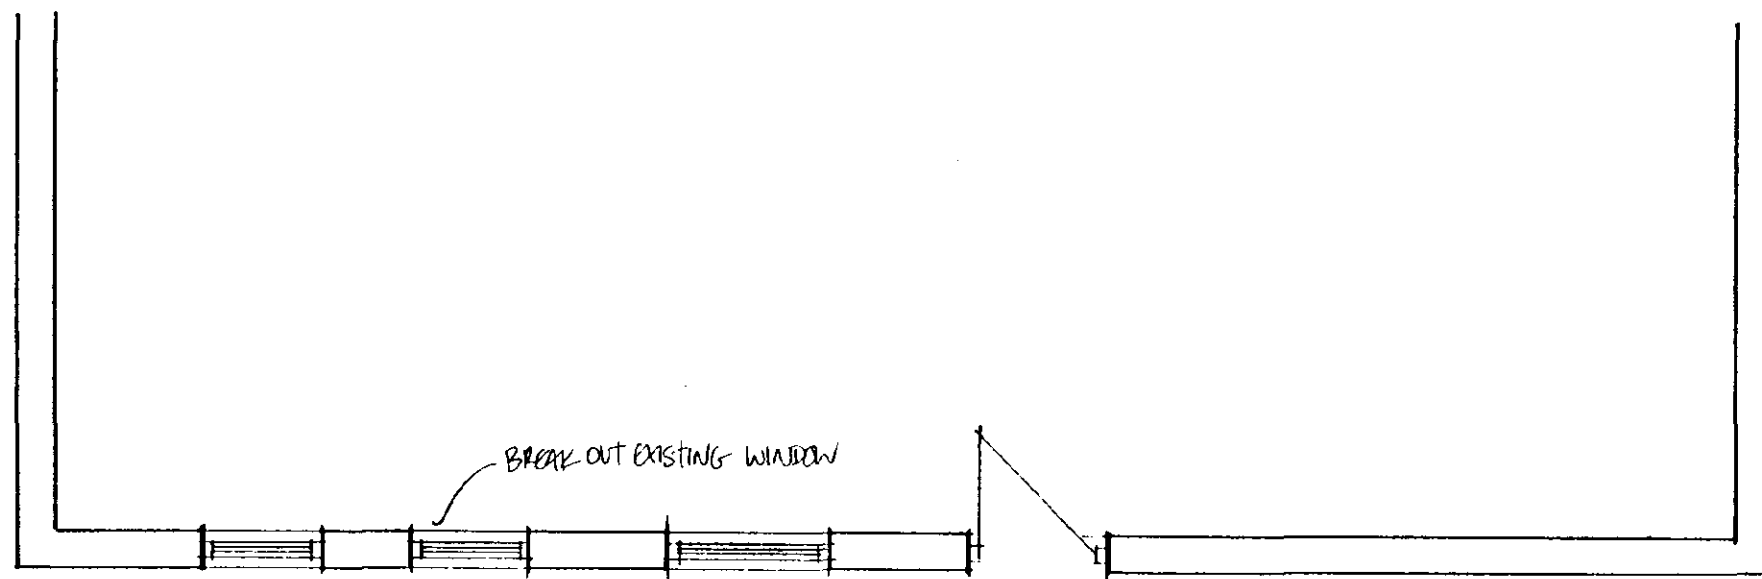


EXISTING PLAN

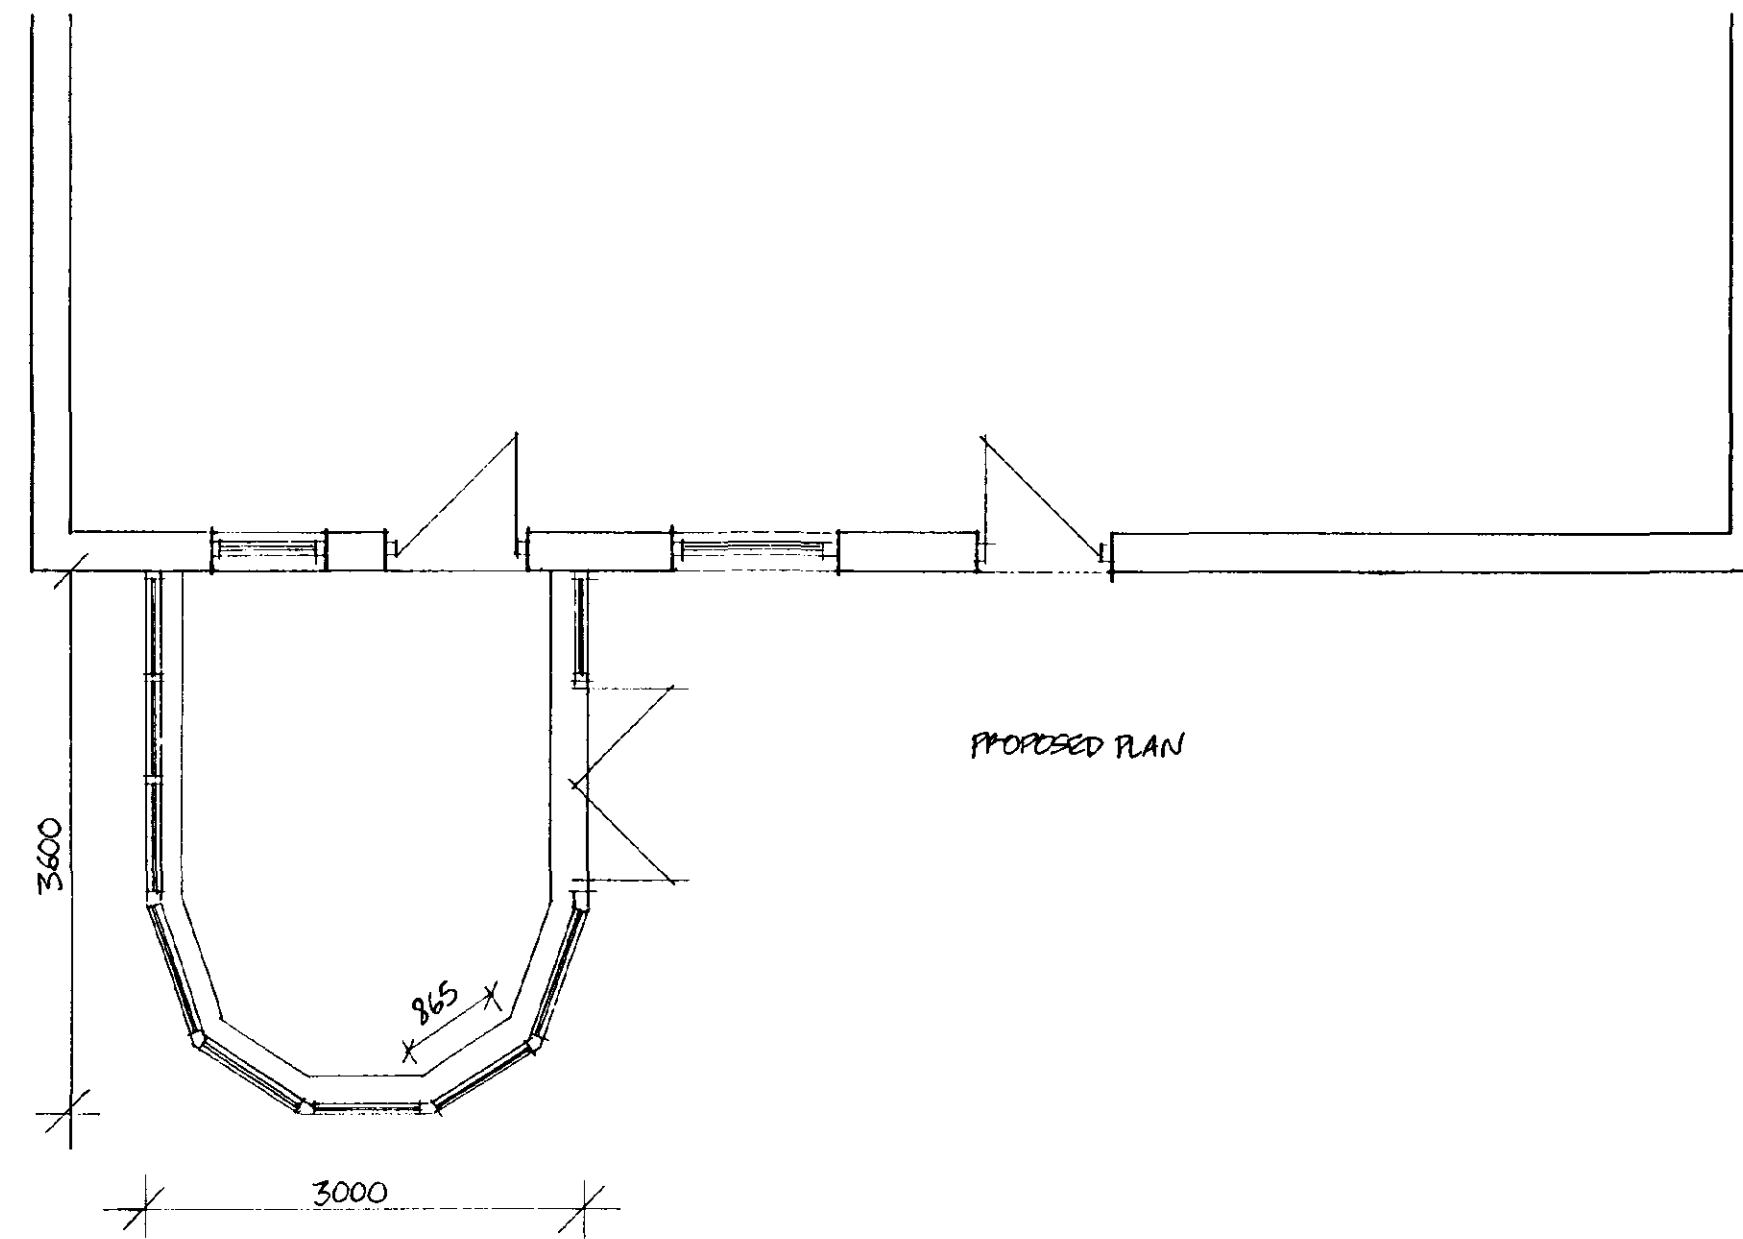


PROPOSED PLAN



EXISTING ELEVATION

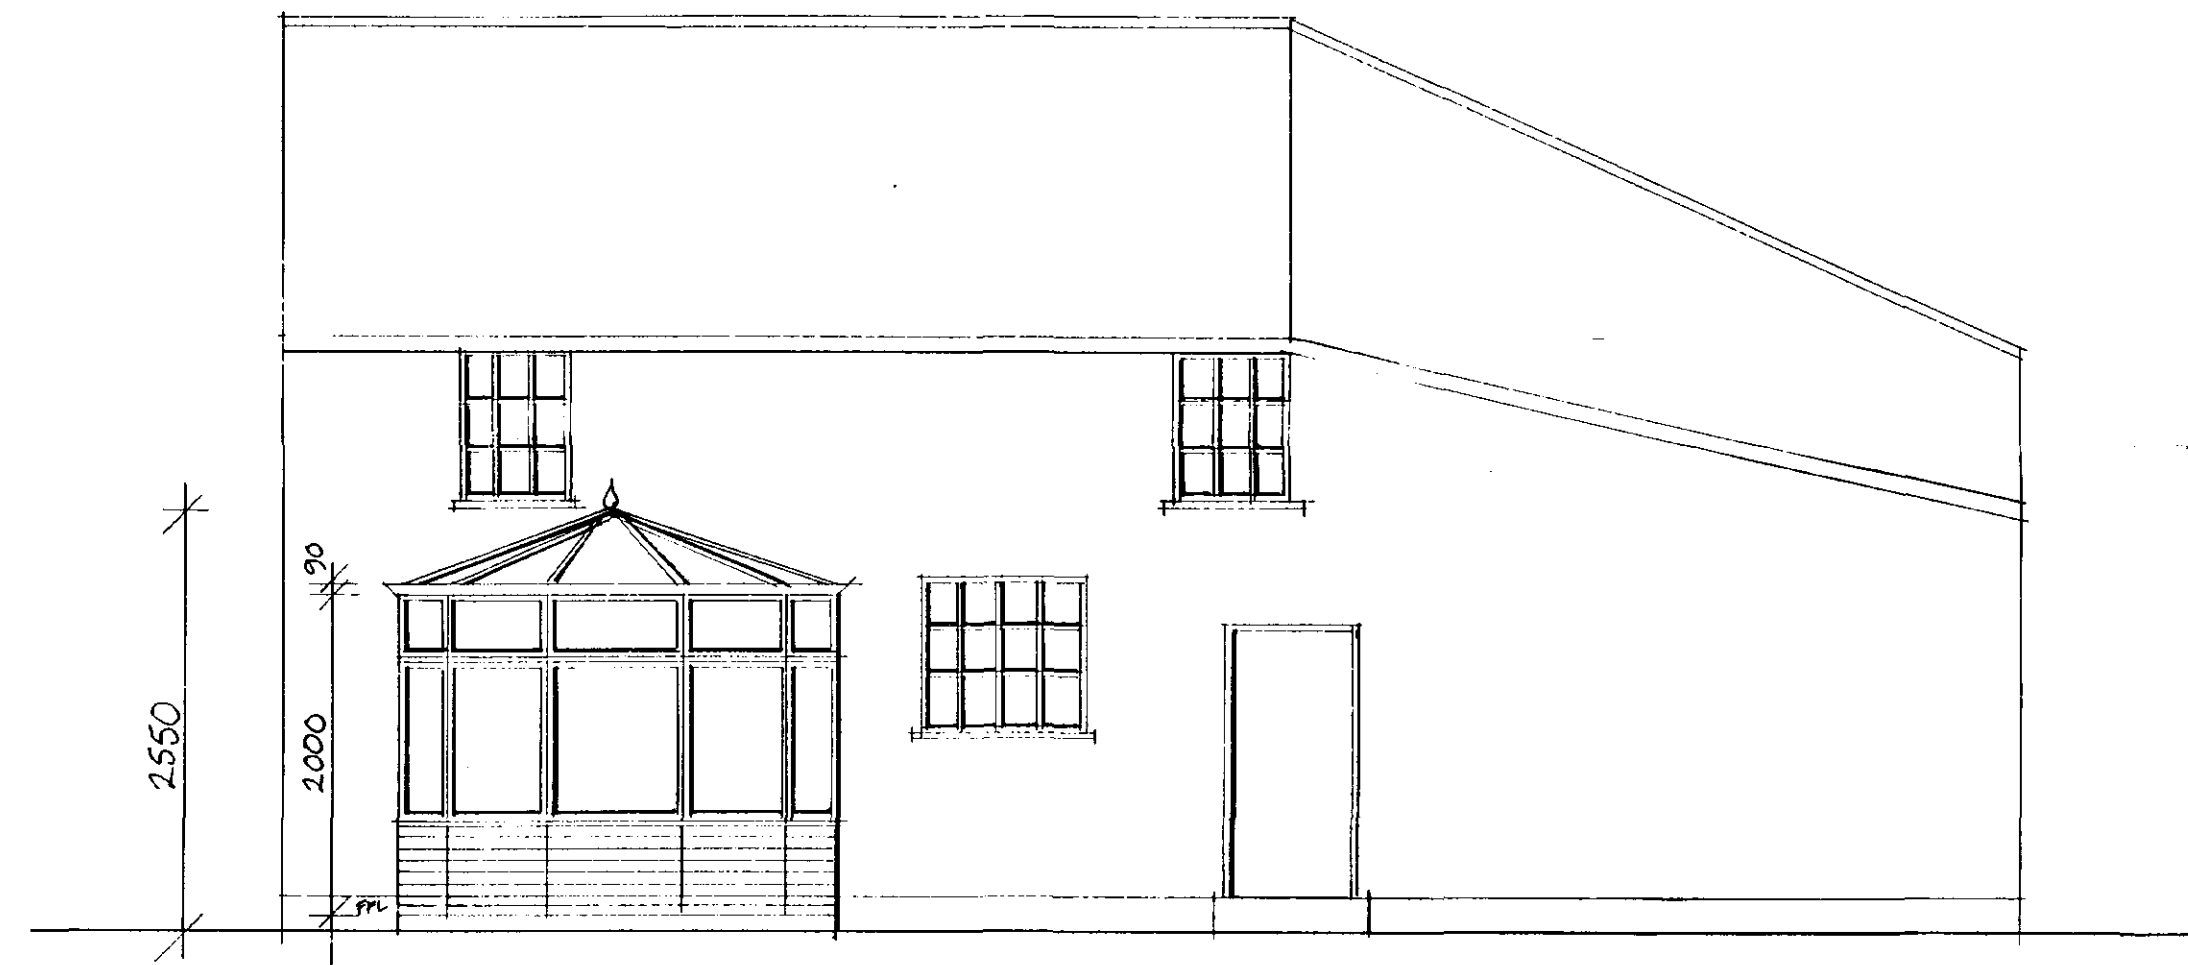


PROPOSED ELEVATION

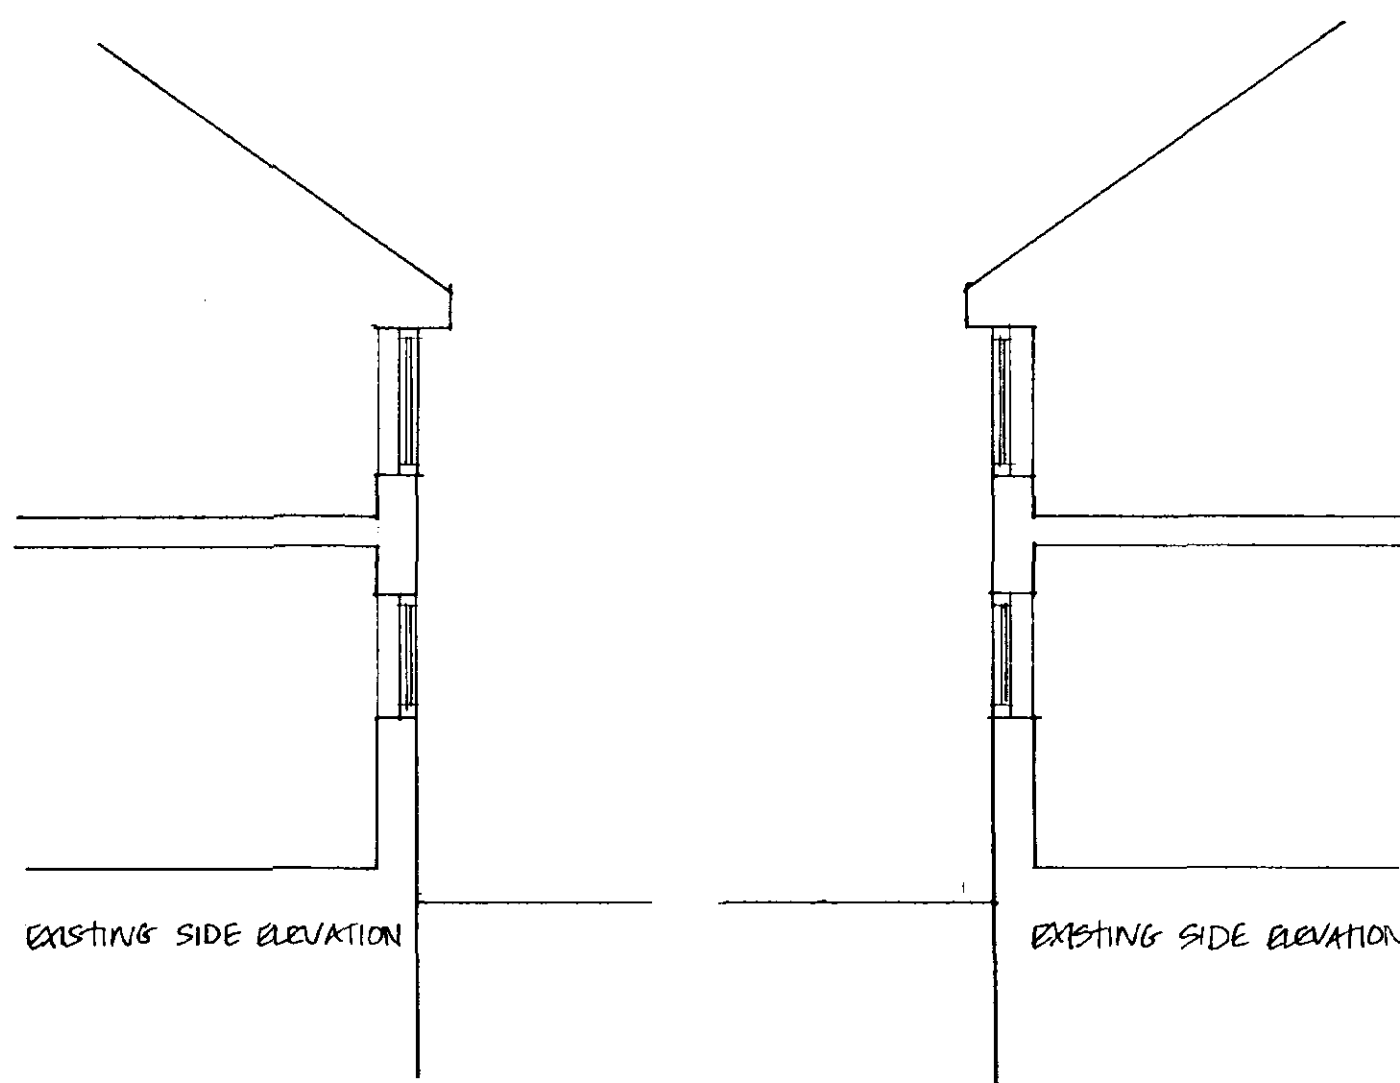


EXISTING SIDE ELEVATION


EXISTING SIDE ELEVATION

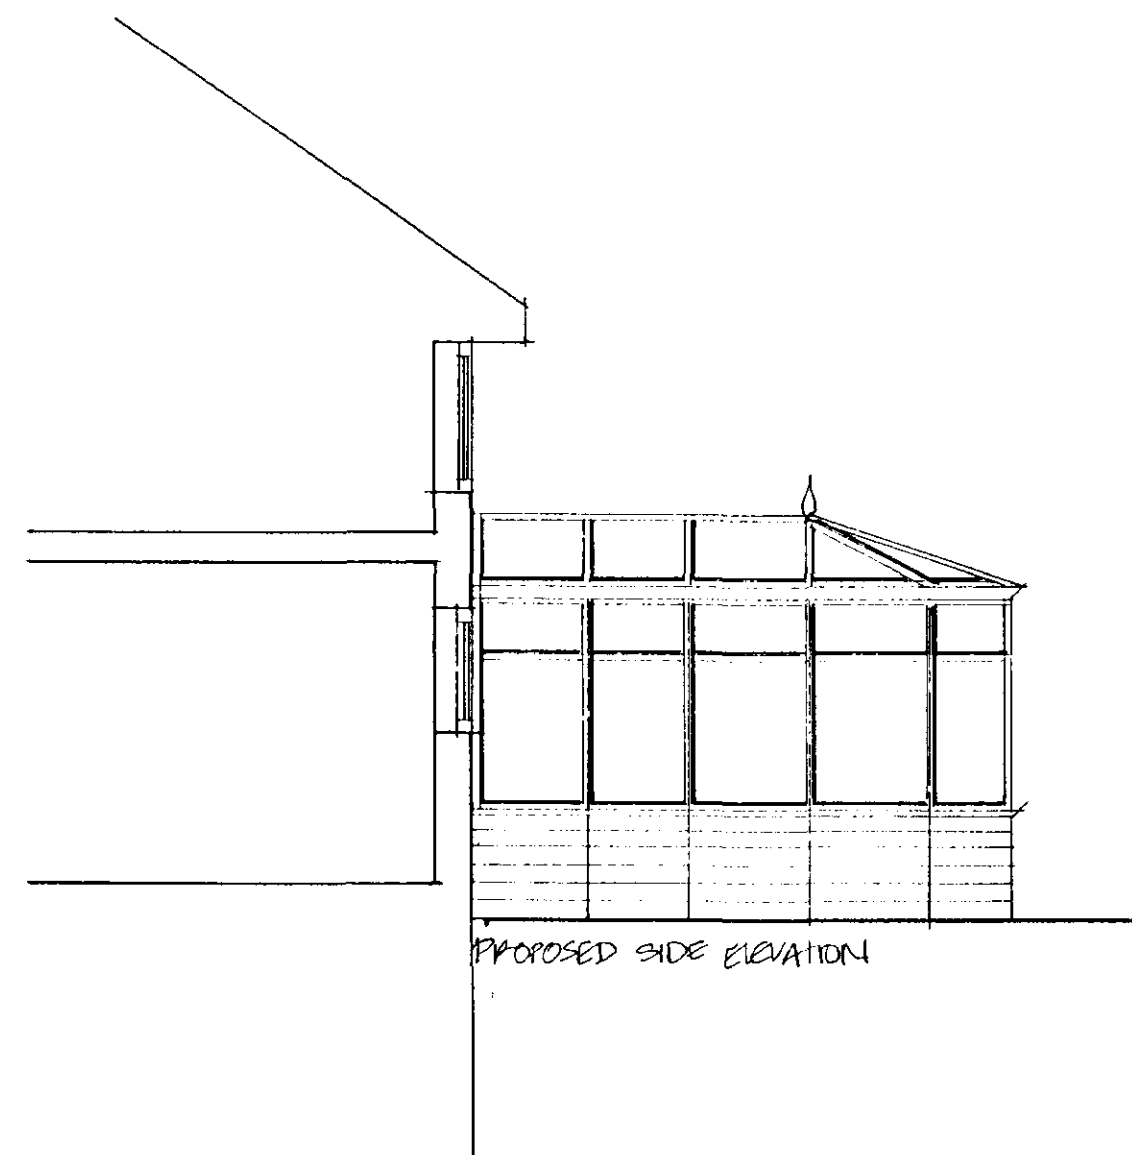

PROPOSED SIDE ELEVATION

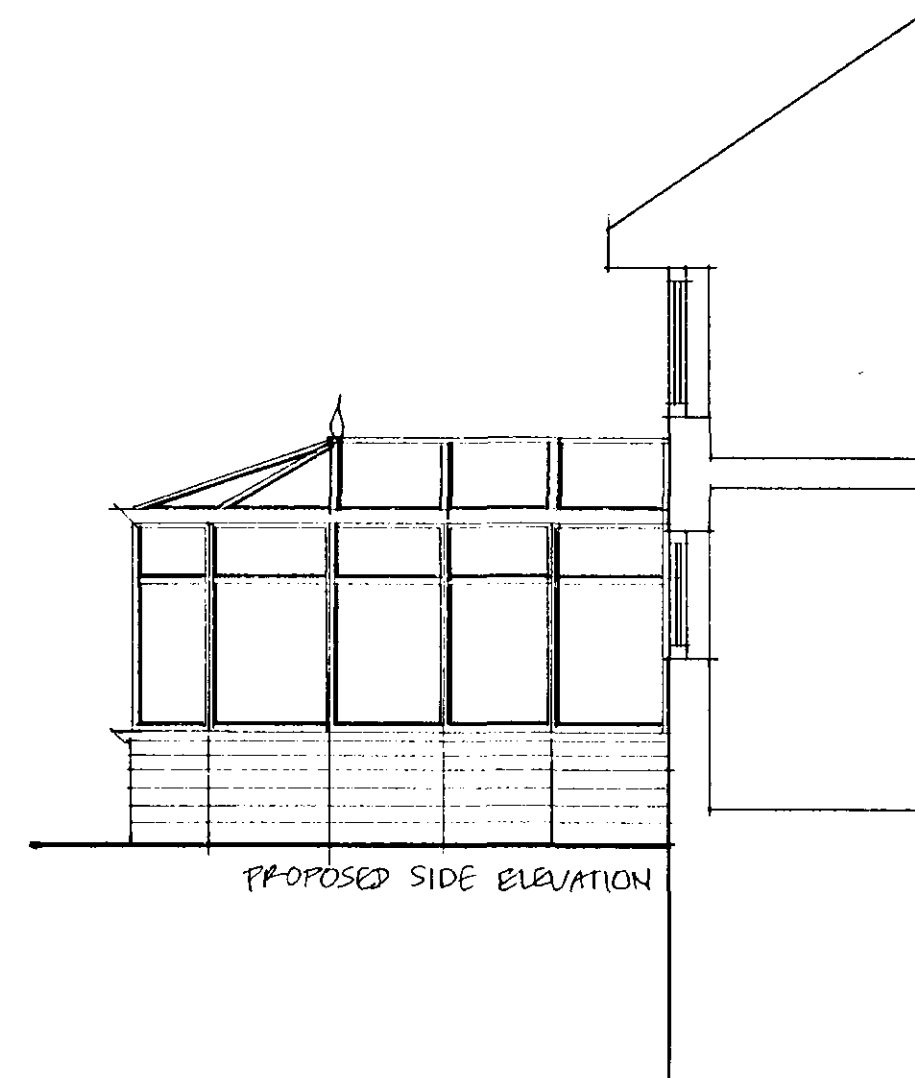

PROPOSED SIDE ELEVATION

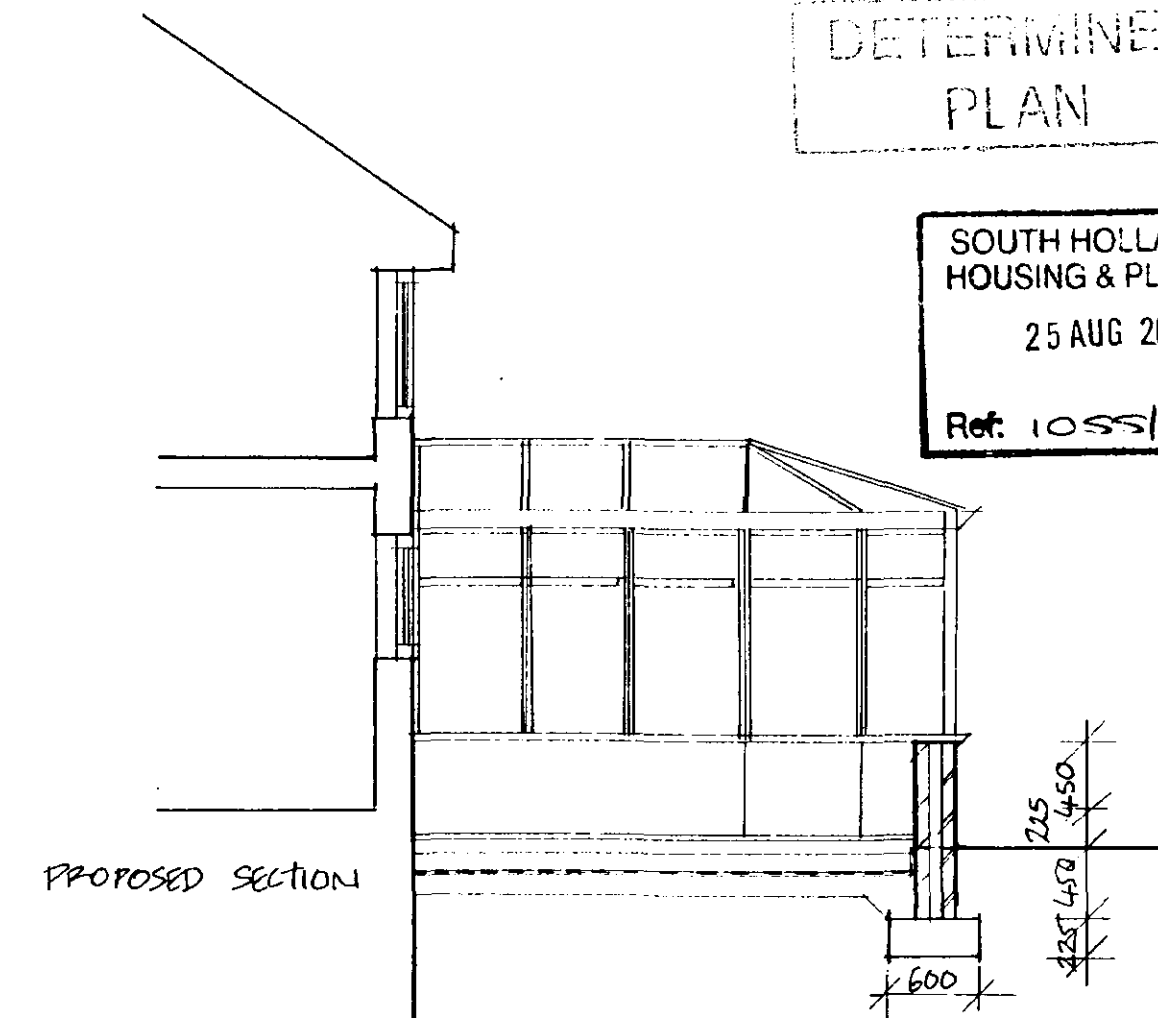

PROPOSED SECTION

NOTES
All dimensions must be checked on site and not scaled from this drawing.

MATERIALS.

ROOF - WHITE UPVC FRAMED CLEAR POLYCARBONATE GLAZING UNITS.

WALLS - WHITE UPVC FRAMED DOUBLE GLAZED WINDOW & DOOR UNITS.

PLINTH WALL -

WHITE PLASTIC GUTTERS & RWP.

CAREFULLY REMOVE WINDOW INDICATED & CAREFULLY DEMOLISH BACKWORK TO REQUIRED WIDTH & HEIGHT, FIT LINTEL & PLASTER & MAKE GOOD

FOUNDATIONS : NHEC RECOMMENDATION FOR FOUNDATIONS. HEAVY CLAYS WITH POOR SUSCEPTABILITY 900MM TO INVERT FROM FGL. LIGHT CLAYS / SANDY SOILS, 675MM TO INVERT. FOUNDATION SIZES 225 X 600MM CONCRETE STRIP.

Date	Revisions

© copyright

VA
ARCHITECTURE

Architects • Designers

Unit 6, Priory Tec Park
Saxon Way
Hessle, Hull, HU13 9PB
Tel: 01482 627965
Fax: 01482 627967

Client

MR & MRS CAAN

Job Title

PROPOSED SINGLE STOREY
CONSERVATORY EXTENSION AT
HOLYHOUSE
MILL LANE, WHARFEDGE
SPALDING
LINCOLNSHIRE

Drawing Title

EXISTING & PROPOSED PLANS
ELEVATIONS & SECTION

Scale

1:50

Date

AUG 2000

Drawn by

SW

Drg No.

2000 78 101

Rev.