



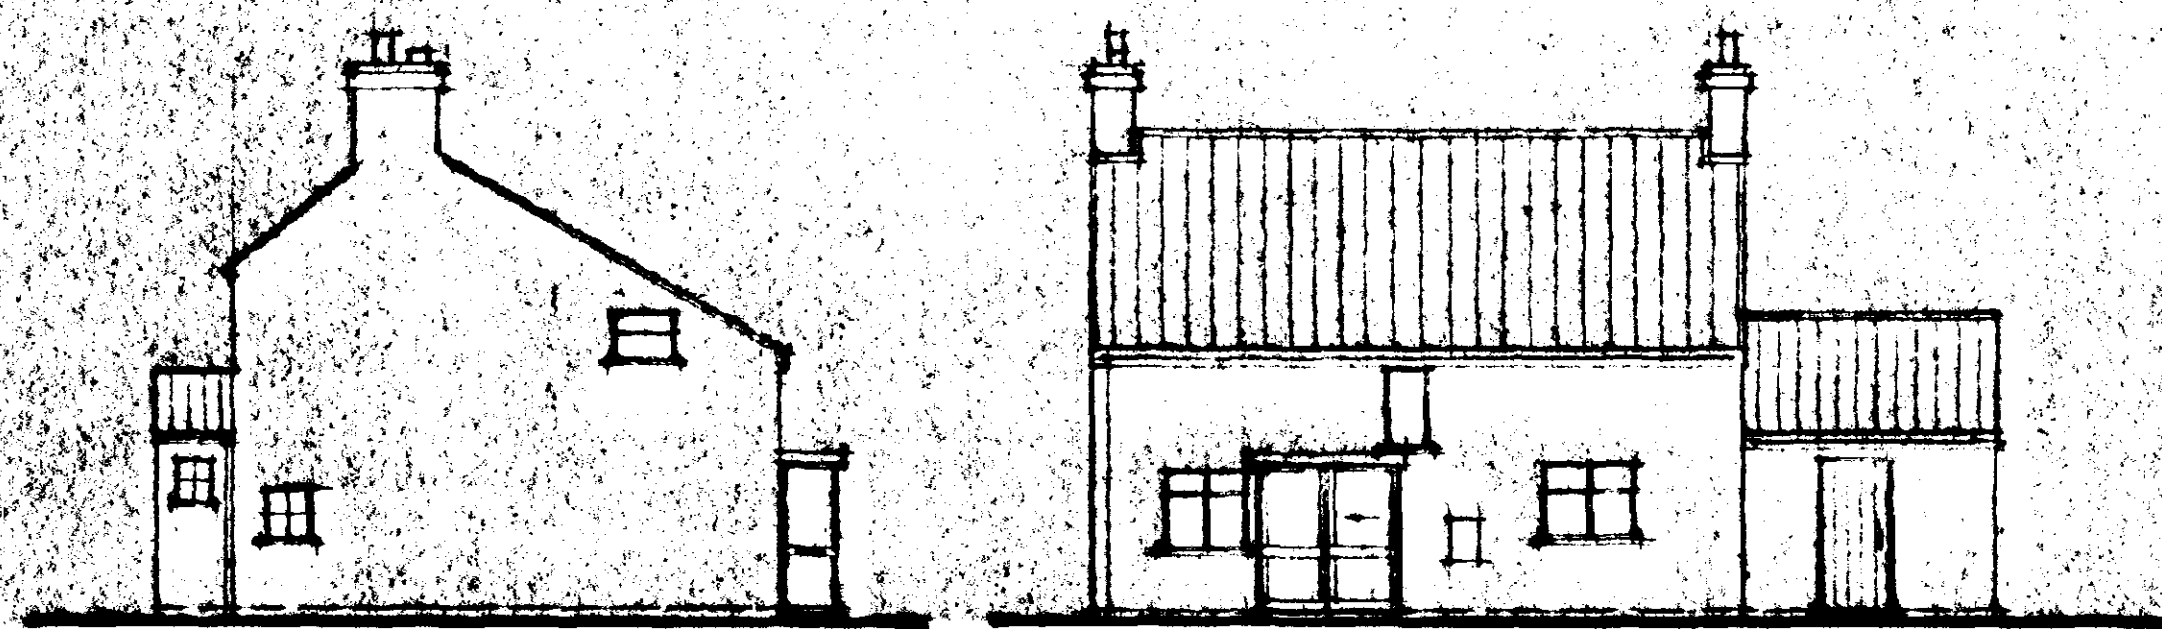


FRONT (BROADGATE)

SIDE

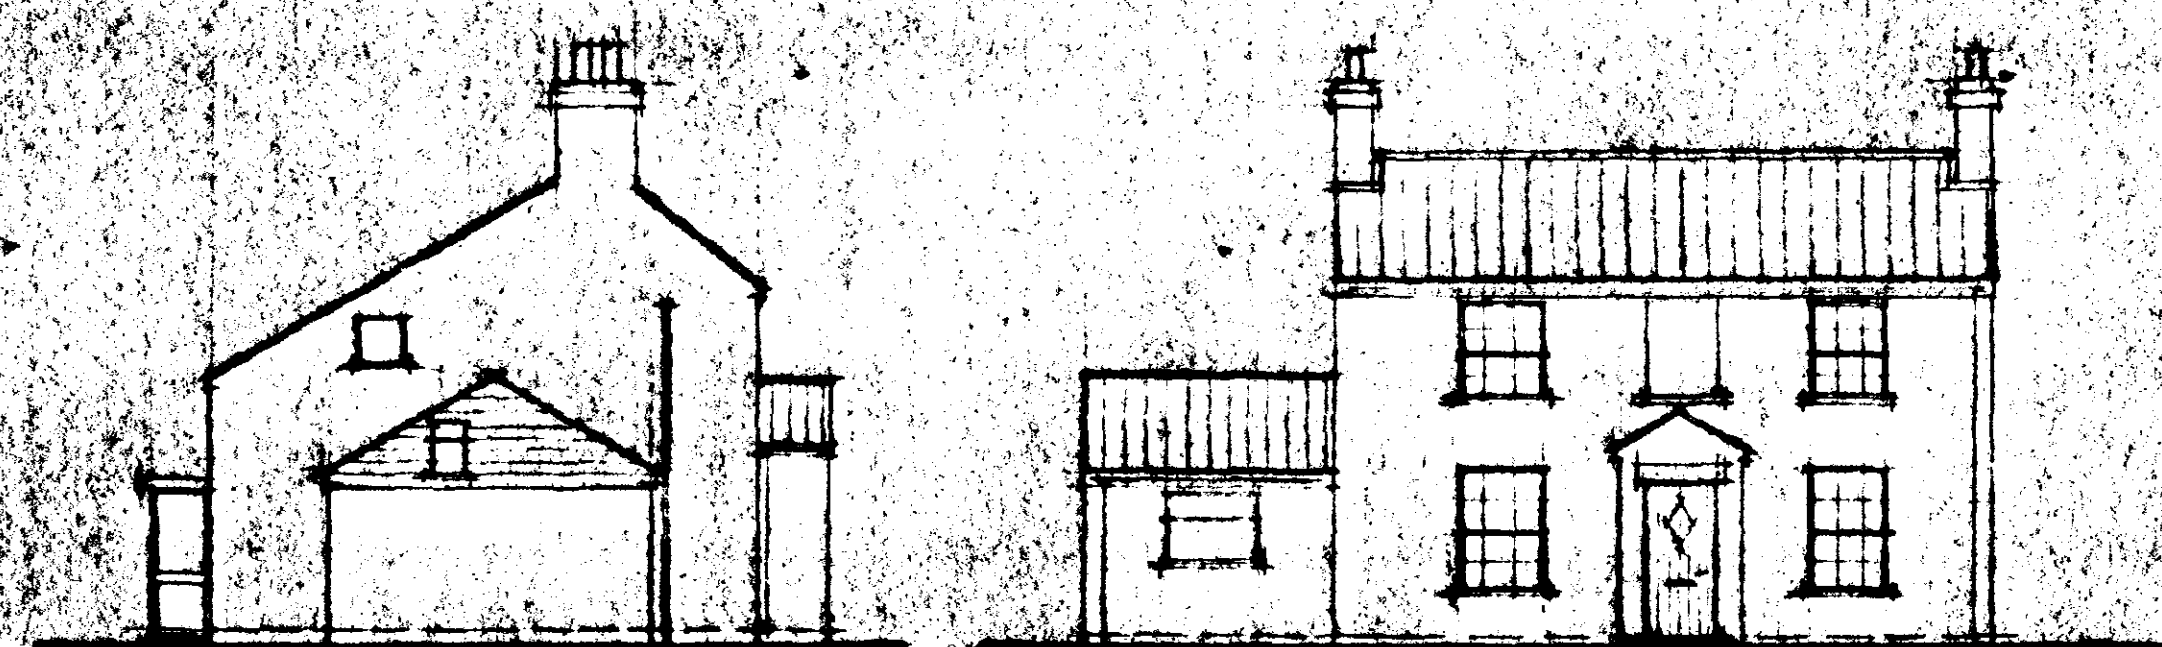


REAR


SIDE

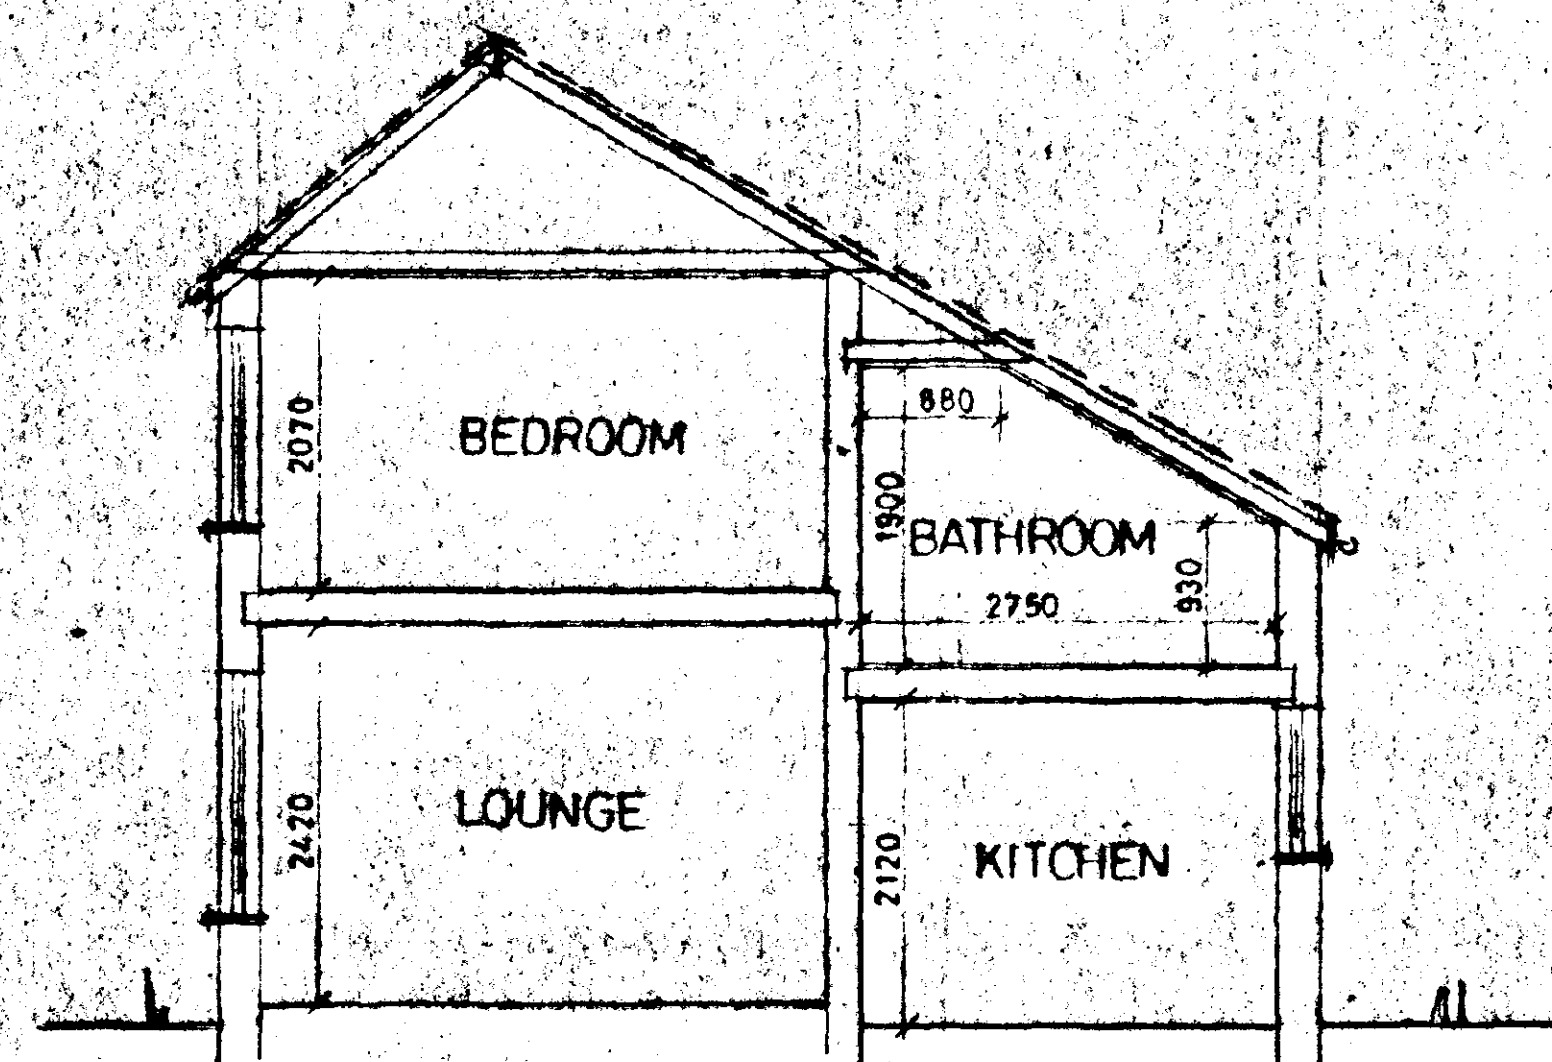

SECTION-AA

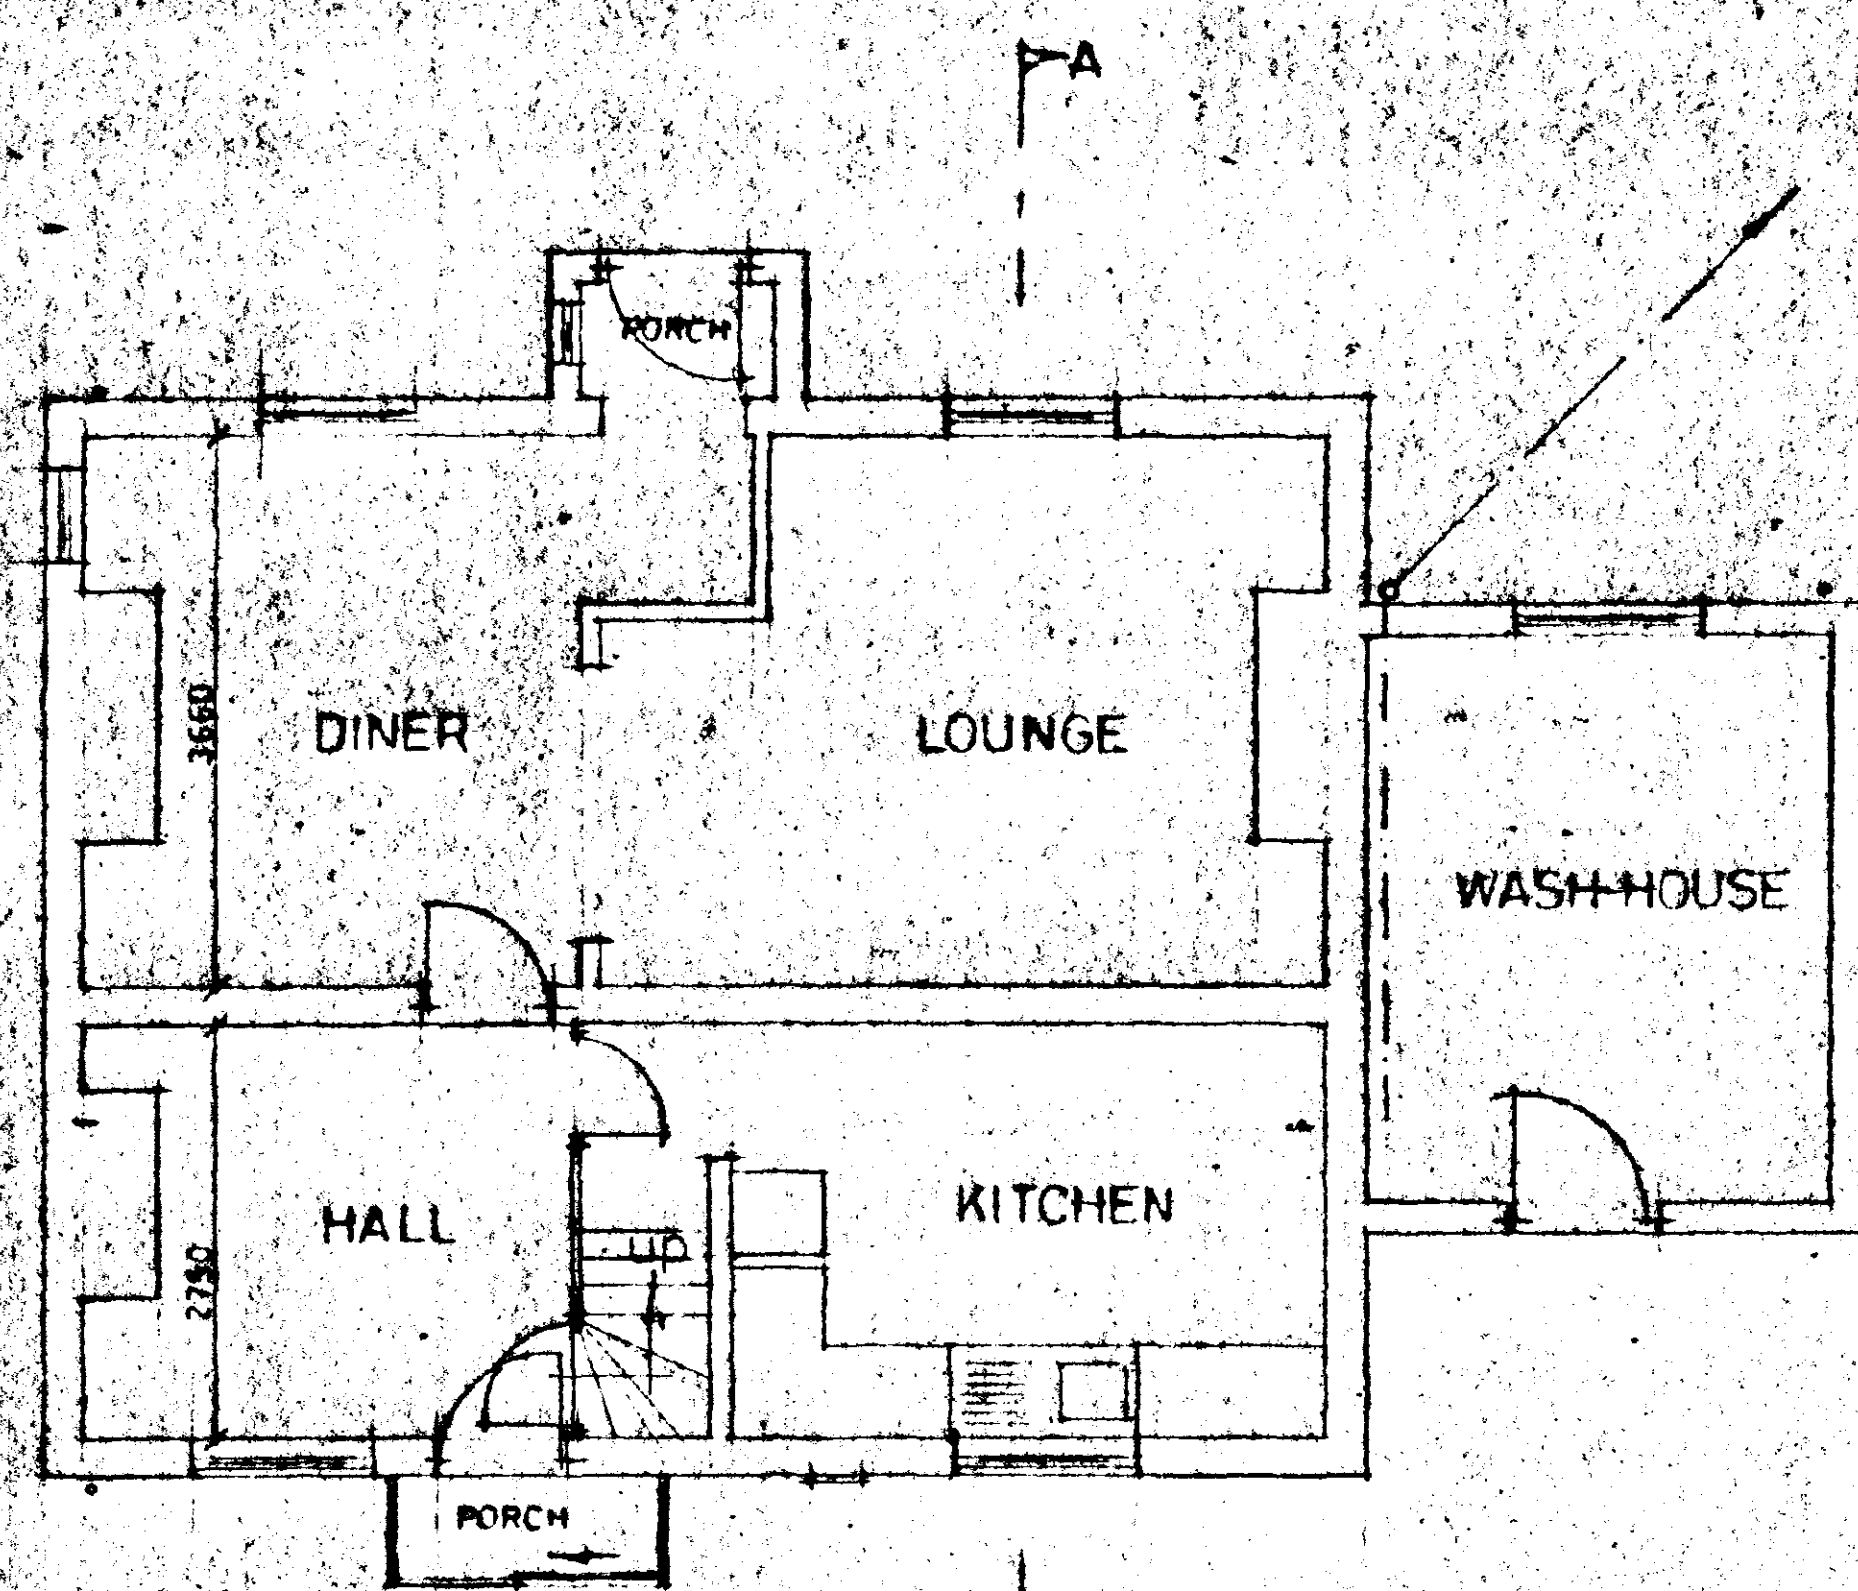

GROUND FLOOR

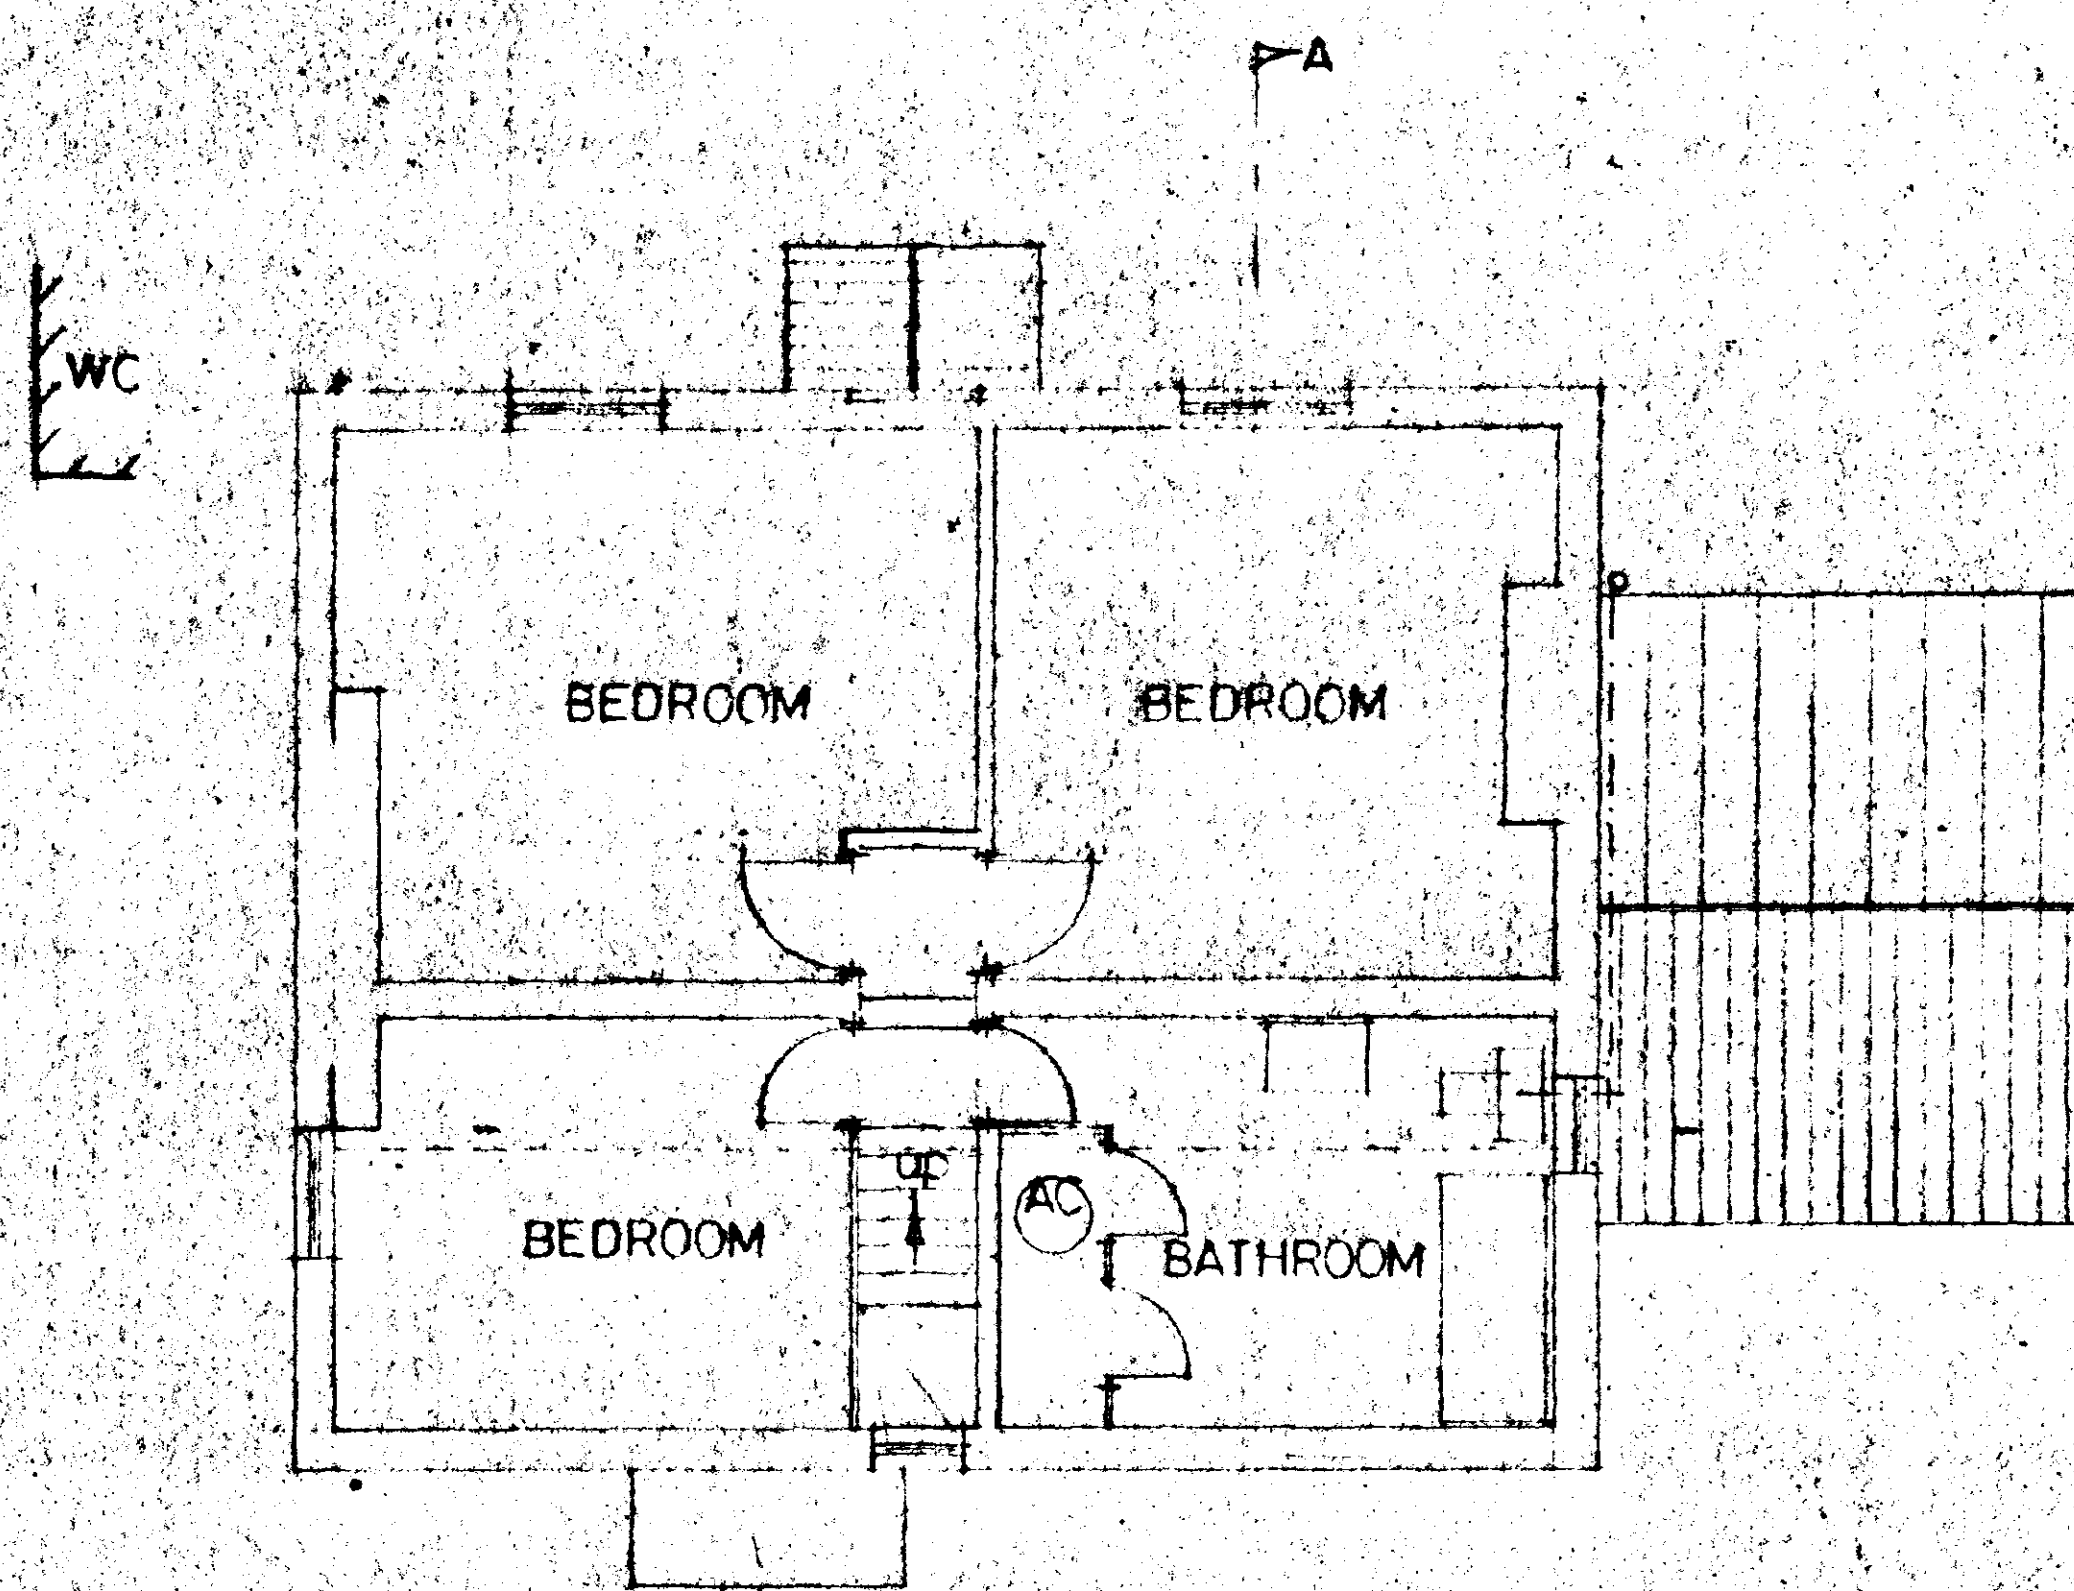

FIRST FLOOR

EXISTING

SOUTH HOLLAND D.C.
PLAN DEPT.
07 NOV 1994
REF ...1056/104

G. R. MERCHANT
LENG AMICE, FWO.
ARCHITECTURAL, STRUCTURAL
& LAND DRAINAGE CONSULTANT
TEL: HOLBEACH (0400) 690006 450000

PROJECT:
ALTERATIONS & EXTENSIONS TO
LABURNHAM HOUSE.
BROADGATE.
WHAPLODE DROVE.

CLIENT:
MR & MRS. M. SEAL.

DETERMINED
PLAN

SCALES: 1/50 1/100 DATE: OCT 1994


DRAWING No.: MS. 1/1

REVISIONS:




FRONT (BROADGATE)

SIDE

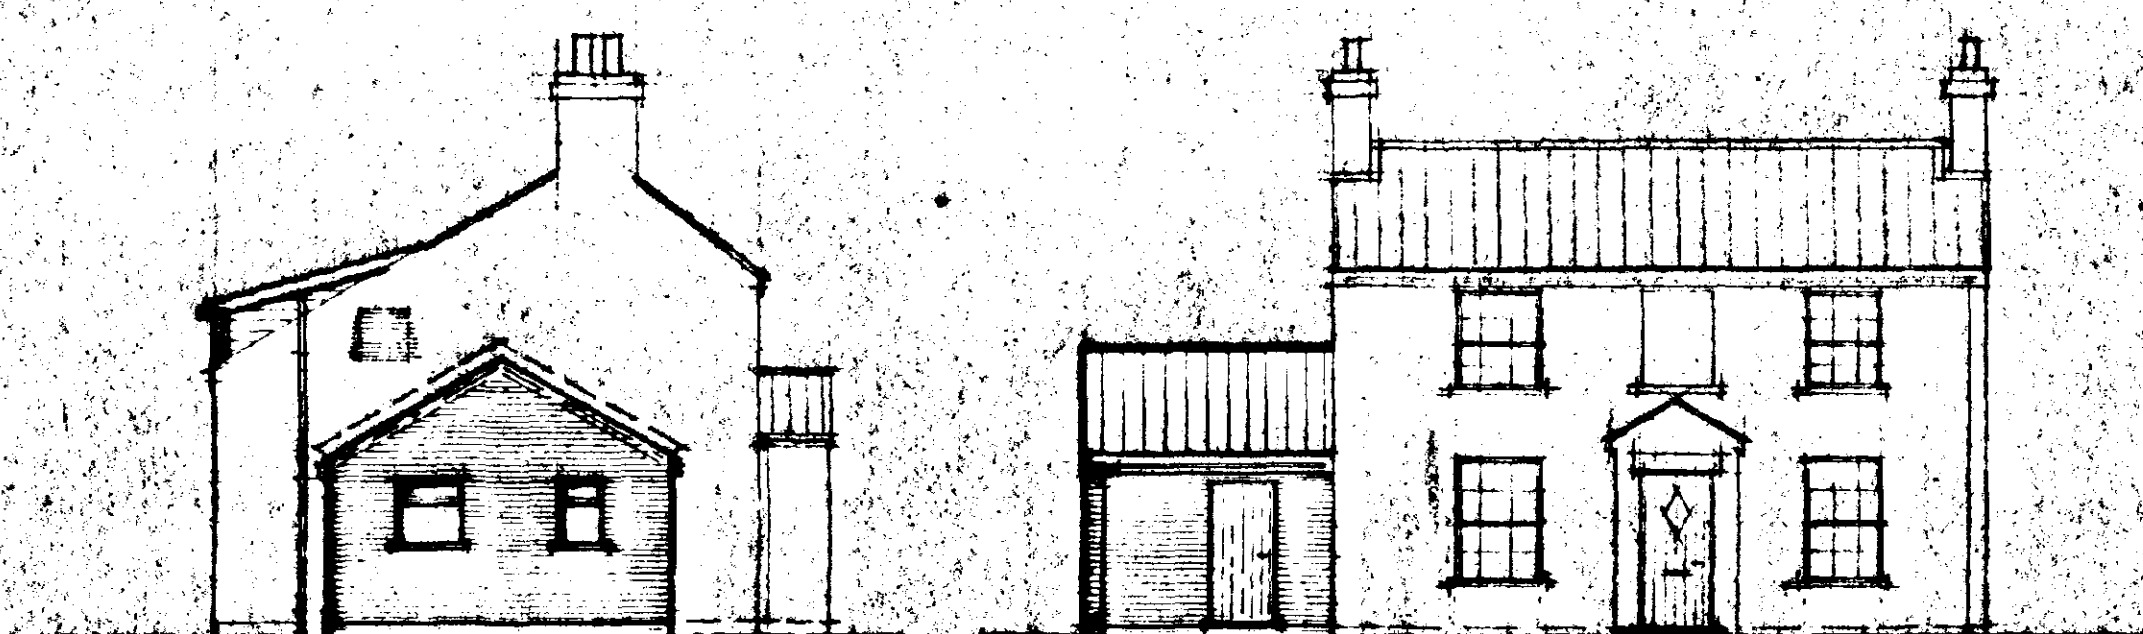


REAR


SIDE

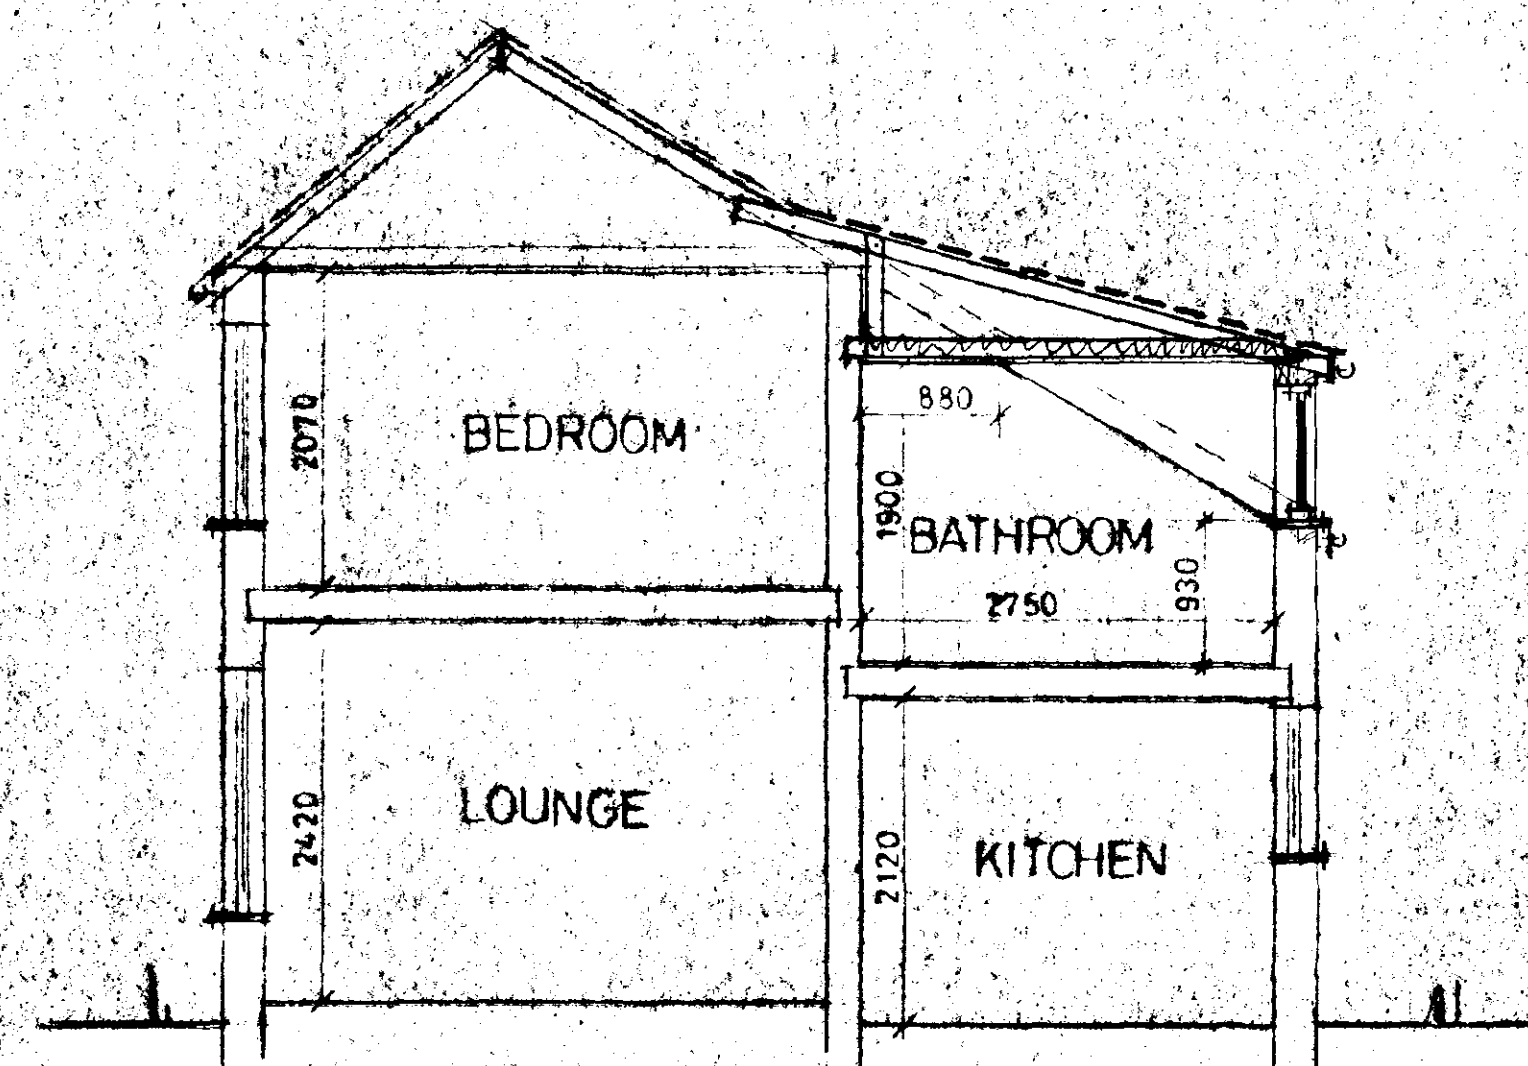


SECTION-AA

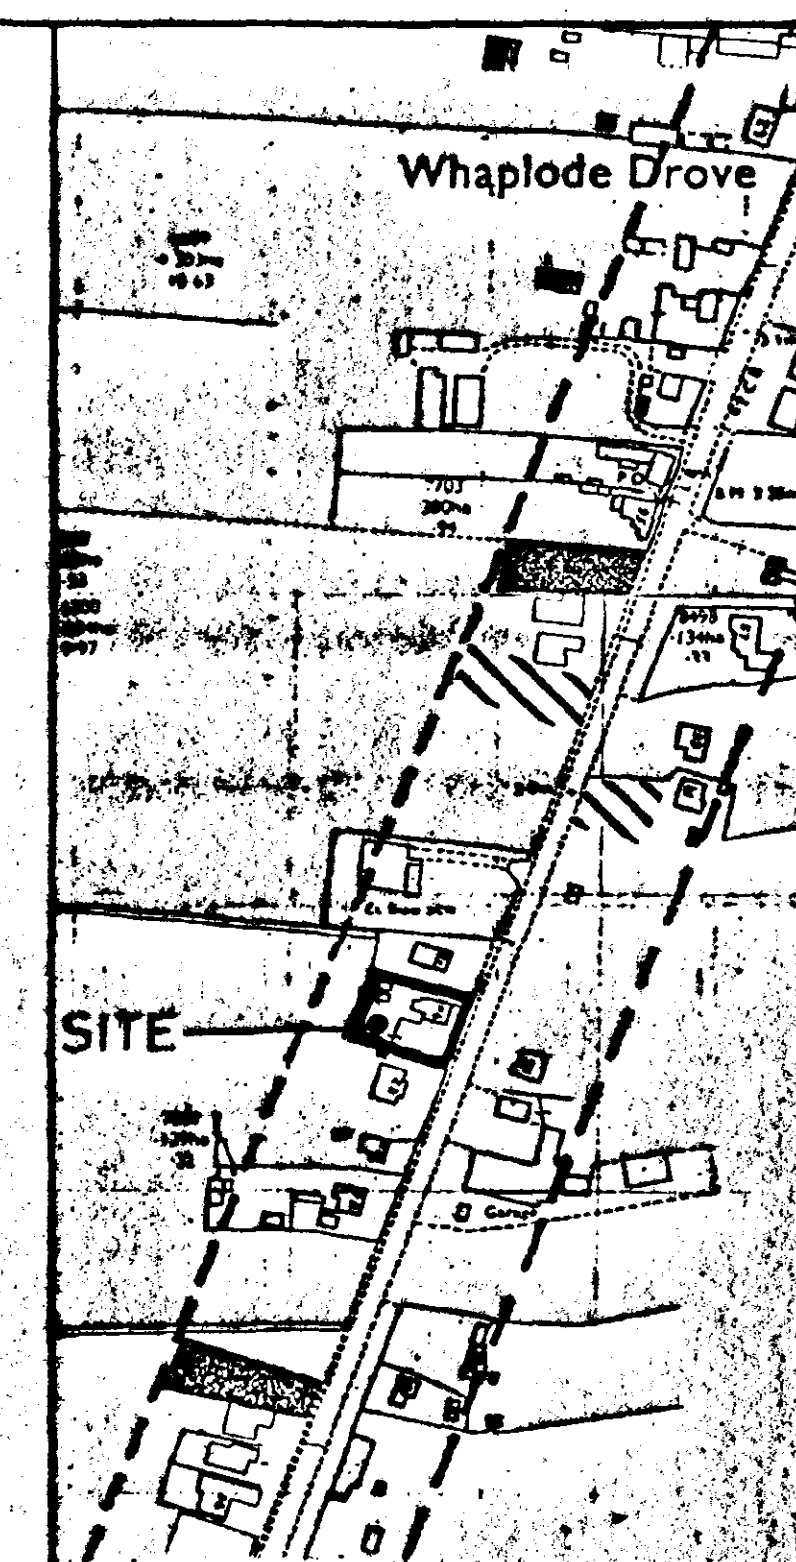

LOCATION PLAN.
SCALE: 1/2500.

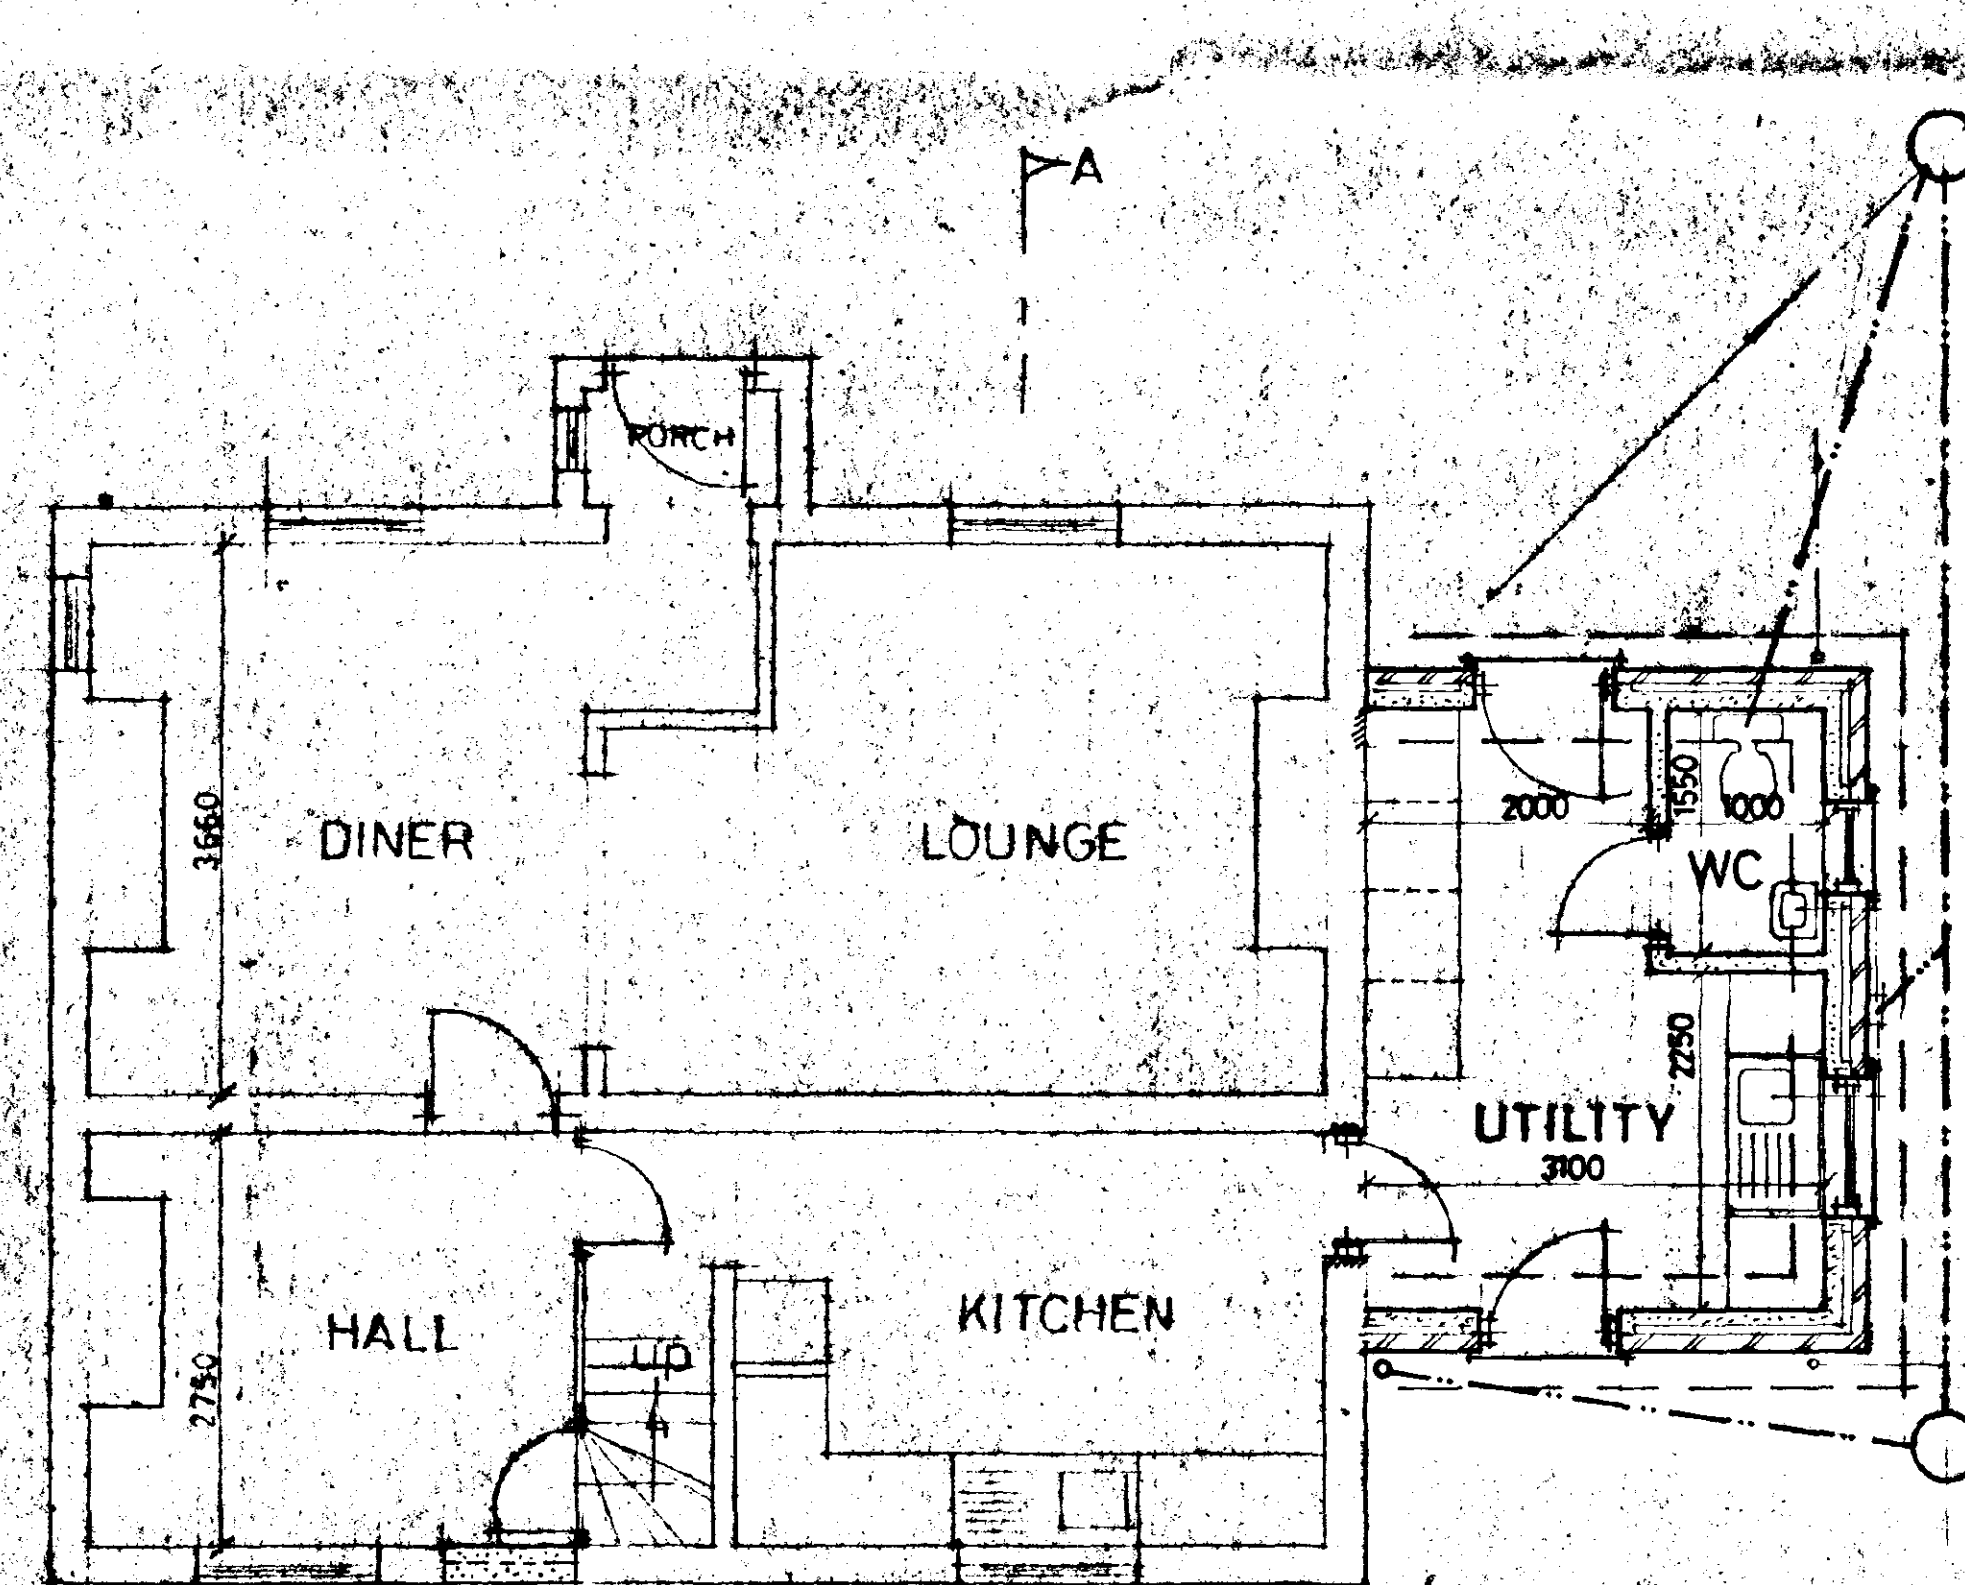

REMOVE PORCH
GROUND FLOOR

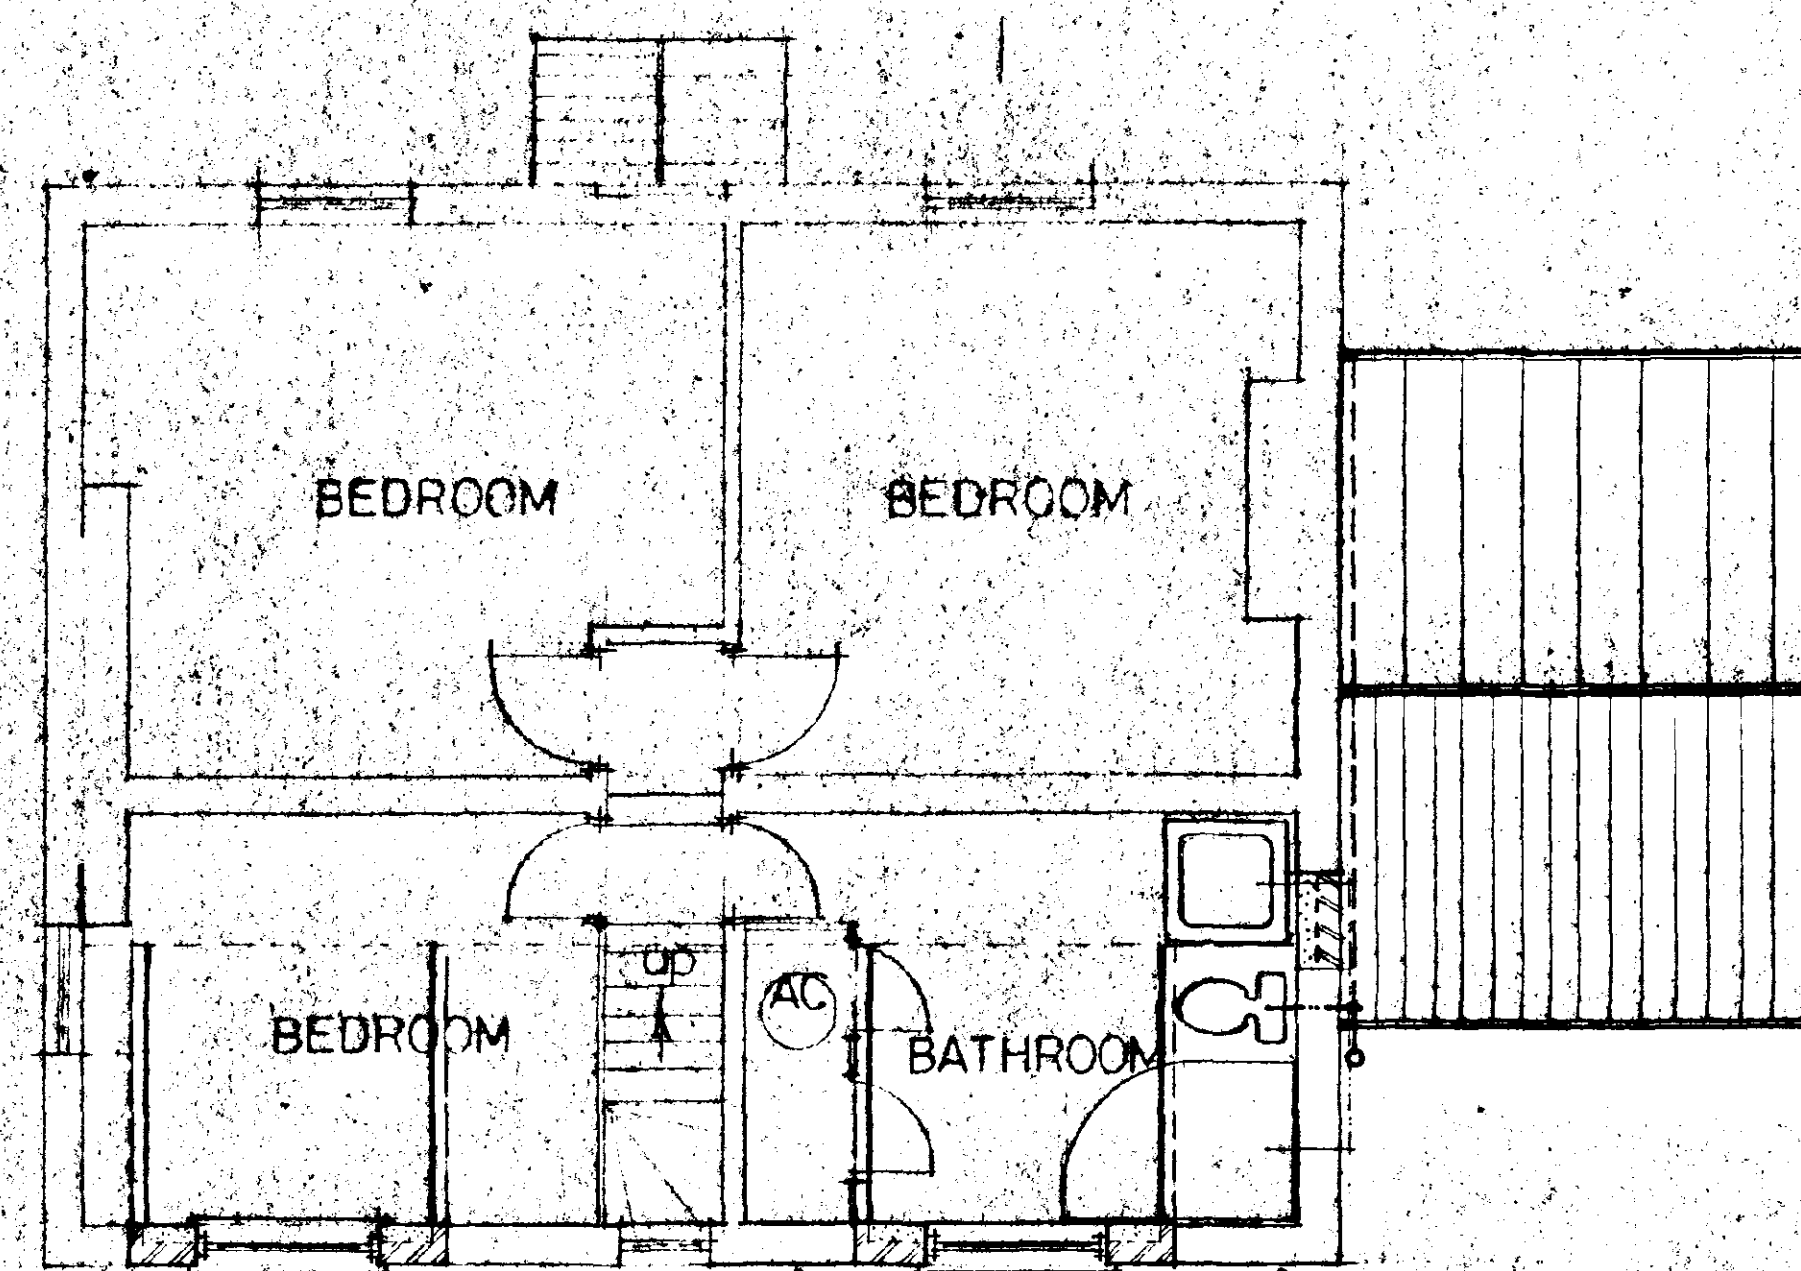

FIRST FLOOR

SOUTH HOLLAND D.C.
PLAN DEPT.
07 NOV 1994
REF. 10005.34.

G. R. MERCHANT
LENG AMICE, FIWO,
ARCHITECTURAL, STRUCTURAL
& LAND DRAINAGE CONSULTANT
TEL: HOLBEACH (0406) 666666.490800

PROJECT:
ALTERATIONS & EXTENSIONS TO
LABURNHAM HOUSE,
BROADGATE,
WHAPLODE DROVE.

CLIENT:
MR & MRS. M. SEAL.

**DETERMINED
PLAN**

SCALES: 1/50 1/100 DATE: OCT 1994.

DRAWING No.: MS. 1/2
REVISIONS:

PROPOSED