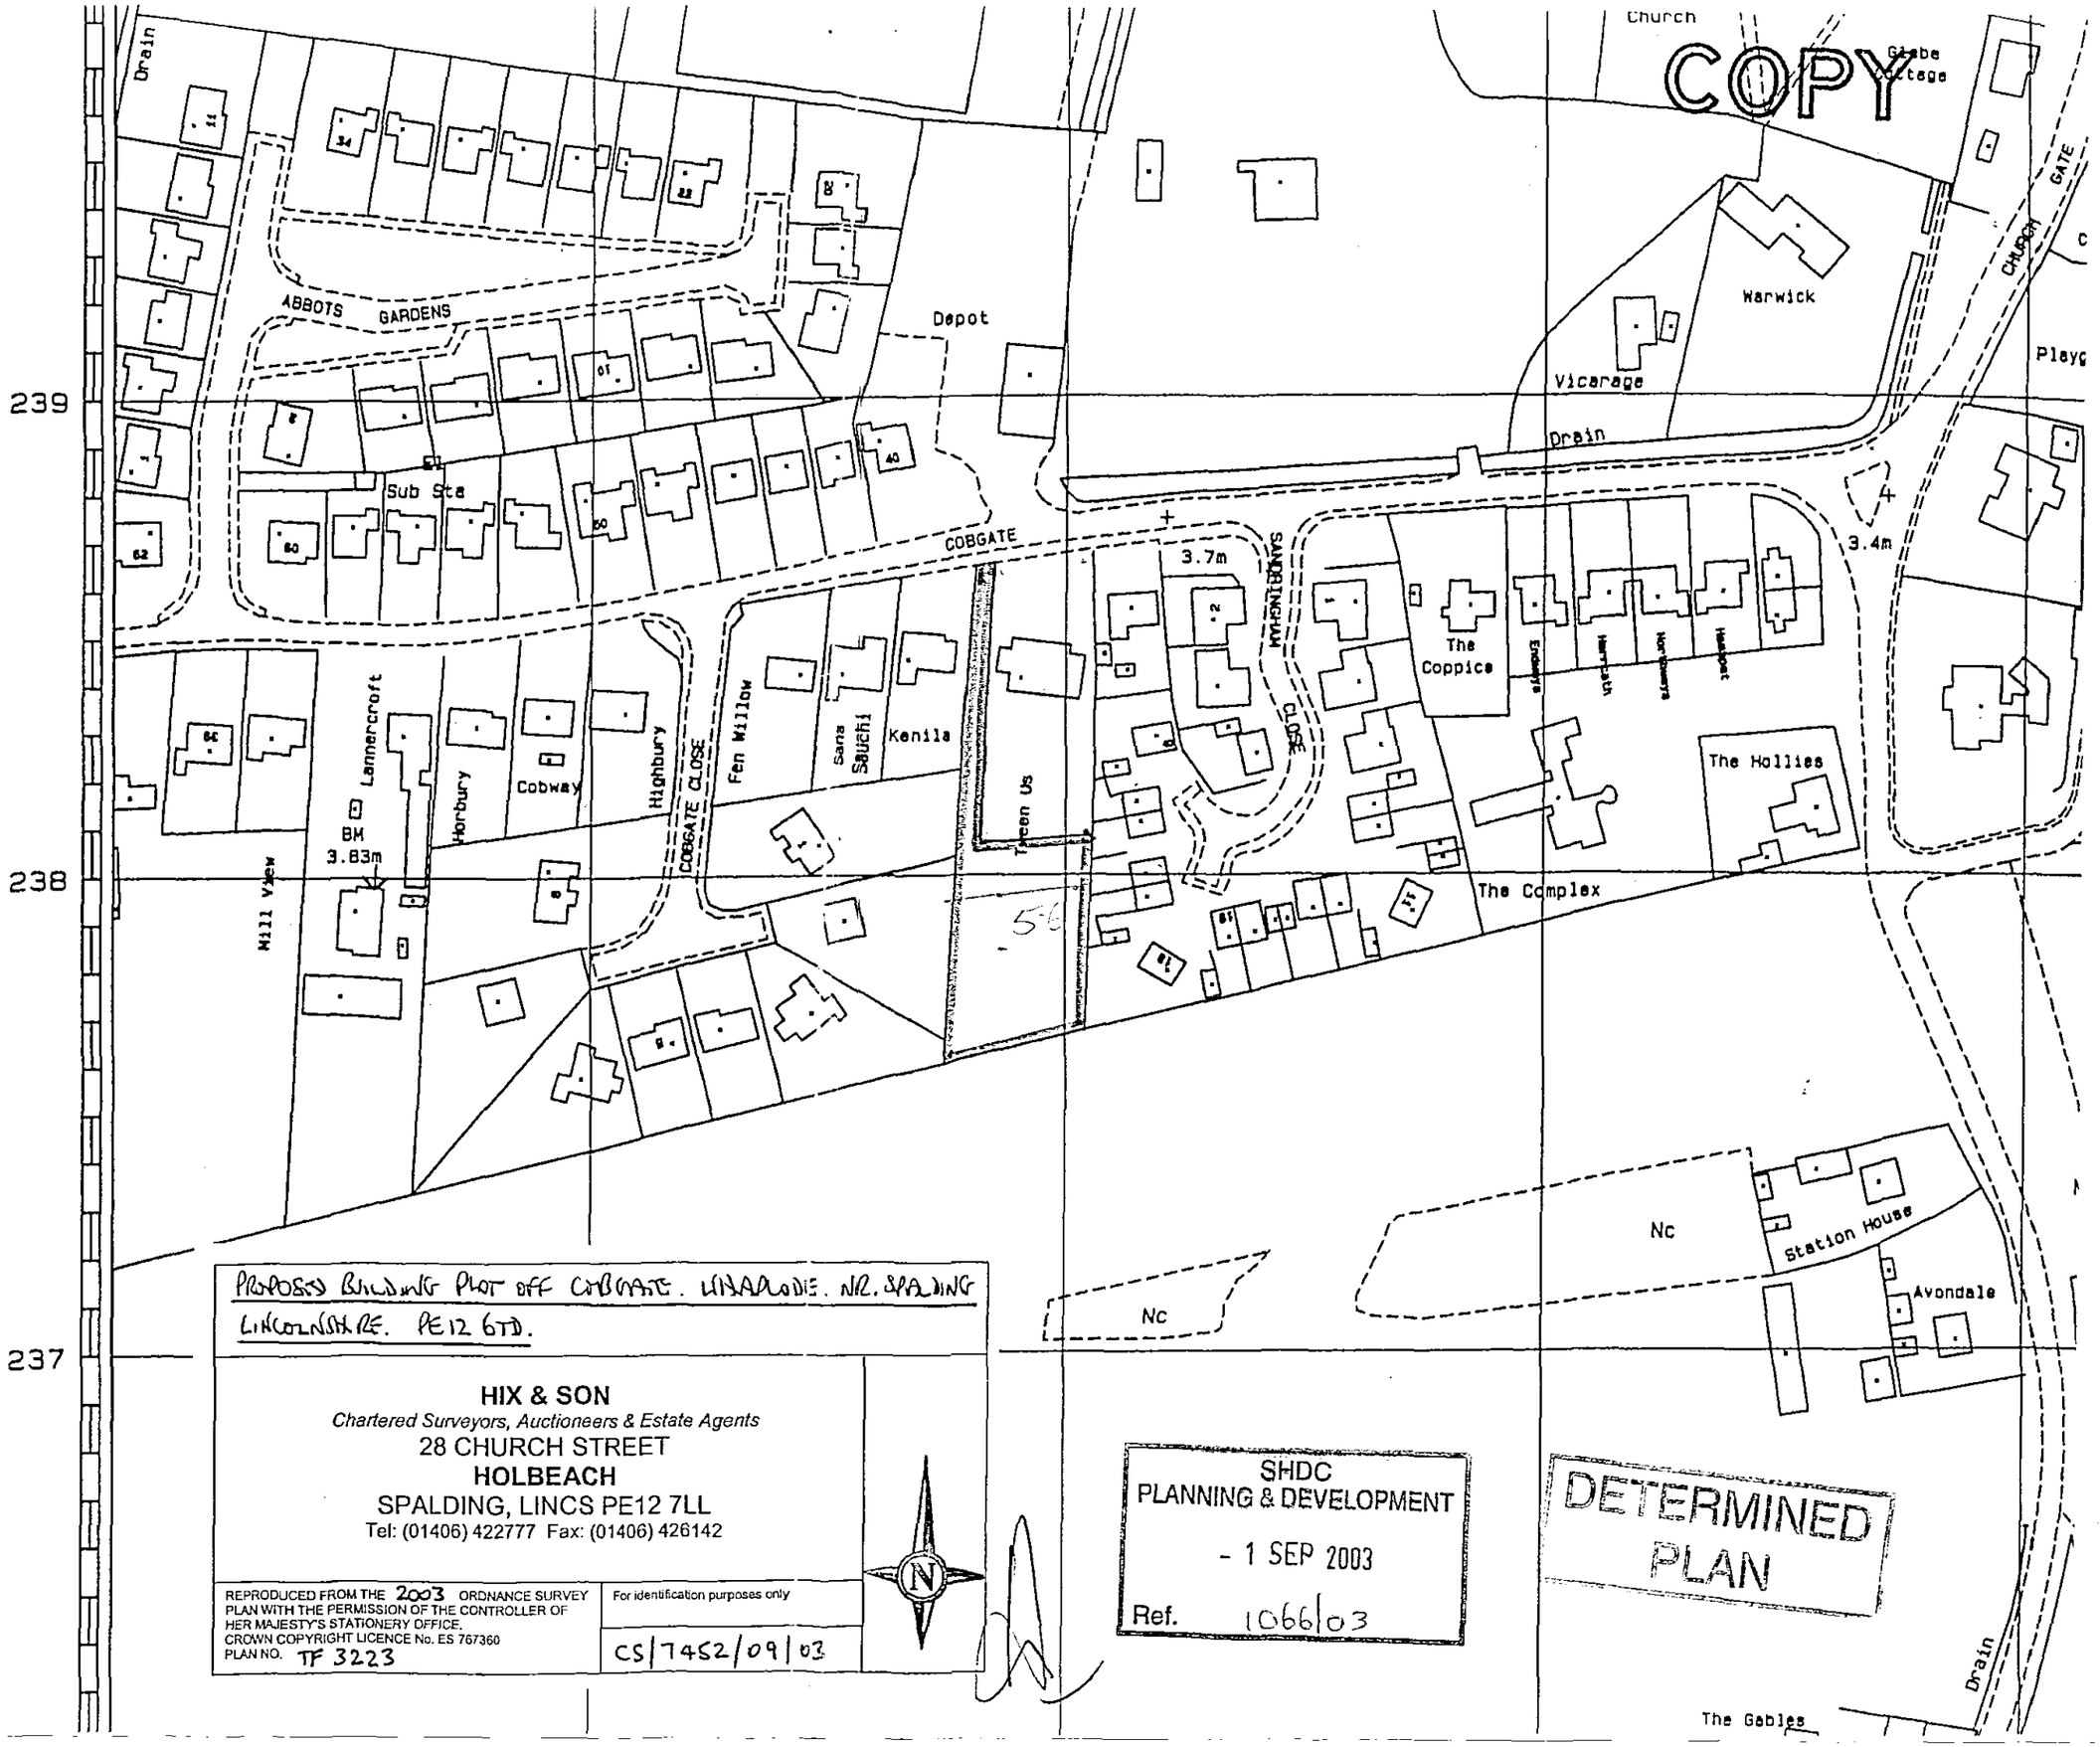

COPY
Church
Glebe Cottage
Drain
ABBOTS GARDENS
Depot
Warwick
Vicarage
CHURCH GATE
Drain
239
Sub Sta
COBGATE
3.7m
SANDRINGHAM CLOSE
3.4m
The Coppice
Hollies
Hemplot
The Hollies
Lannercroft
Horbury
Cobway
Highbury
COBGATE CLOSE
Fen Willow
Sana
Sauchi
Kenila
Tween Us
BM 3.83m
Hill View
238
56
The Complex
Nc
Station House
Avondale
Nc
237
PROPOSED BUILDING PLOT OFF COBGATE. LONG LODGE. NR. SPALDING
LINCOLNSHIRE. PE12 6TD.
HIX & SON
Chartered Surveyors, Auctioneers & Estate Agents
28 CHURCH STREET
HOLBEACH
SPALDING, LINCS PE12 7LL
Tel: (01406) 422777 Fax: (01406) 426142
REPRODUCED FROM THE 2003 ORDNANCE SURVEY PLAN WITH THE PERMISSION OF THE CONTROLLER OF HER MAJESTY'S STATIONERY OFFICE. CROWN COPYRIGHT LICENCE No. ES 767360
PLAN NO. TF 3223
For identification purposes only
CS/7452/09/03
N
SHDC
PLANNING & DEVELOPMENT
- 1 SEP 2003
Ref. 1066/03
DETERMINED PLAN
Drain
The Gables