


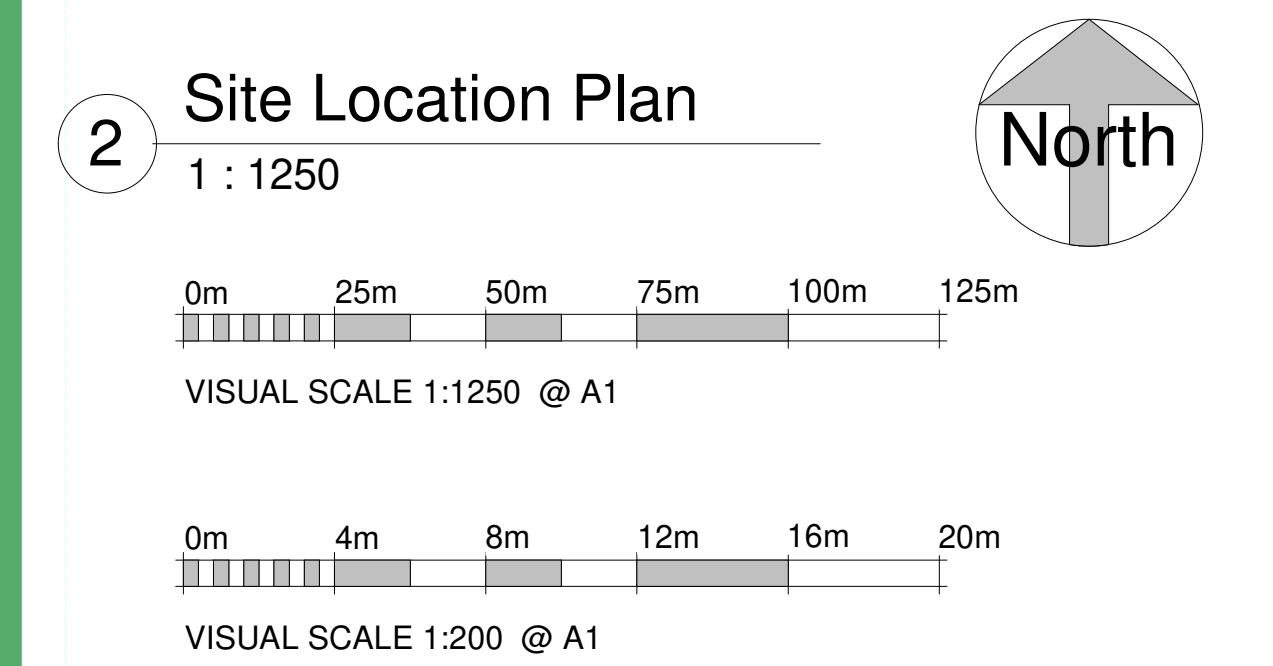

P1	08.02.21	DH	SP	Road layout updated
rev	date	name	chk	note



A The Limes, 80 High Street, Kettering, Stamford PE9 3TE
T 01780729122
E simon@h-a-architectural.co.uk

A1
Original Sheet Size

STATUS
PLANNING

- All rights described in chapter IV of the copyright, designs and patents act 1988 have been generally asserted
- Where any drawing is to be read in conjunction with another, including specialists, the two drawings shall be cross-checked and any discrepancies reported to the architect before the work is put in hand
- All dimensions are in millimeters, all levels are in metres, unless shown otherwise
- Any discrepancies in dimensions or details on or between these drawings/specifications should be drawn to the attention of the Den Architectural and/or the engineer in writing for clarification
- Drawing prepared solely for the use of client, as detailed in text box, and is not to be copied, lent or used by any third party without written permission

PROJECT
Project Name
Proposed Development to Land off
Stockwell Road
Whaplode
Spalding

CLIENT
Stinders Developments

DRAWING TITLE Site Location & Block Plan			
SCALE As indicated	DATE 23.11.2020	DRAWN DH	CHK SP
DRAWING NUMBER 4128 / 100		REVISION P1	

1 Site
1 : 200