


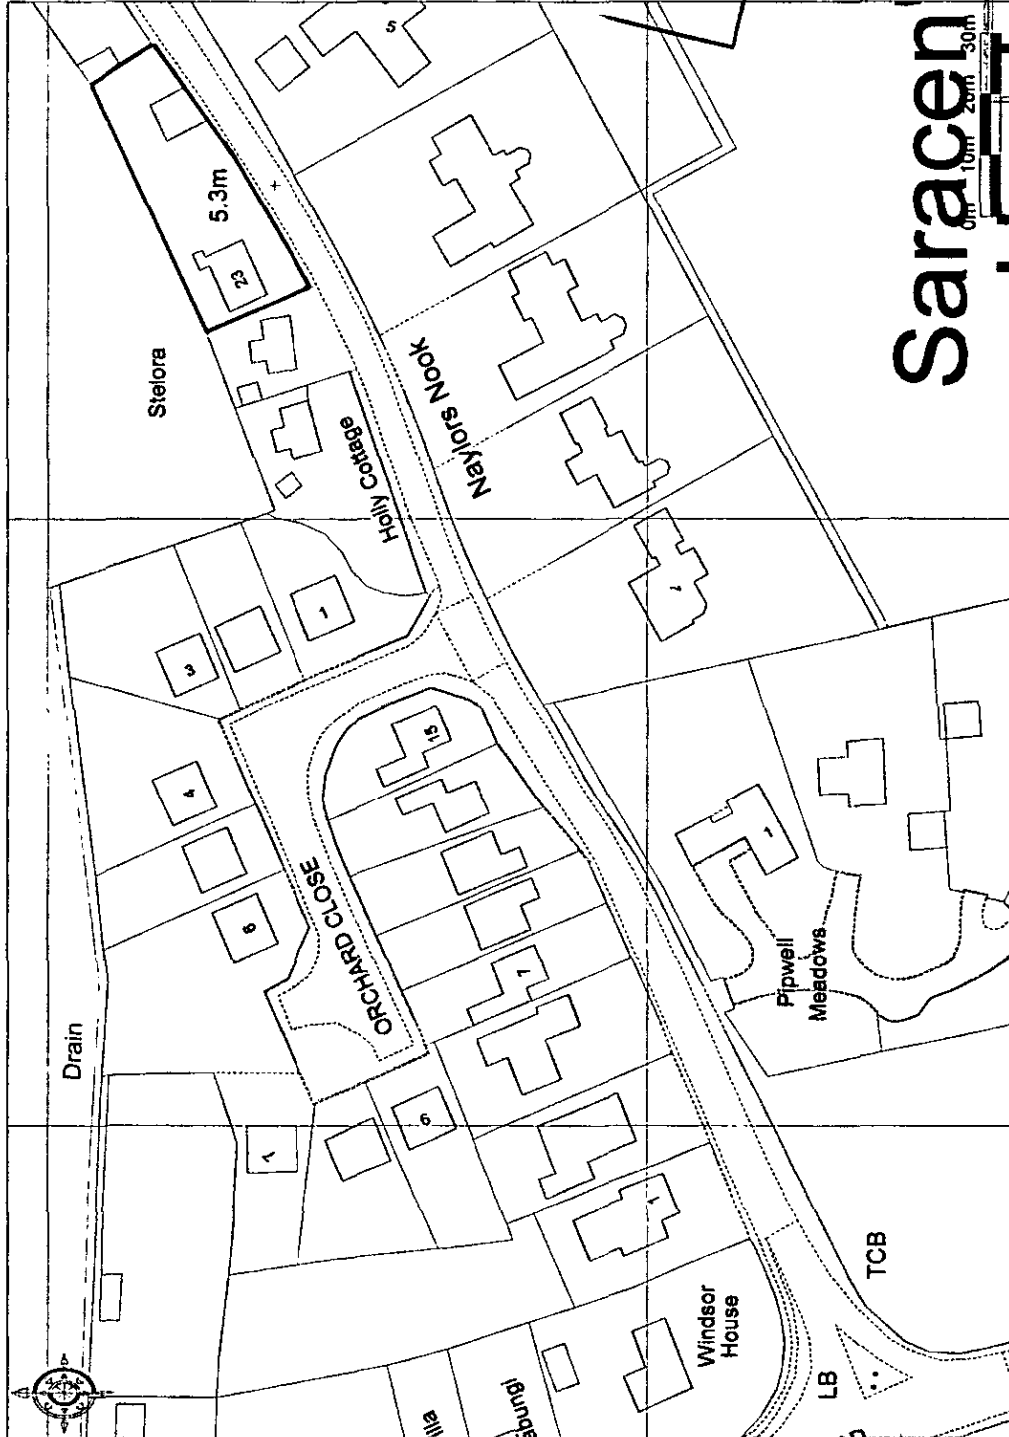

DETERMINED
PLAN

Saracen

SHDC

PLANNING & DEVELOPMENT

15 OCT 2008

Ref. 1086/08

© Crown Copyright 2008. All rights reserved. Licence number 100020449. Plotted Scale - 1:1250

