



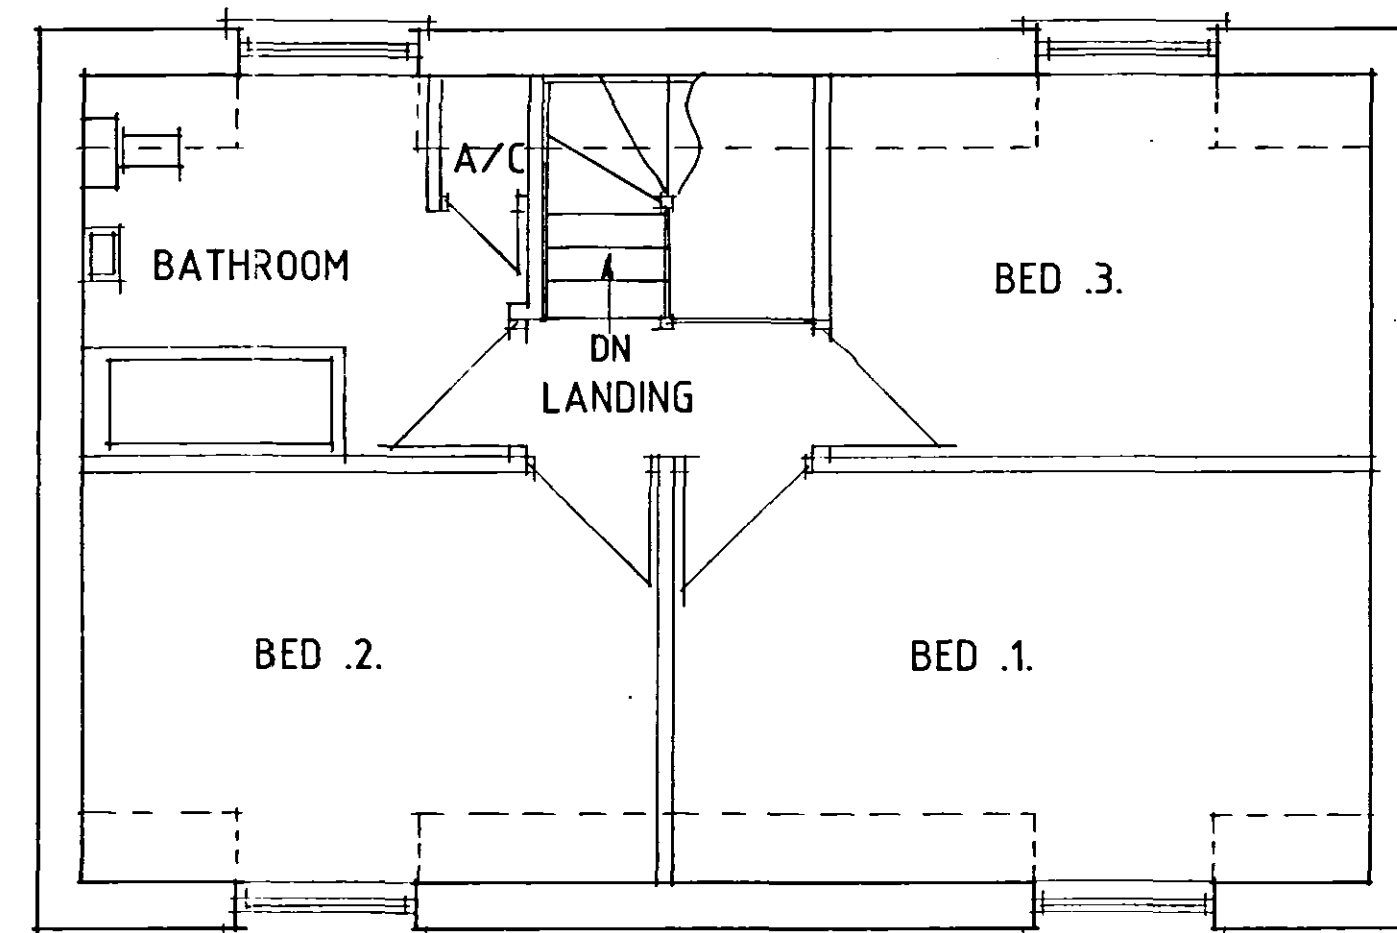


FIRST FLOOR PLAN

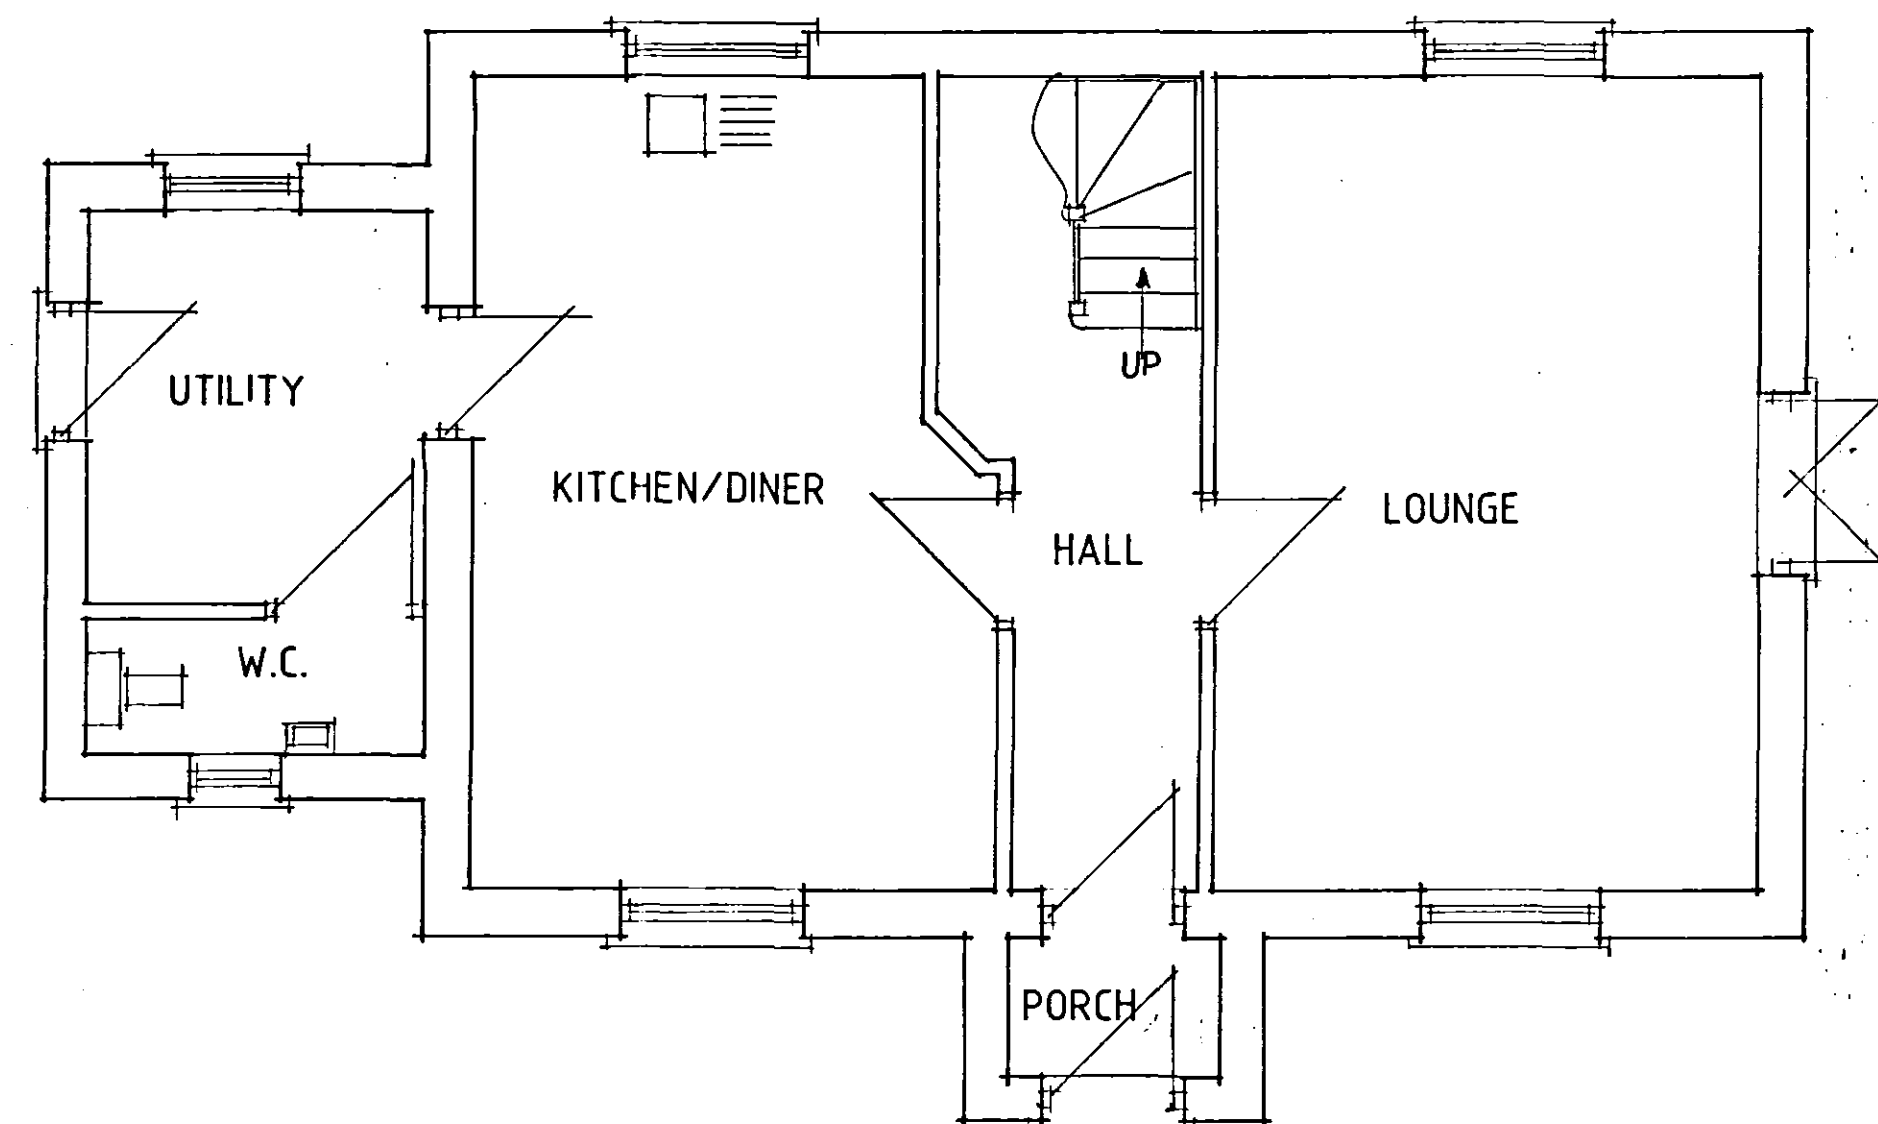


GROUND FLOOR PLAN




FRONT

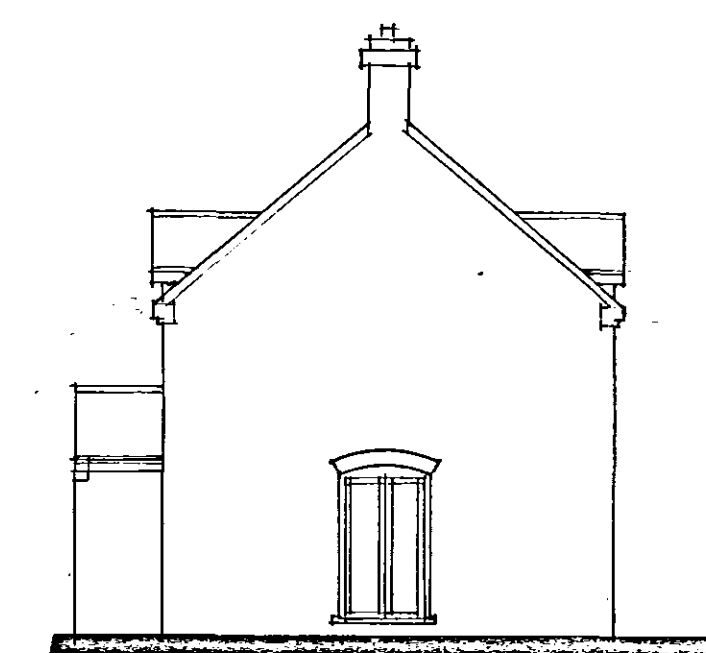

SIDE

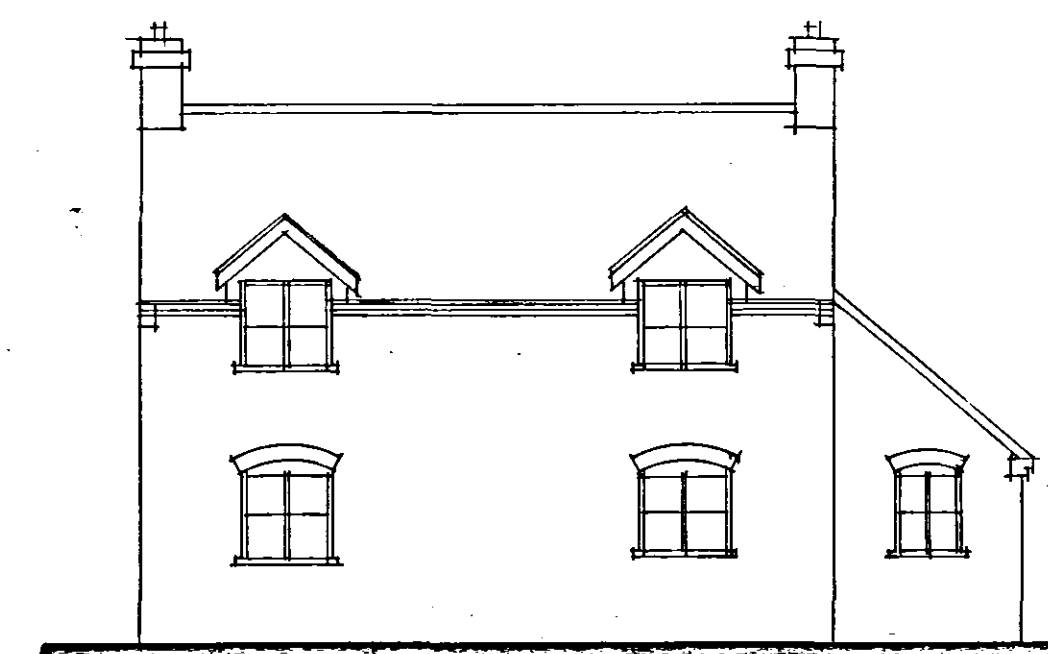

REAR

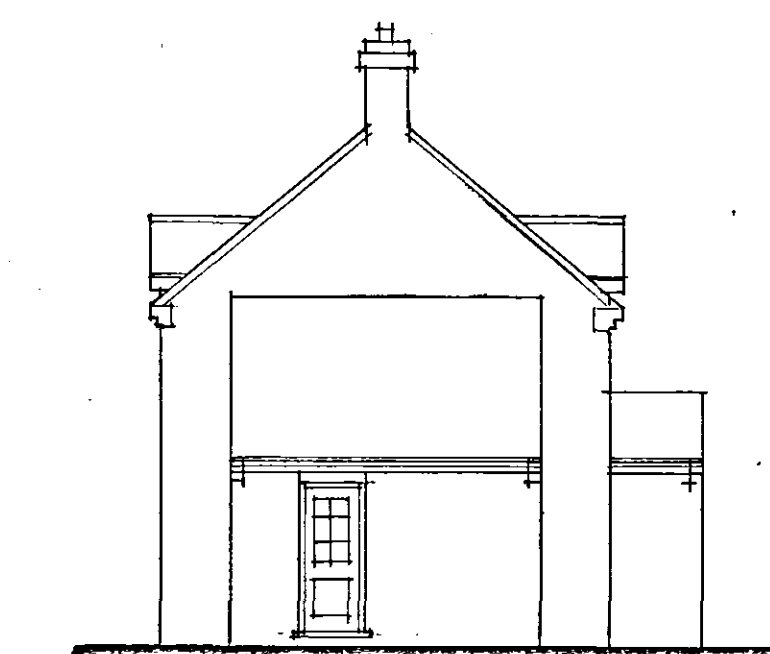

SIDE

1086/08

A - IMF. ADDED - 22.9.08.

Status
DESIGN
CONSULTANTS IN ARCHITECTURE & PLANNING

PROPOSED REPLACEMENT
DWELLING AT 23 ROMAN
BANK, SARACENS HEAD
FOR

MRS. L. ROE

PLAN AS PROPOSED

1:50 1:100 SD08-034/2
AUG-08 B.GILHAM.

DETERMINED
PLAN

2 Edinburgh Walk, Holbeach,
Spalding, Lincs. PE12 7AP.
Tel: 01406 424343 Fax: 01406 490702

