




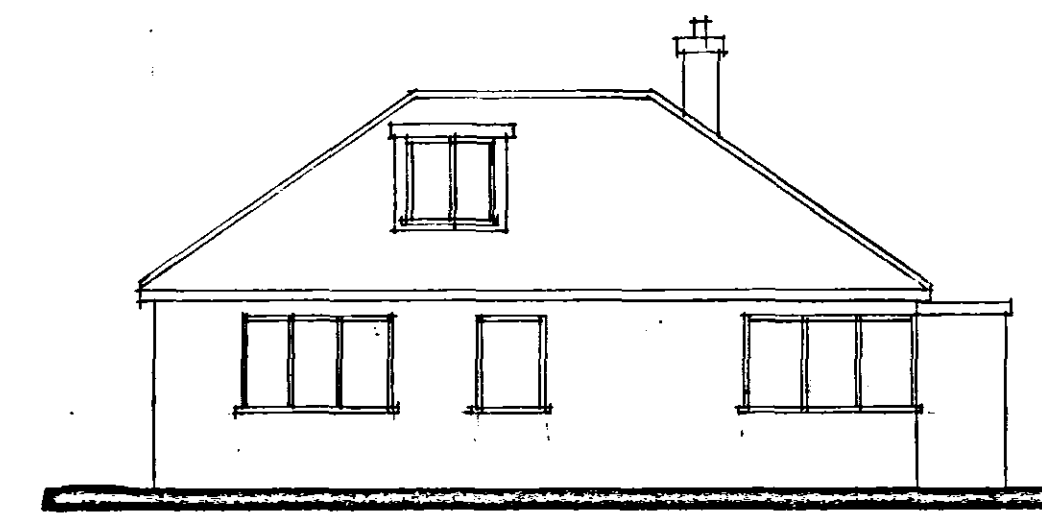


FRONT

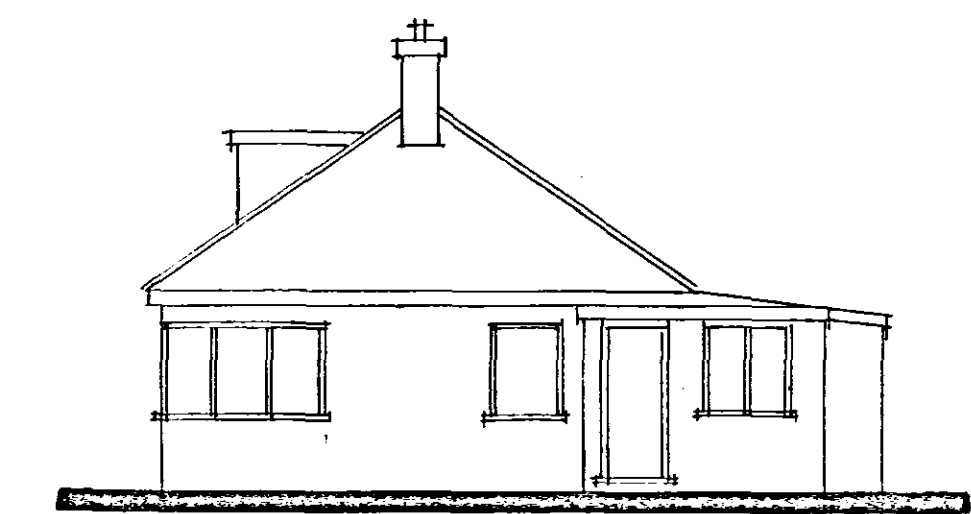


SIDE

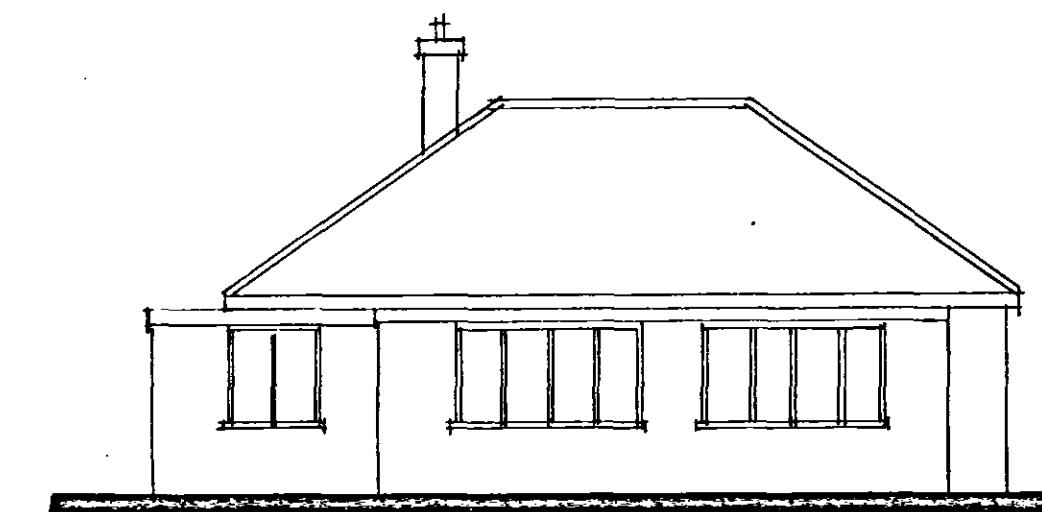

REAR

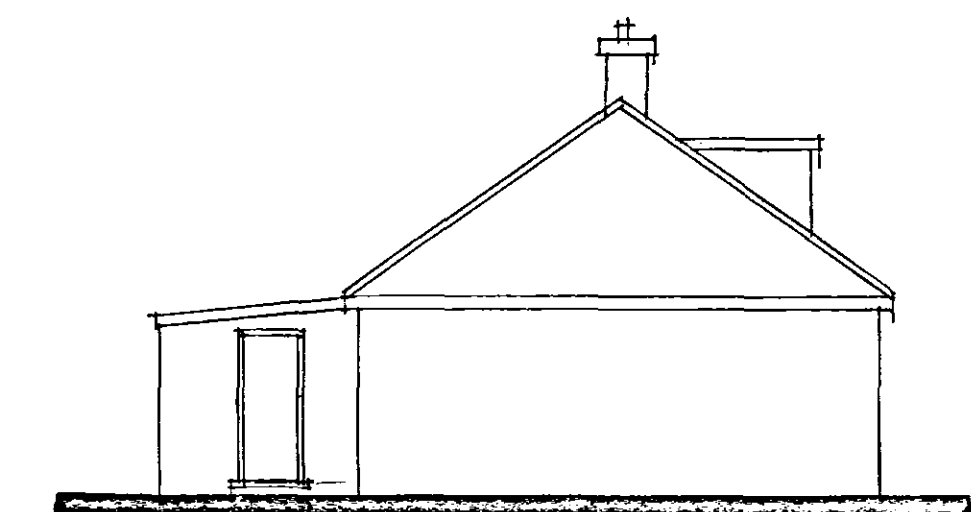

SIDE

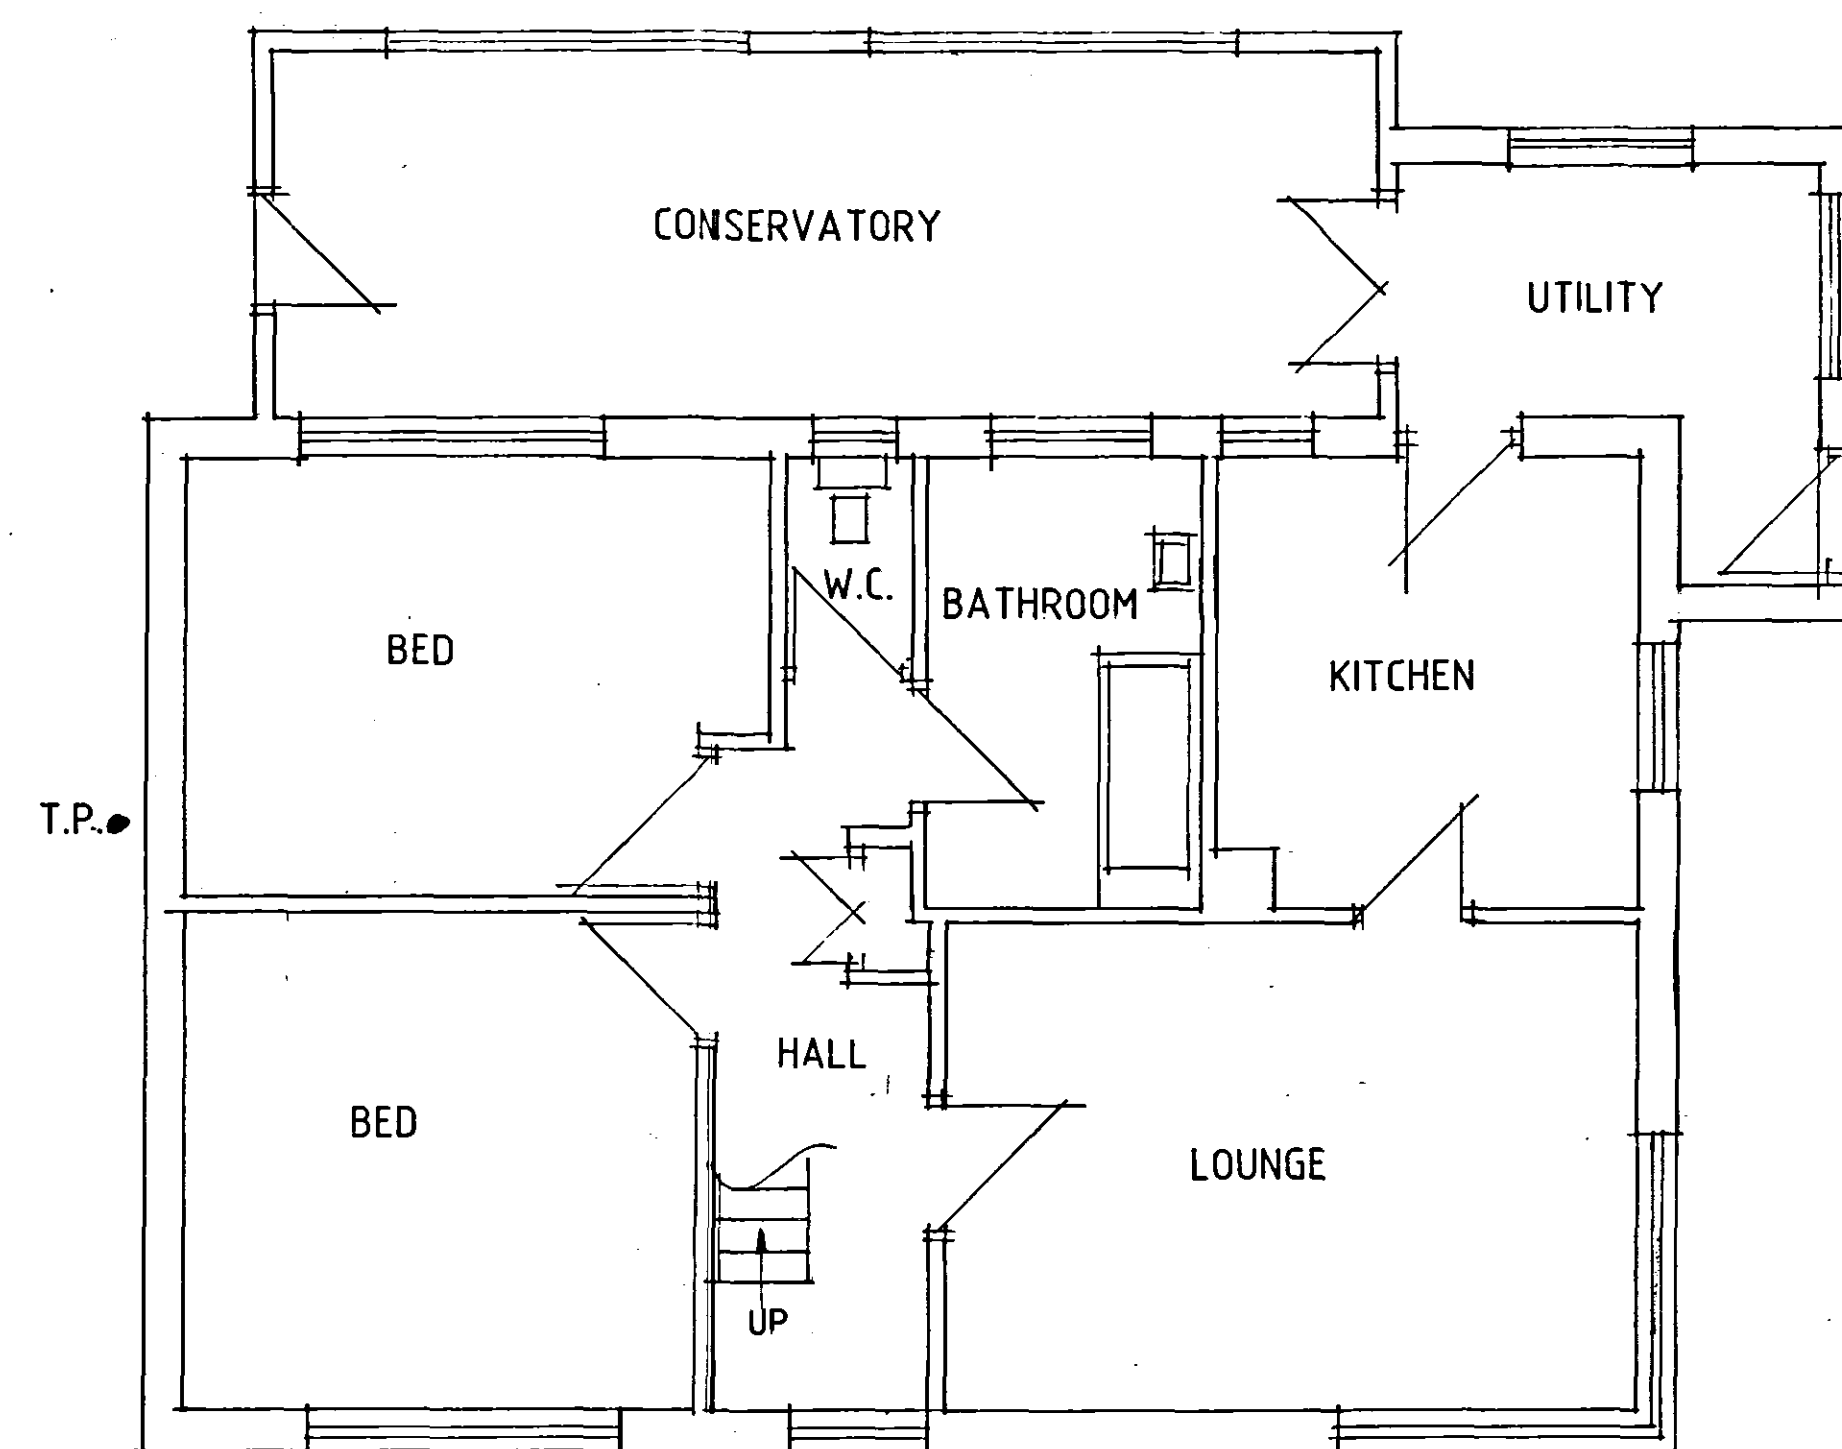

GROUND FLOOR PLAN

PROPOSED REPLACEMENT
DWELLING AT 23 ROMAN
BANK, SARACENS HEAD
FOR
MRS. L. ROE
1086/08

Status
DESIGN
CONSULTANTS IN ARCHITECTURE & PLANNING

PROPOSED REPLACEMENT
DWELLING AT 23 ROMAN
BANK, SARACENS HEAD
FOR

MRS. L. ROE

PLAN AS EXISTING

1:50 1:100 SD08-034/1
AUG-08 B.GILHAM.

DETERMINED
PLAN

