
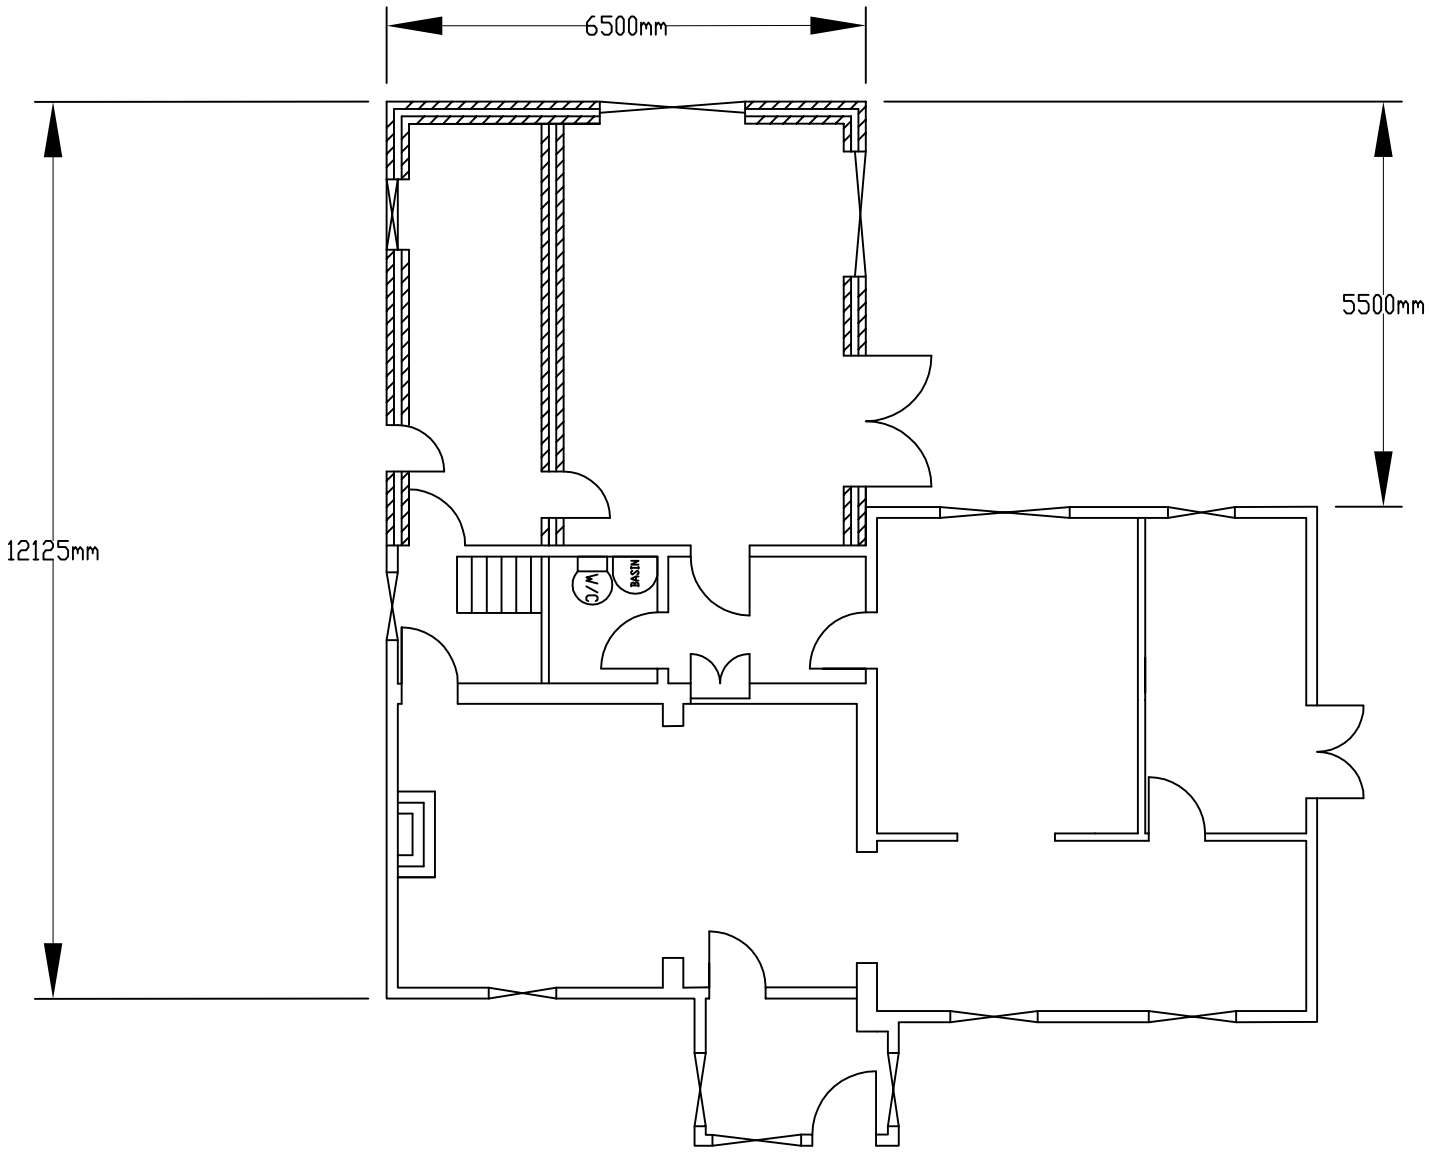


CAVITY WALL CONSTRUCTION

EXTERNAL RENDER TO SUIT
CURRENT HOUSE

PROPOSED GROUND FLOOR

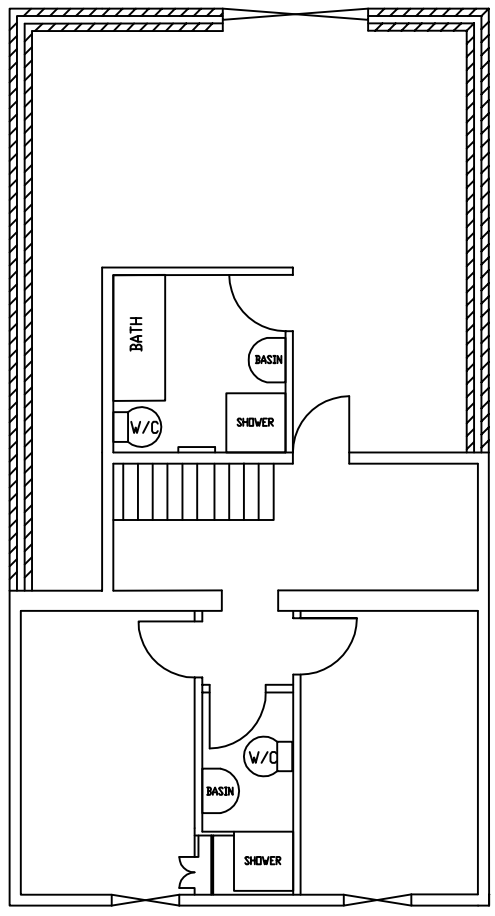

PROPOSED UPPER FLOOR

scale 1:50