
Eagle House
Milgate
Whaplode
Spalding
PE12 6RY

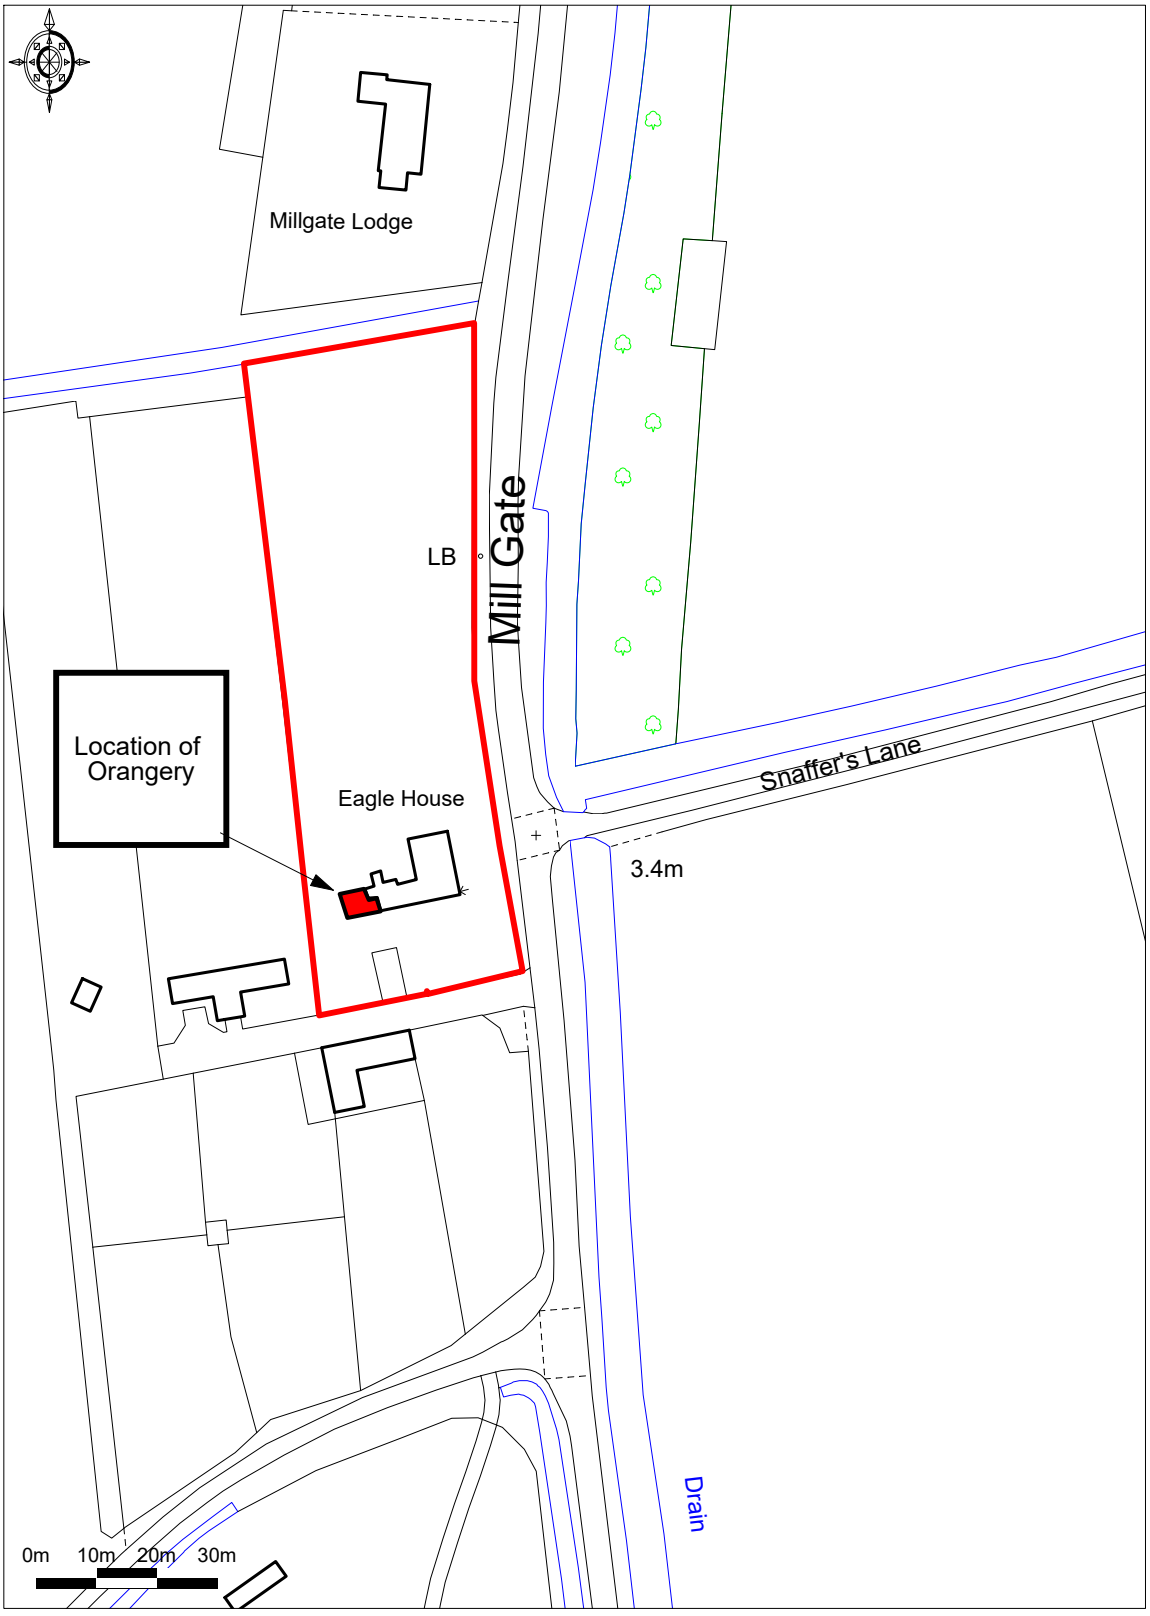

Promap®
Ordnance Survey © Crown Copyright 2016. All rights reserved.
Licence number 100022432. Plotted Scale - **1:1250**

Orangery extension to rear
(retrospective)

matrix planning