

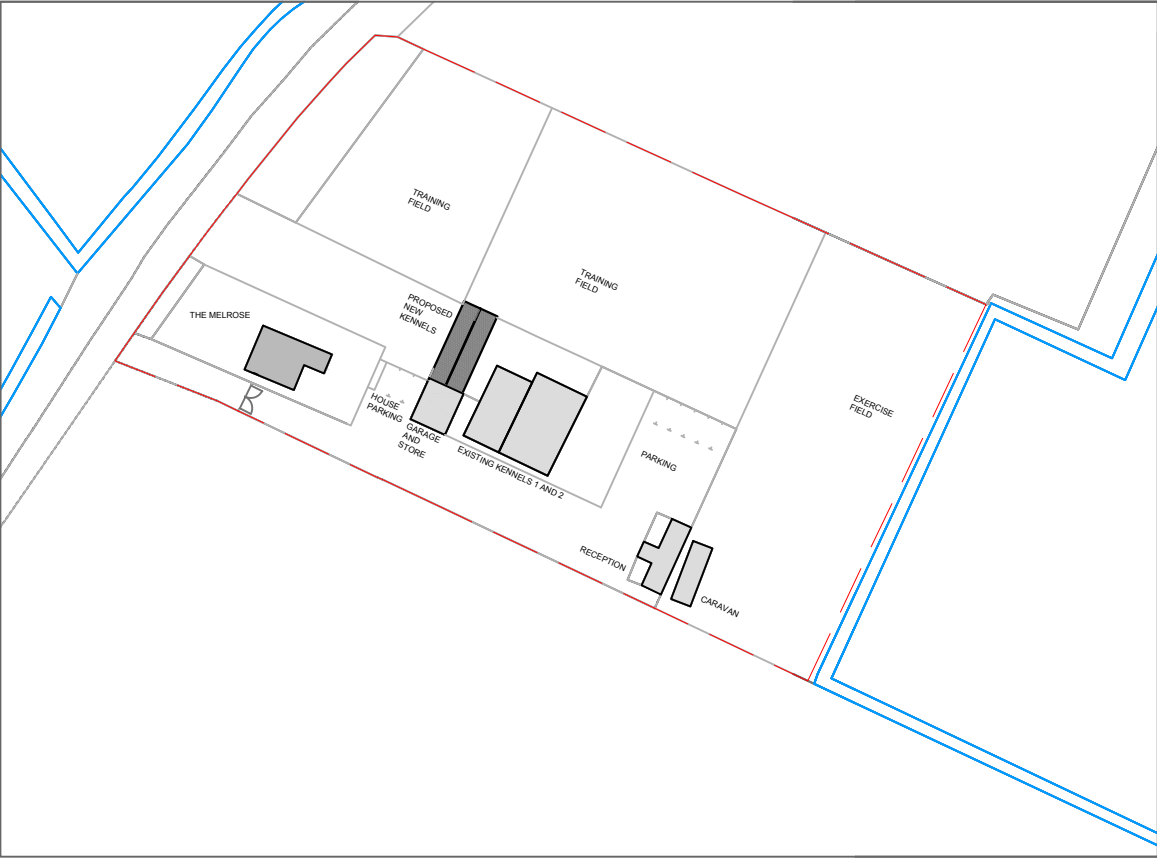
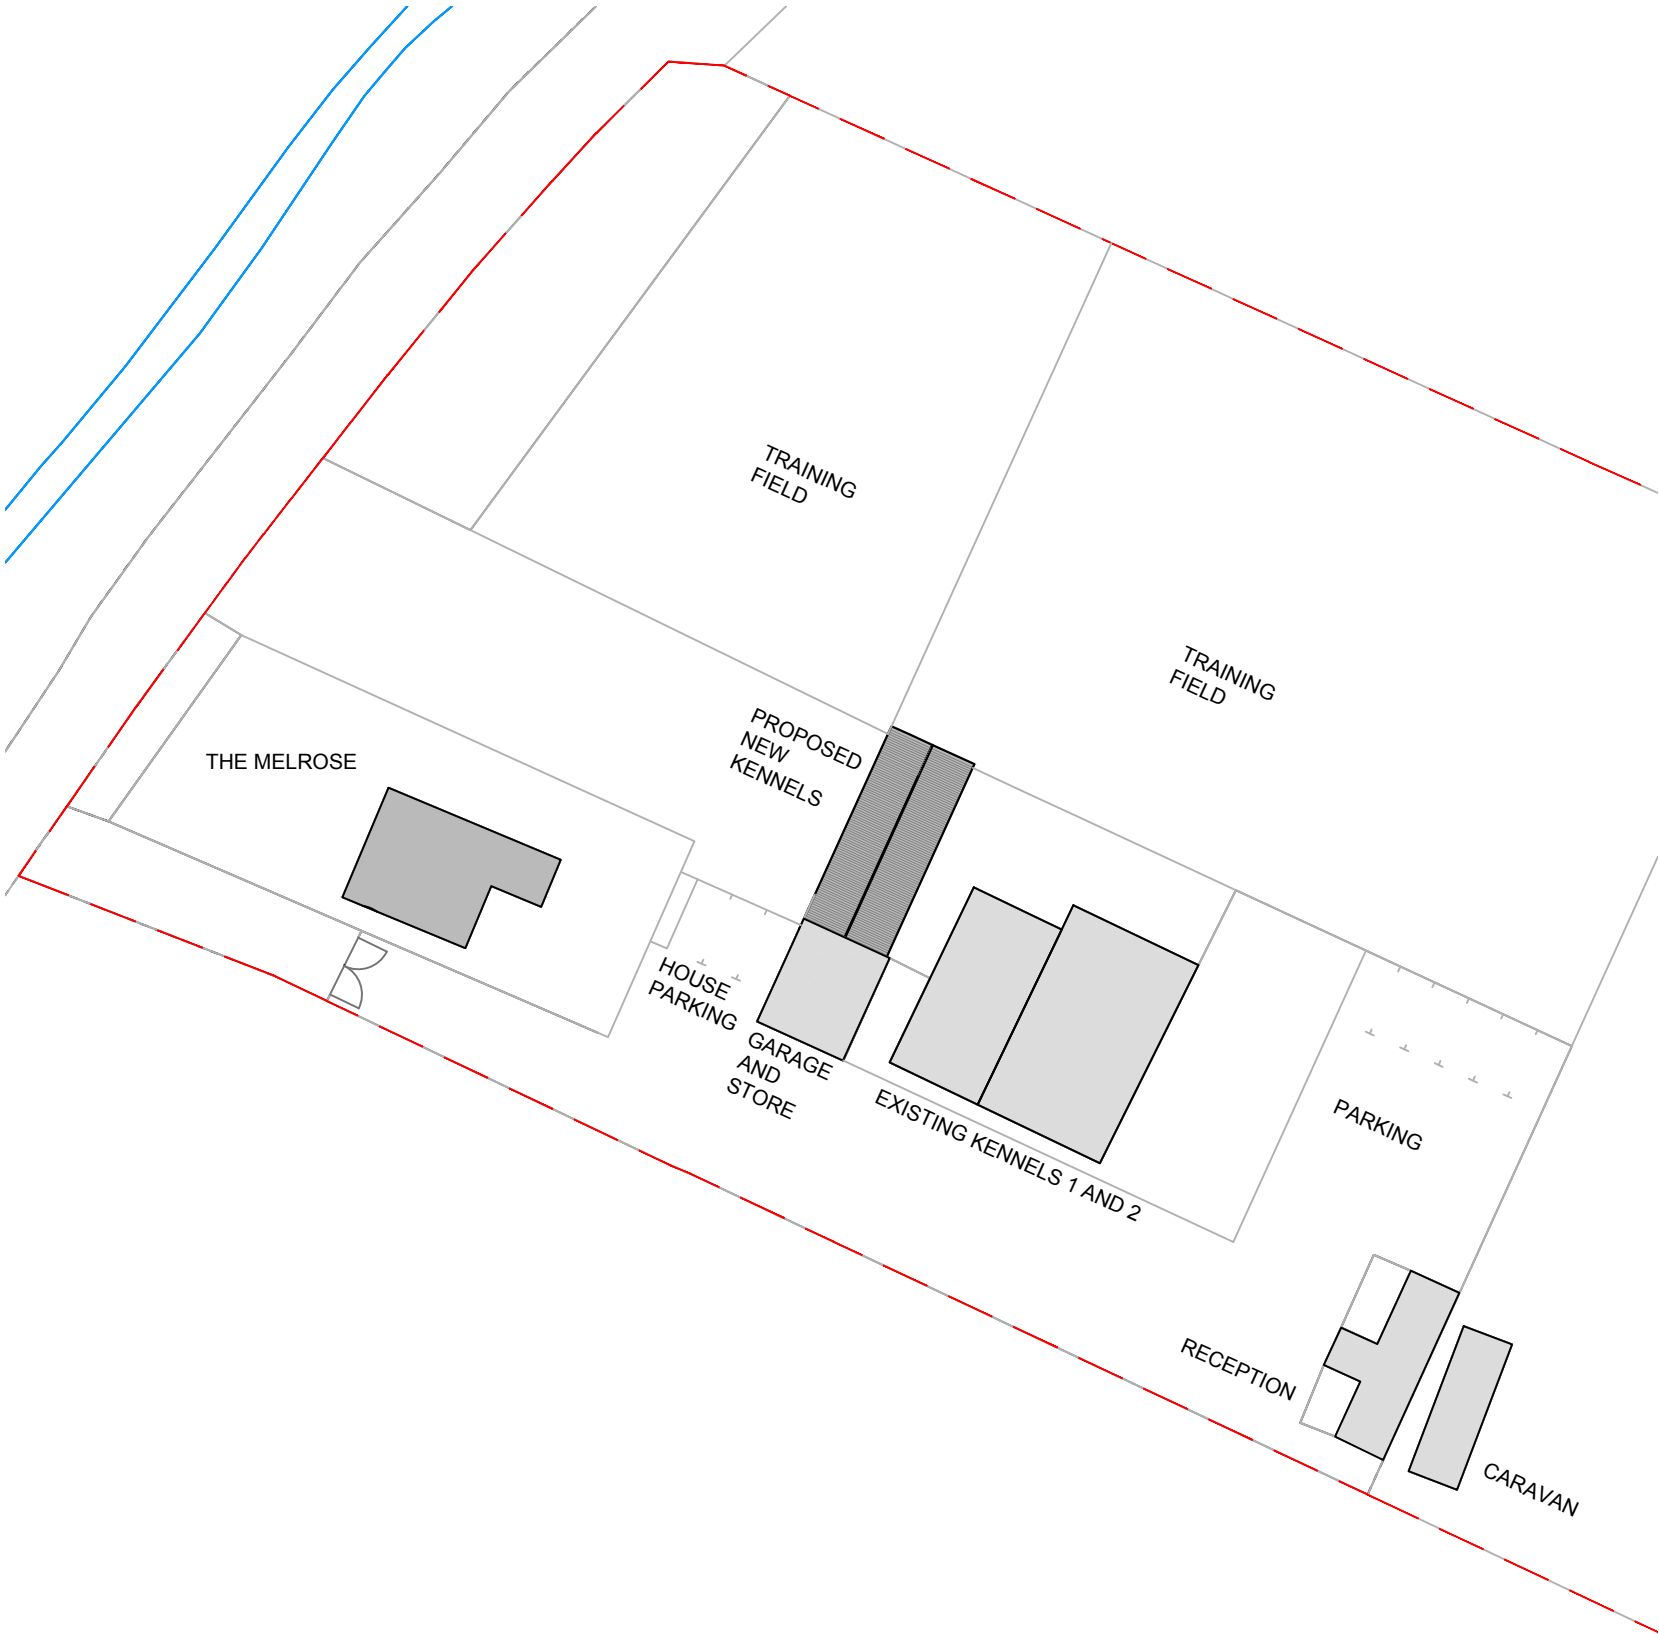


Notes  
Report any discrepancies to the author.  
This drawing is copyrighted to Temple Ford Design LTD.

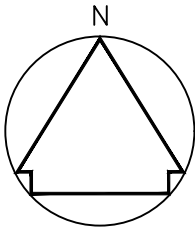


SITE LOCATION PLAN @ 1/1250

Streetwise licence No. 100047474  
© Crown Copyright and database rights 2020 OS

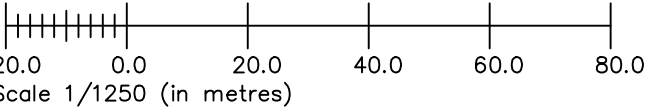

SITE BLOCK PLAN @ 1/500

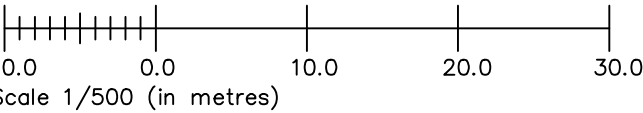

| Revision Notes: |            |                  |
|-----------------|------------|------------------|
| Rev:            | Date:      | Description:     |
| A               | 30/11/2023 | minor amendments |

|                               |              |                |
|-------------------------------|--------------|----------------|
| Date:<br>November 2023        |              |                |
| Scale @ A3:<br>1:1250 / 1:500 |              |                |
| Drawing Status:<br>Planning   | Drawn:<br>CW | Checked:<br>MP |

|                                                             |
|-------------------------------------------------------------|
| Project:<br>Kennels, The Melrose<br>Dowsdale Bank, PE12 0TZ |
| Drawing Title:<br>Location and Block Plan<br>As Proposed    |

|                             |                |           |
|-----------------------------|----------------|-----------|
| Client:<br>Mundicao Kennels |                |           |
| Project:<br>2219            | Dwg No:<br>D00 | Rev:<br>A |

Temple Ford Design Ltd  
architects

  
T 023 8027 6393  
E templeforddesign@gmail.com W templeforddesign.co.uk