


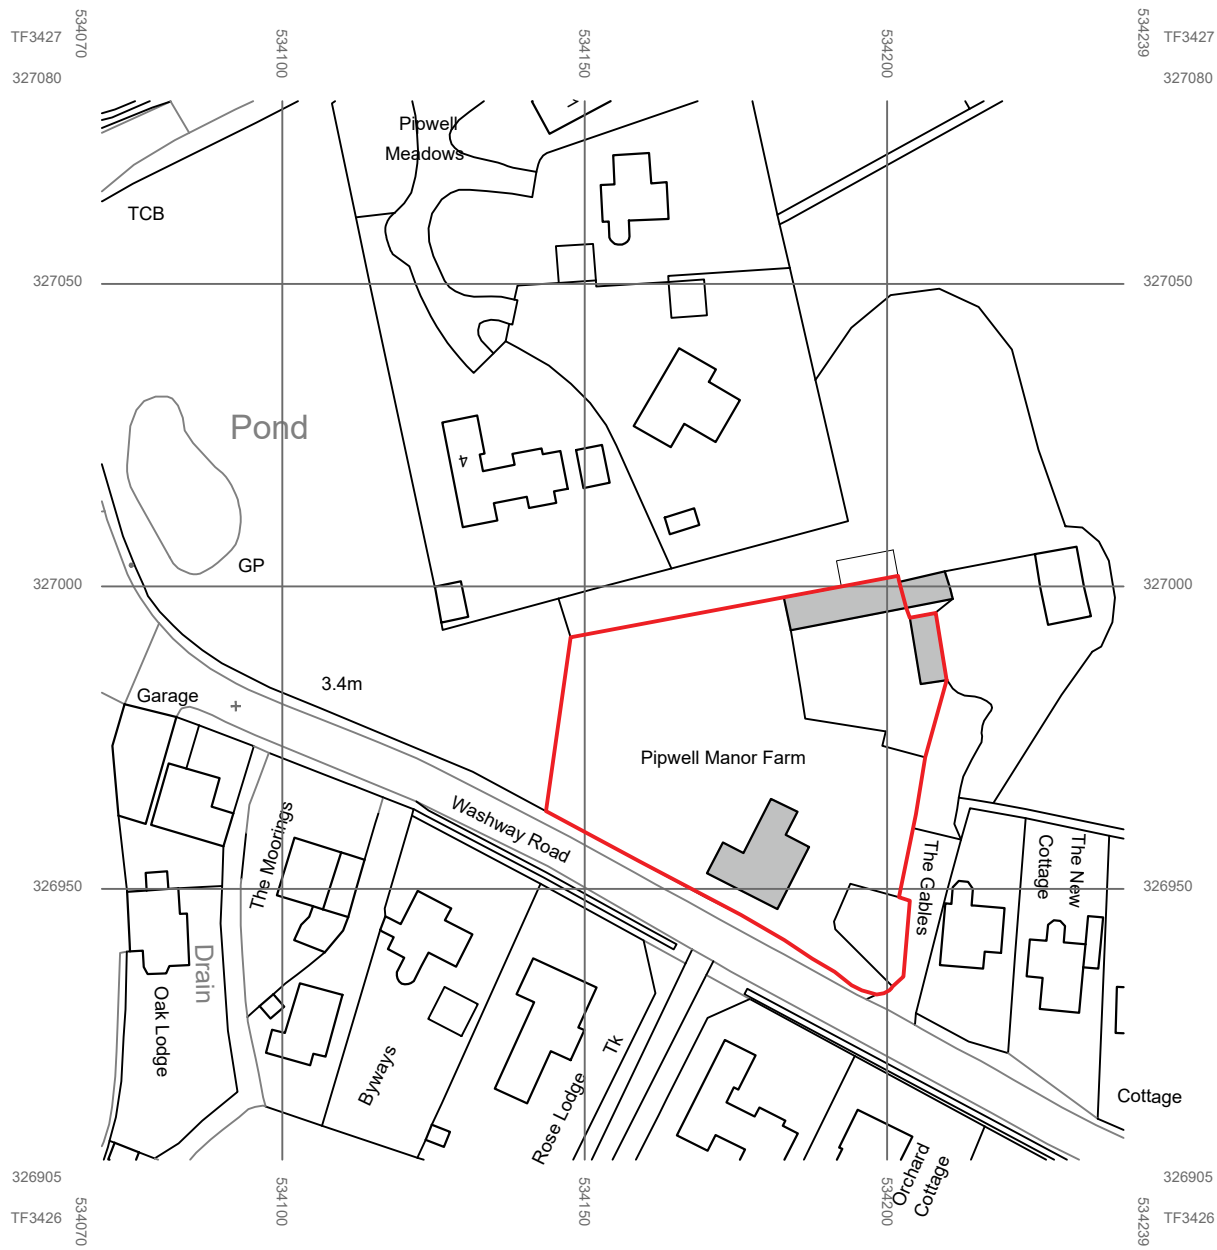

SITE LOCATION PLAN 1:1250



	Project PIPWELL MANOR Holbeach	Drawing Stage PLANNING	Date Dec 2024	Scale 1:1250 @ A3
	A: The Astrolabe, Cheddar business park, BS27 3EB E: Studio@ArchWest.co.uk T: 01934 311017 W: www.ArchWest.co.uk	Drawing title SITE LOCATION PLAN Driveway Alterations	Drawing number 0255.01	Rev. D

D	04.02.25	Planning minor alterations to notation
Rev	Date	Detail

