




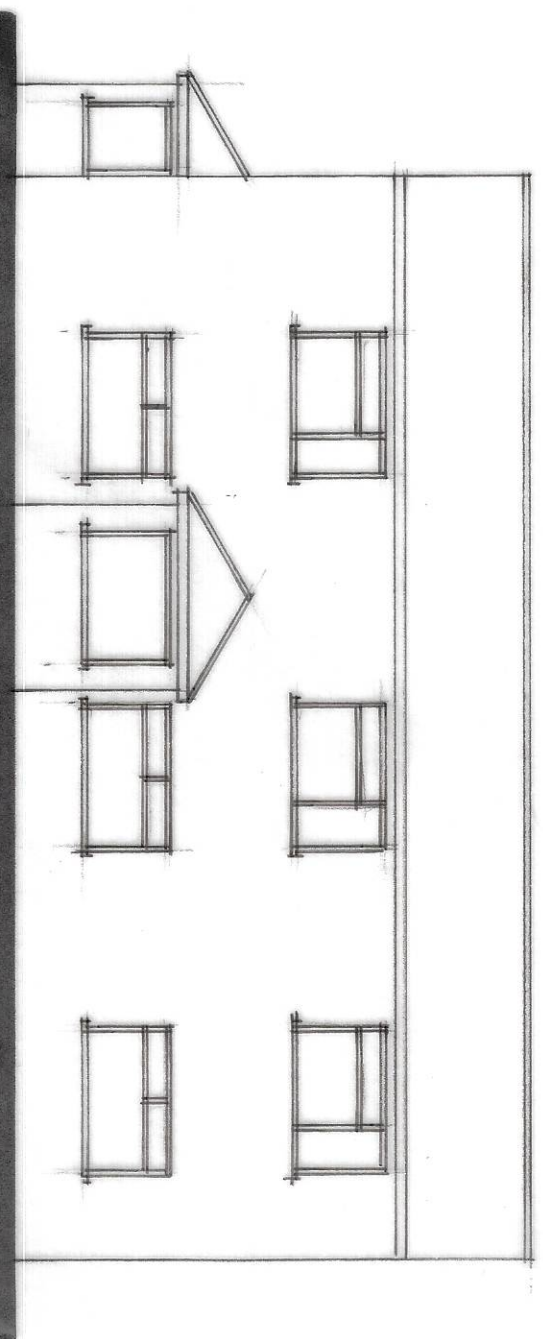


FRONT

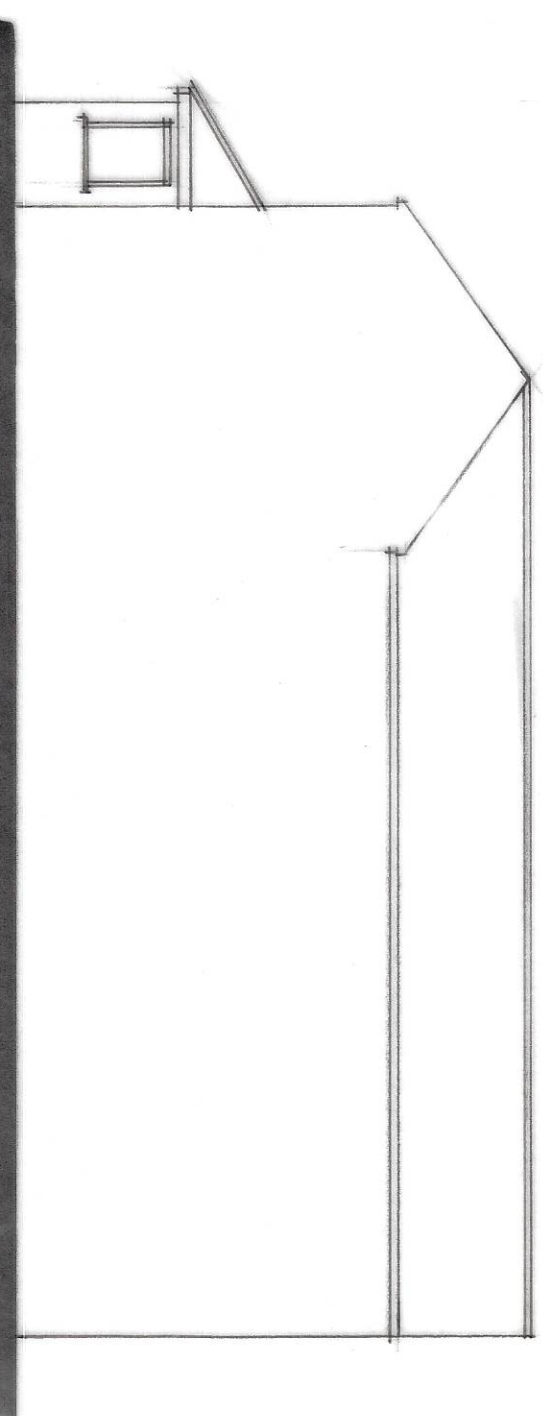

SIDE

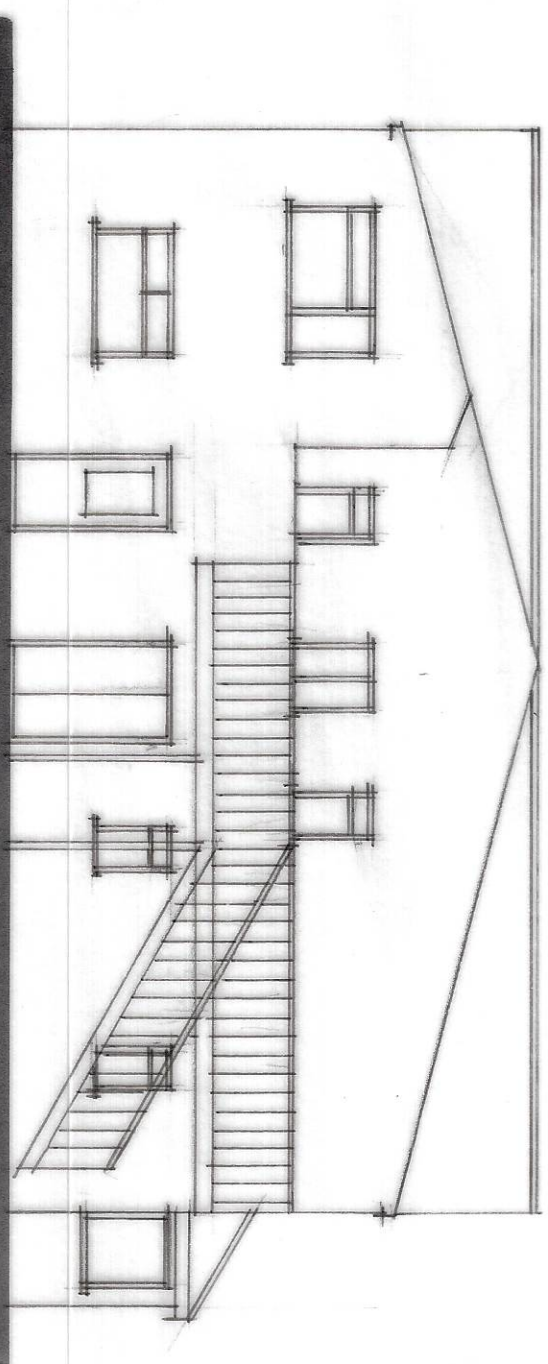

REAR

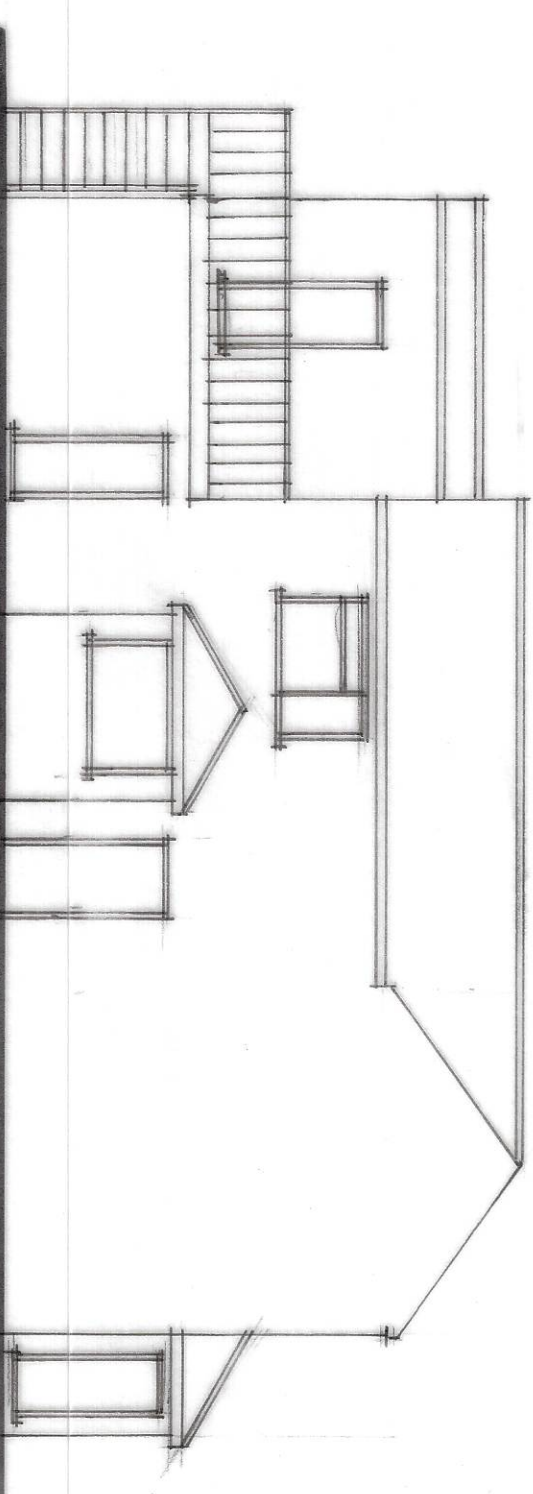

SIDE

Status
CONSULTANTS IN ARCHITECTURE & PLANNING

PROPOSED CHANGE OF USE
OF PUBLIC HOUSE TO
DWELLING AT NEW
SARACENS HEAD P.H.,
WASHWAY ROAD, SARACENS
HEAD
FOR

MR. & MRS. J.M. GONZALEZ.

ELEVATIONS AS EXISTING

1:100 | SD22-029/5

OCT-22 | B.GILHAM.

2 Edinburgh Walk, Halesowen,
Shropshire, Shropshire, ST15 7AD
Tel: 01906 623363 Fax: 01906 630702

