

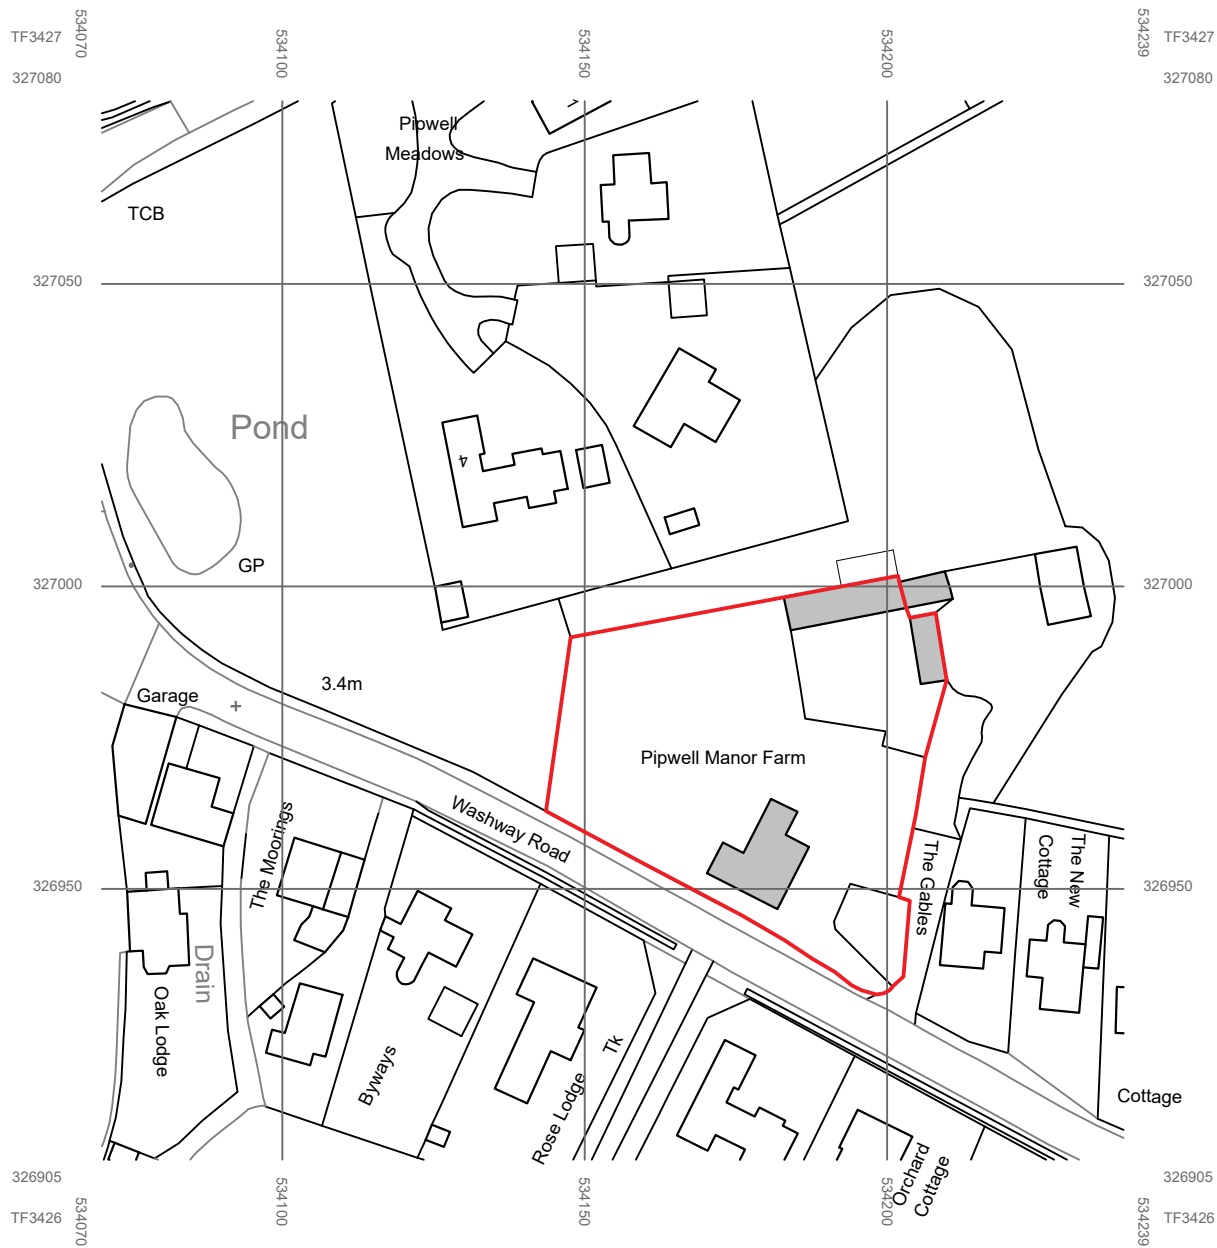


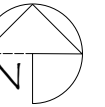

© Crown copyright 2024 Ordnance Survey 100053143

SITE LOCATION PLAN 1:1250

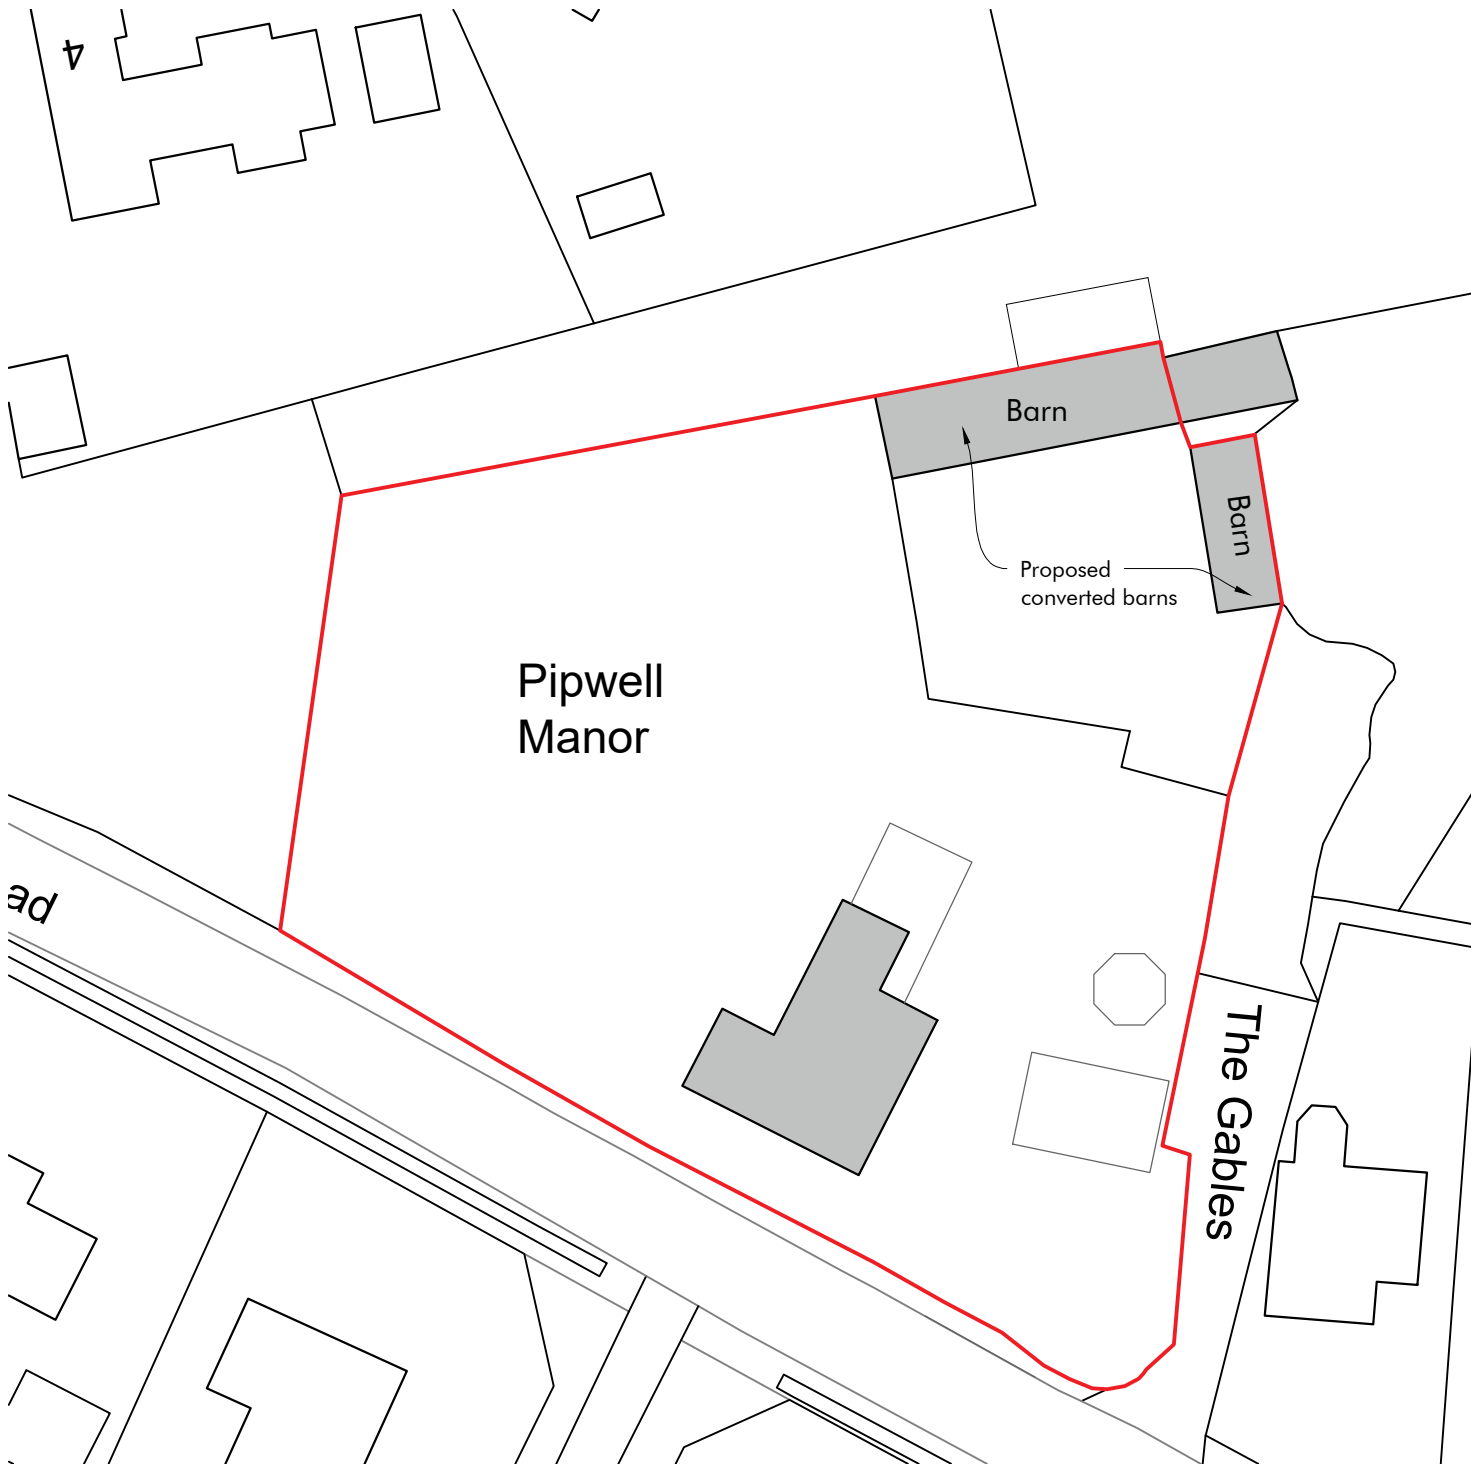

PROPOSED BLOCK PLAN 1:500

All dimensions to be checked on site by contractor and not scaled from this drawing. ArchiWest Ltd accept no liability for any expense, loss or damage of whatsoever nature and however arising; from any variation made to this drawing; or in the execution of the work to which it relates.

© This Drawing is the copyright of ArchiWest Ltd.

ARCHIWEST Architecture and Heritage	Project PIPWELL MANOR Holbeach	Drawing Stage SURVEY	Date Jan 2025	Scale 1:1250 @ A3
	A: The Astrolabe, Cheddar business park, BS27 3EB E: Studio@ArchiWest.co.uk T: 01934 311017 W: www.ArchiWest.co.uk	Drawing title SITE LOCATION PLAN Garden Room Extension	Drawing number 0255.01	Rev. D

