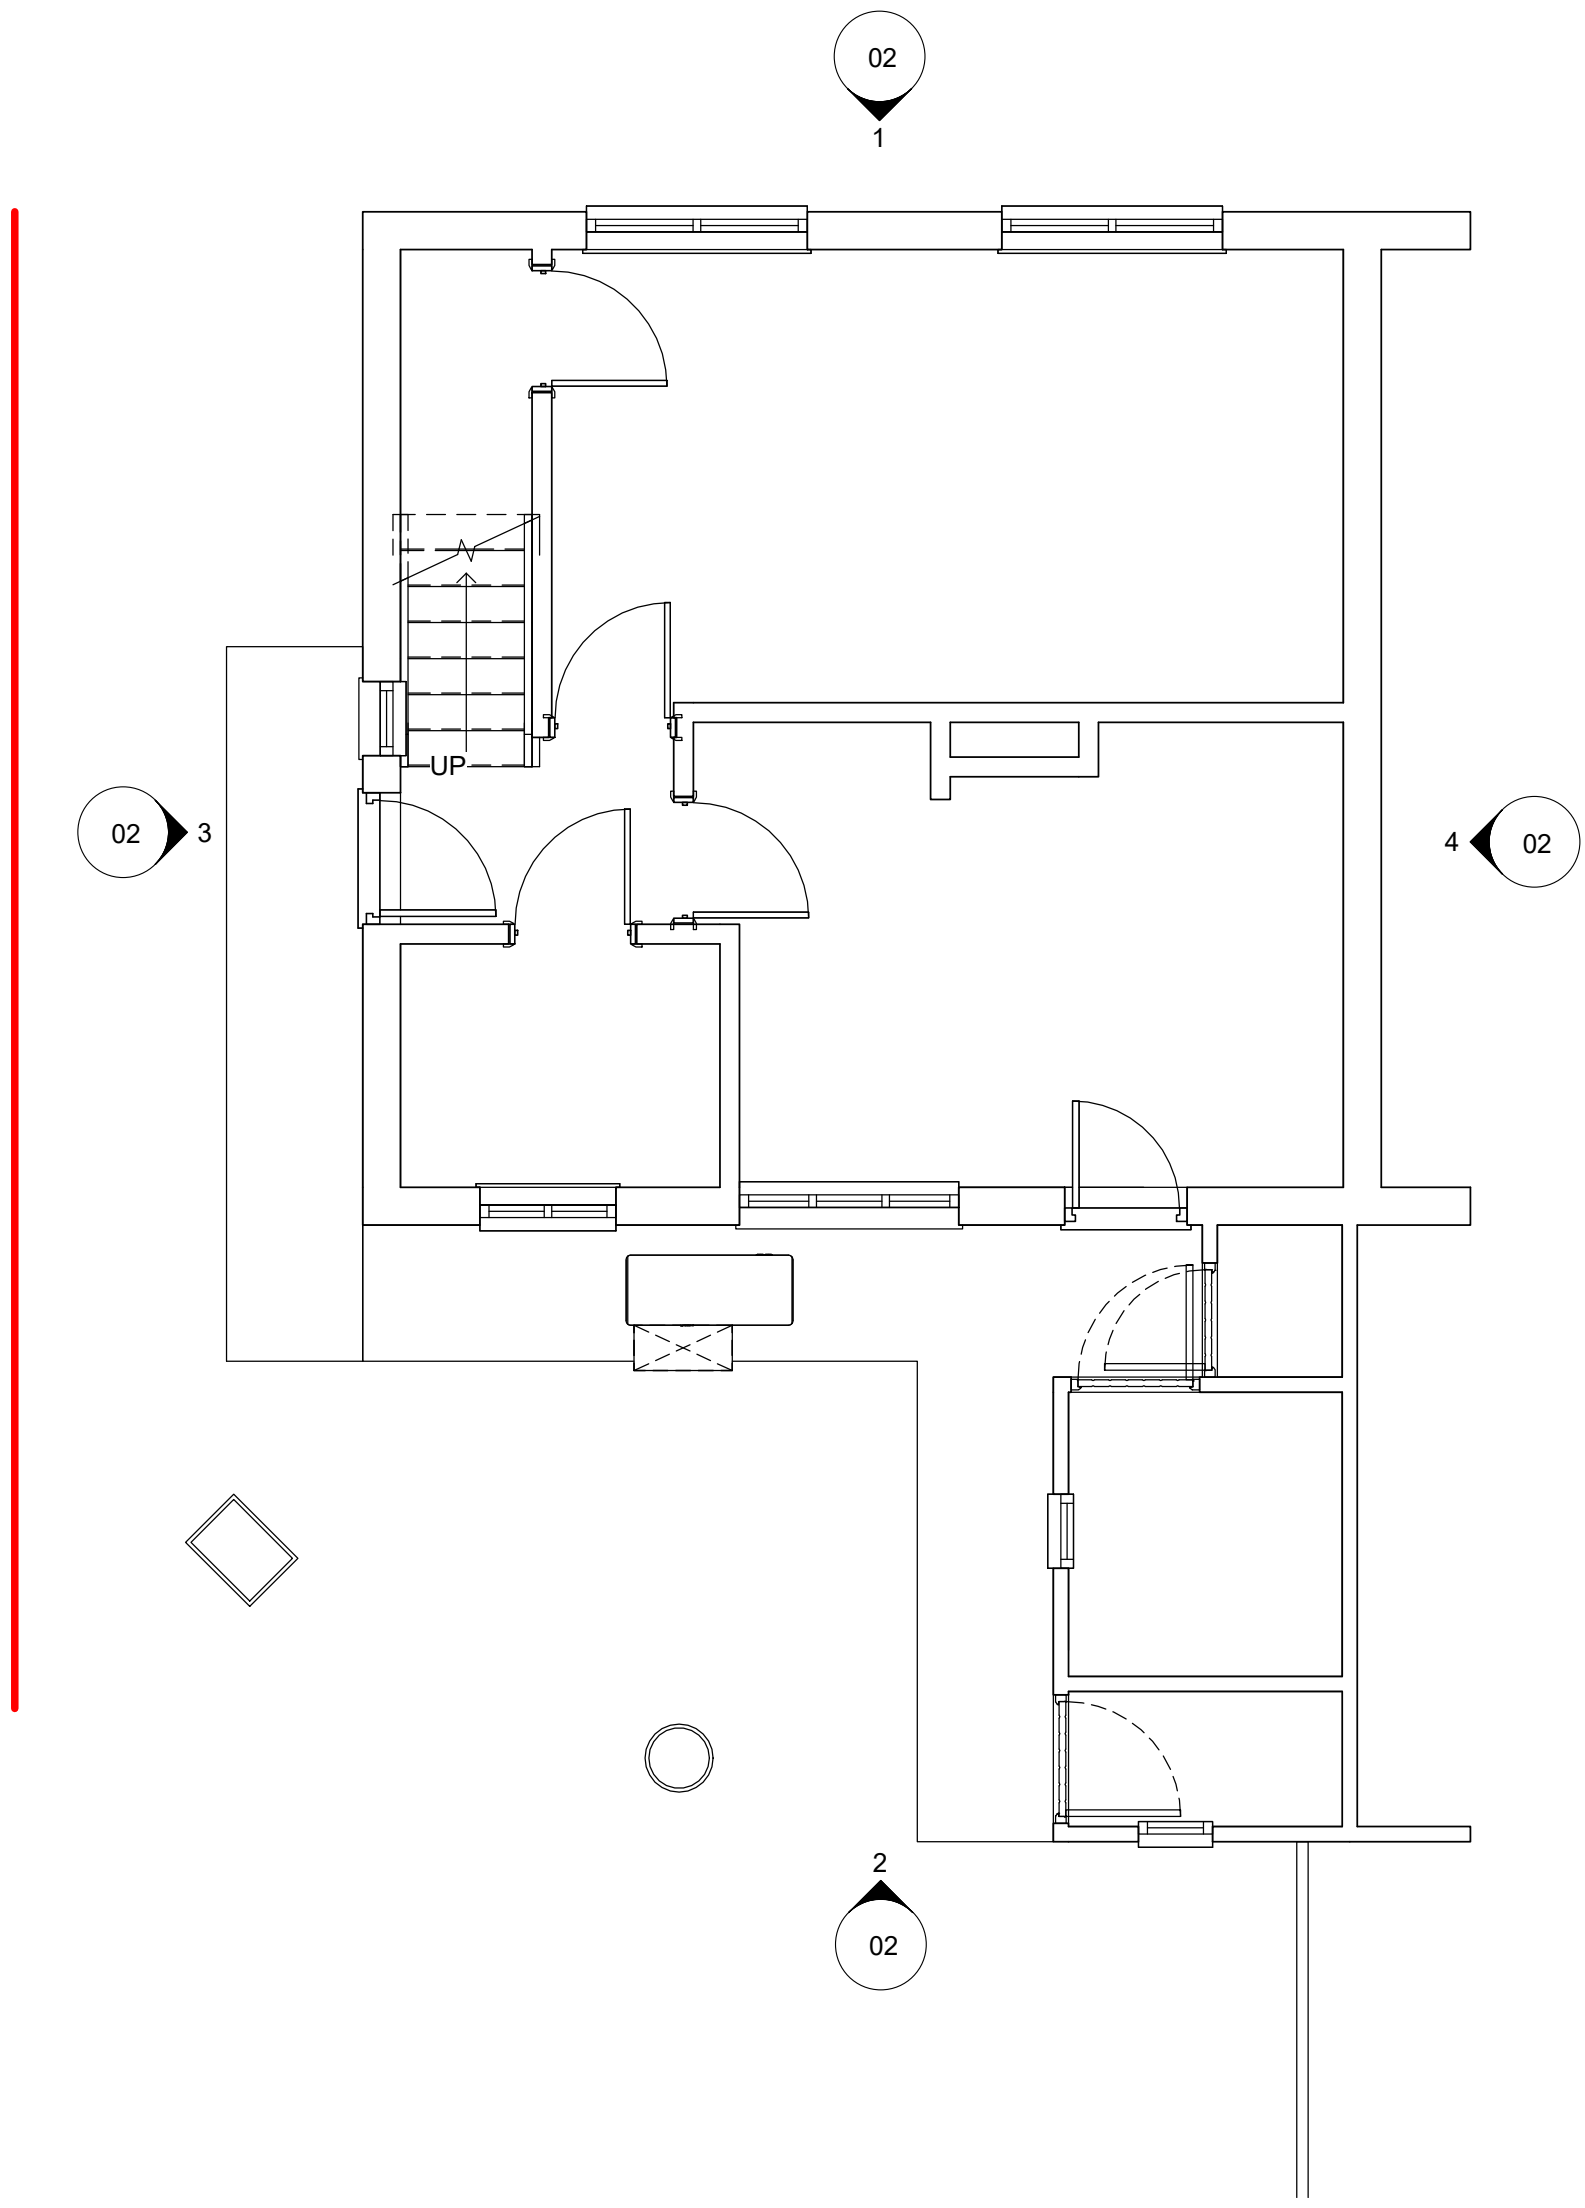


1 Ground Floor - (Existing)

1 : 50

SOUTH HOLLAND DISTRICT COUNCIL
Building Consultancy South Holland

Rev.	Description	Date

CLIENT Miss D Worley ADDRESS 30 Cranesgate North Whaplode St Catherine PE12 6SR	PROJECT Bedroom Extension	Date 15/09/2021	Project number DFG/21/1270	Scale (@ A3) 1 : 50
	SHEET Existing Ground	Drawn by SG	DRAWING NUMBER 01	REV