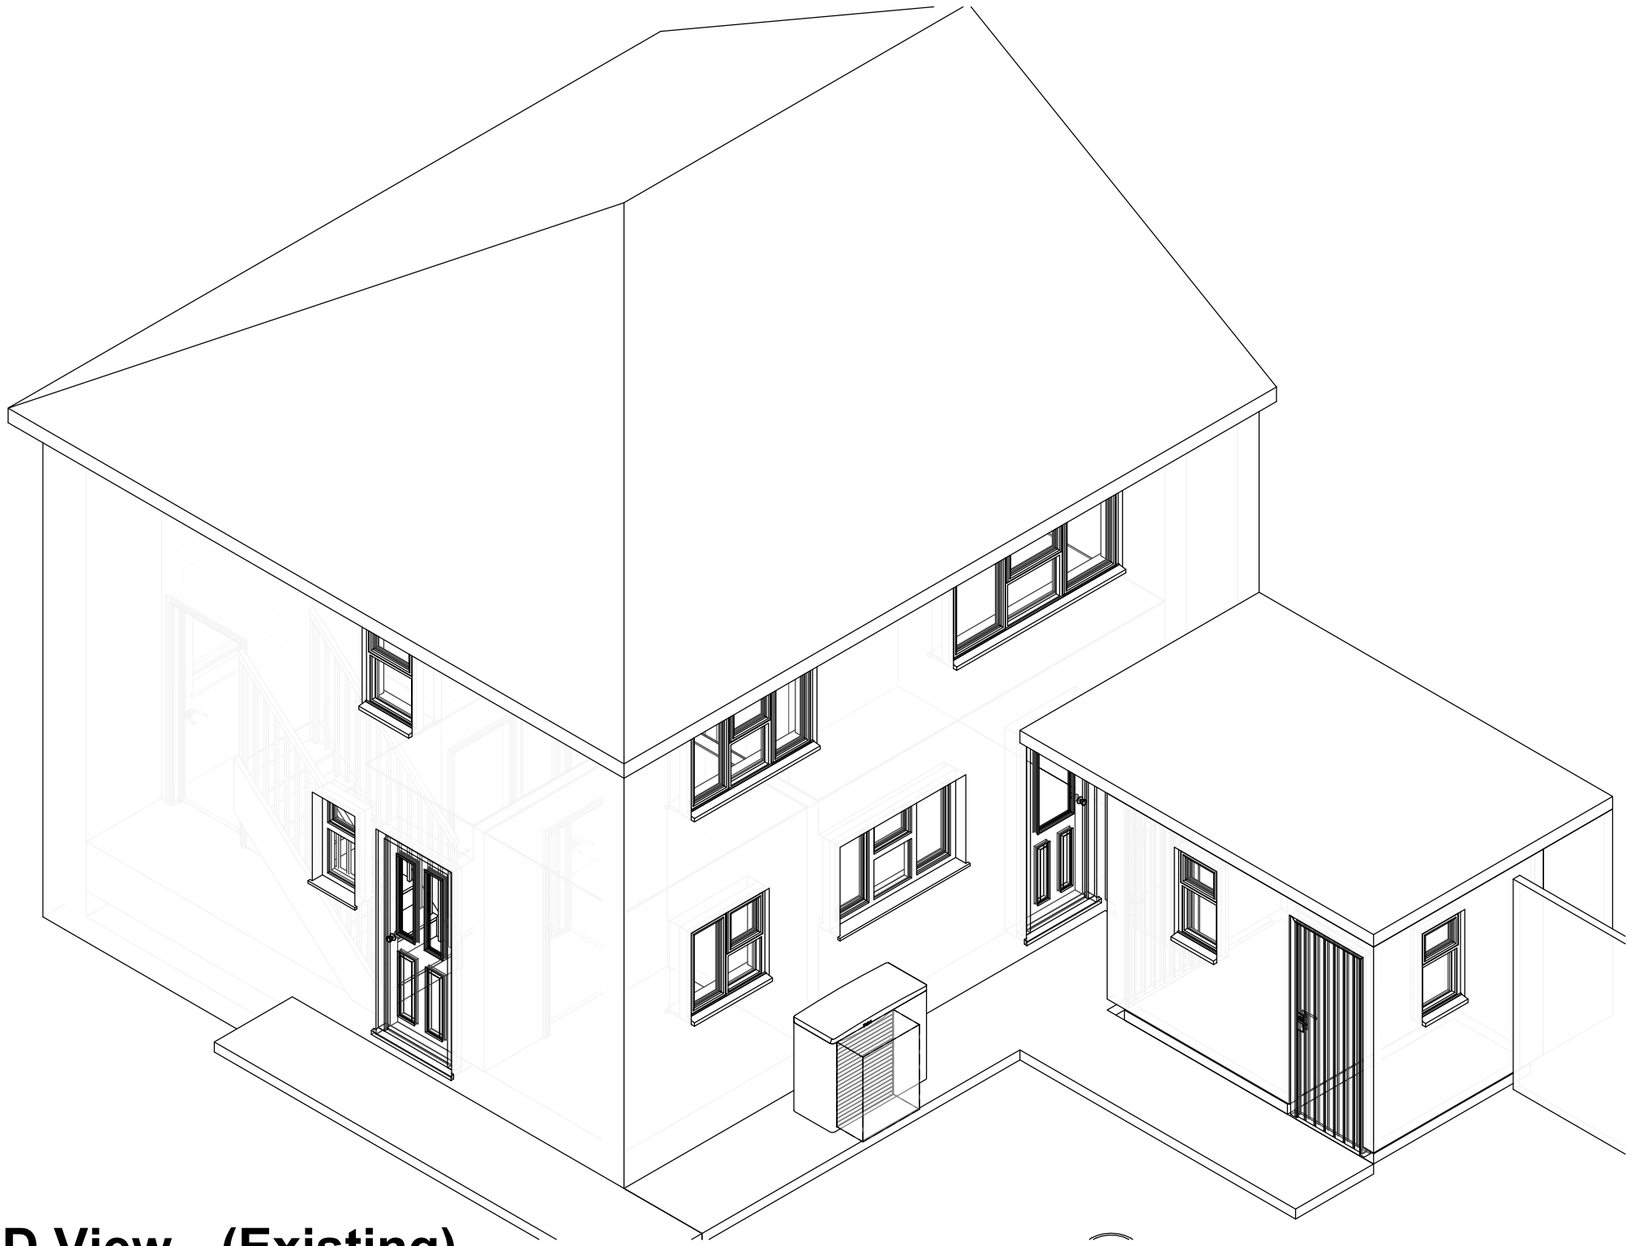


1 3D View - (Existing)

Rev.	Description	Date

SOUTH HOLLAND DISTRICT COUNCIL
Building Consultancy South Holland

CLIENT Miss D Worley ADDRESS 30 Cranesgate North Whaplode St Catherine PE12 6SR	PROJECT Bedroom Extension	Date 15/09/2021	Project number DFG/21/1270	Scale (@ A3)
	SHEET Existing 3D View	Drawn by SG	DRAWING NUMBER 03	REV