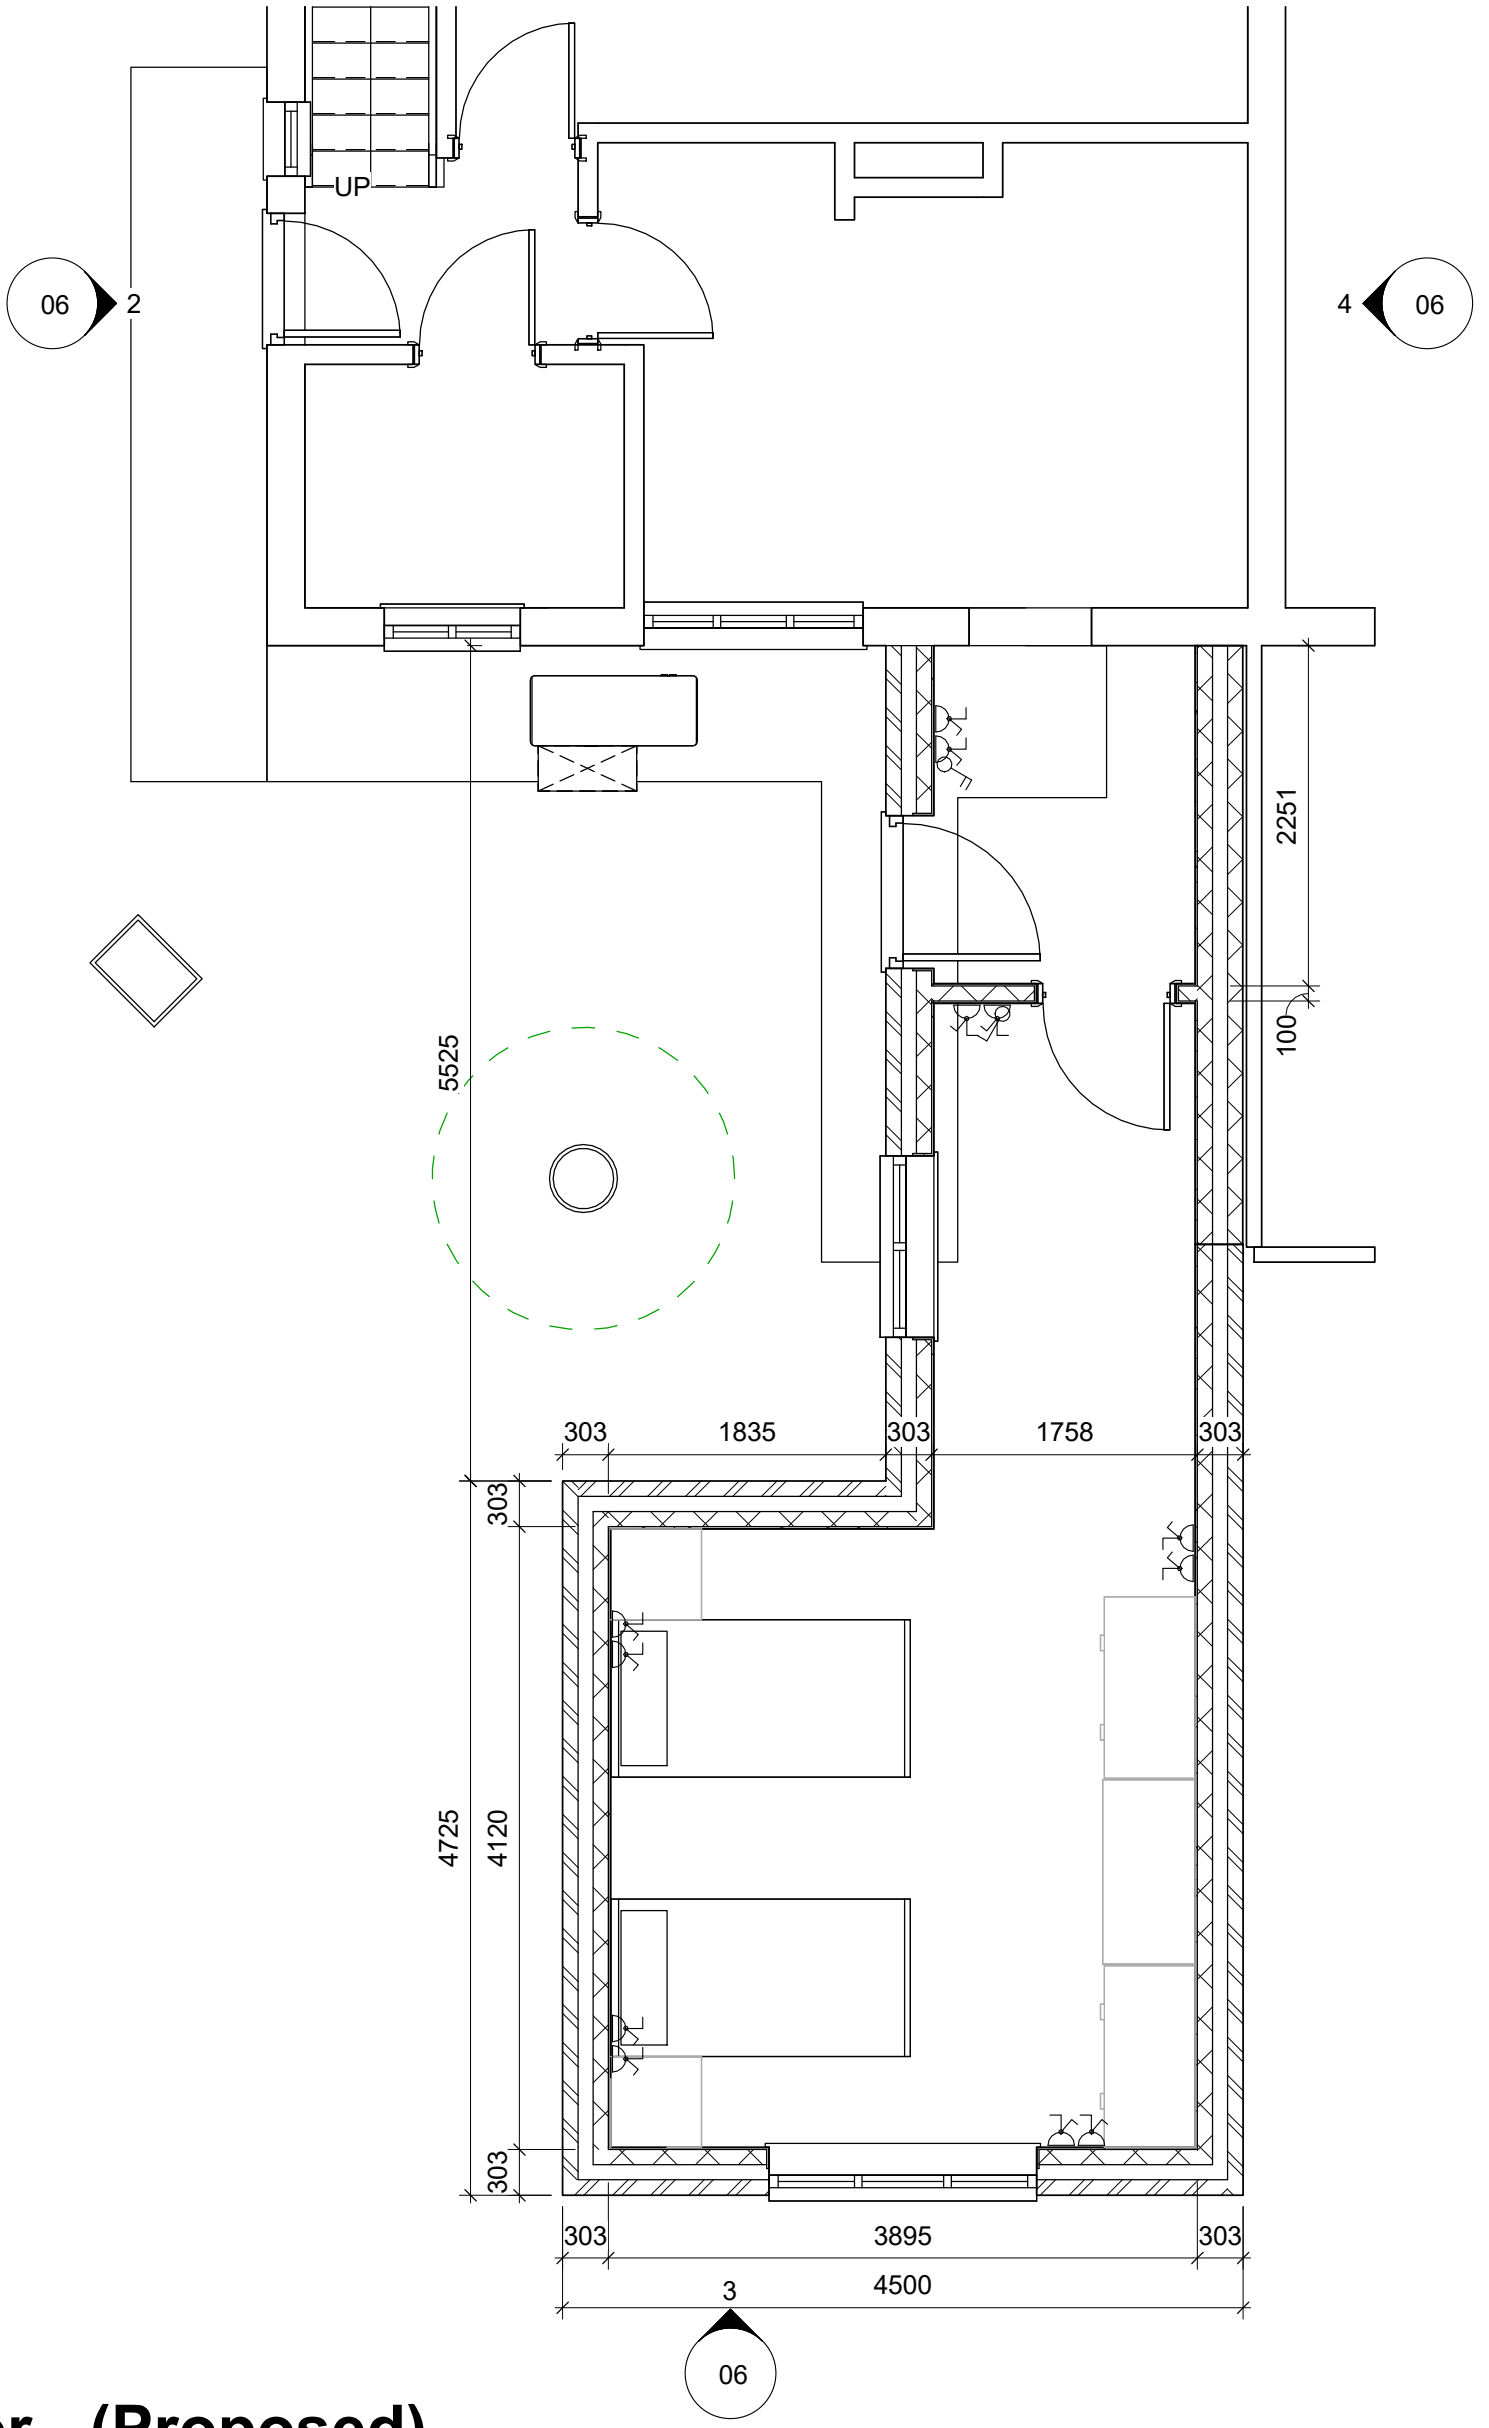


1 Ground Floor - (Proposed)

1 : 50

Rev.	Description	Date

CLIENT
Miss D Worley

ADDRESS
30 Cranesgate North
Whaplode St Catherine
PE12 6SR

PROJECT
Bedroom Extension

Date
15/09/2021

Project number
DFG/21/1270

Scale (@ A3)
1 : 50

SHEET
Proposed Ground

Drawn by
SG

DRAWING NUMBER
05

REV