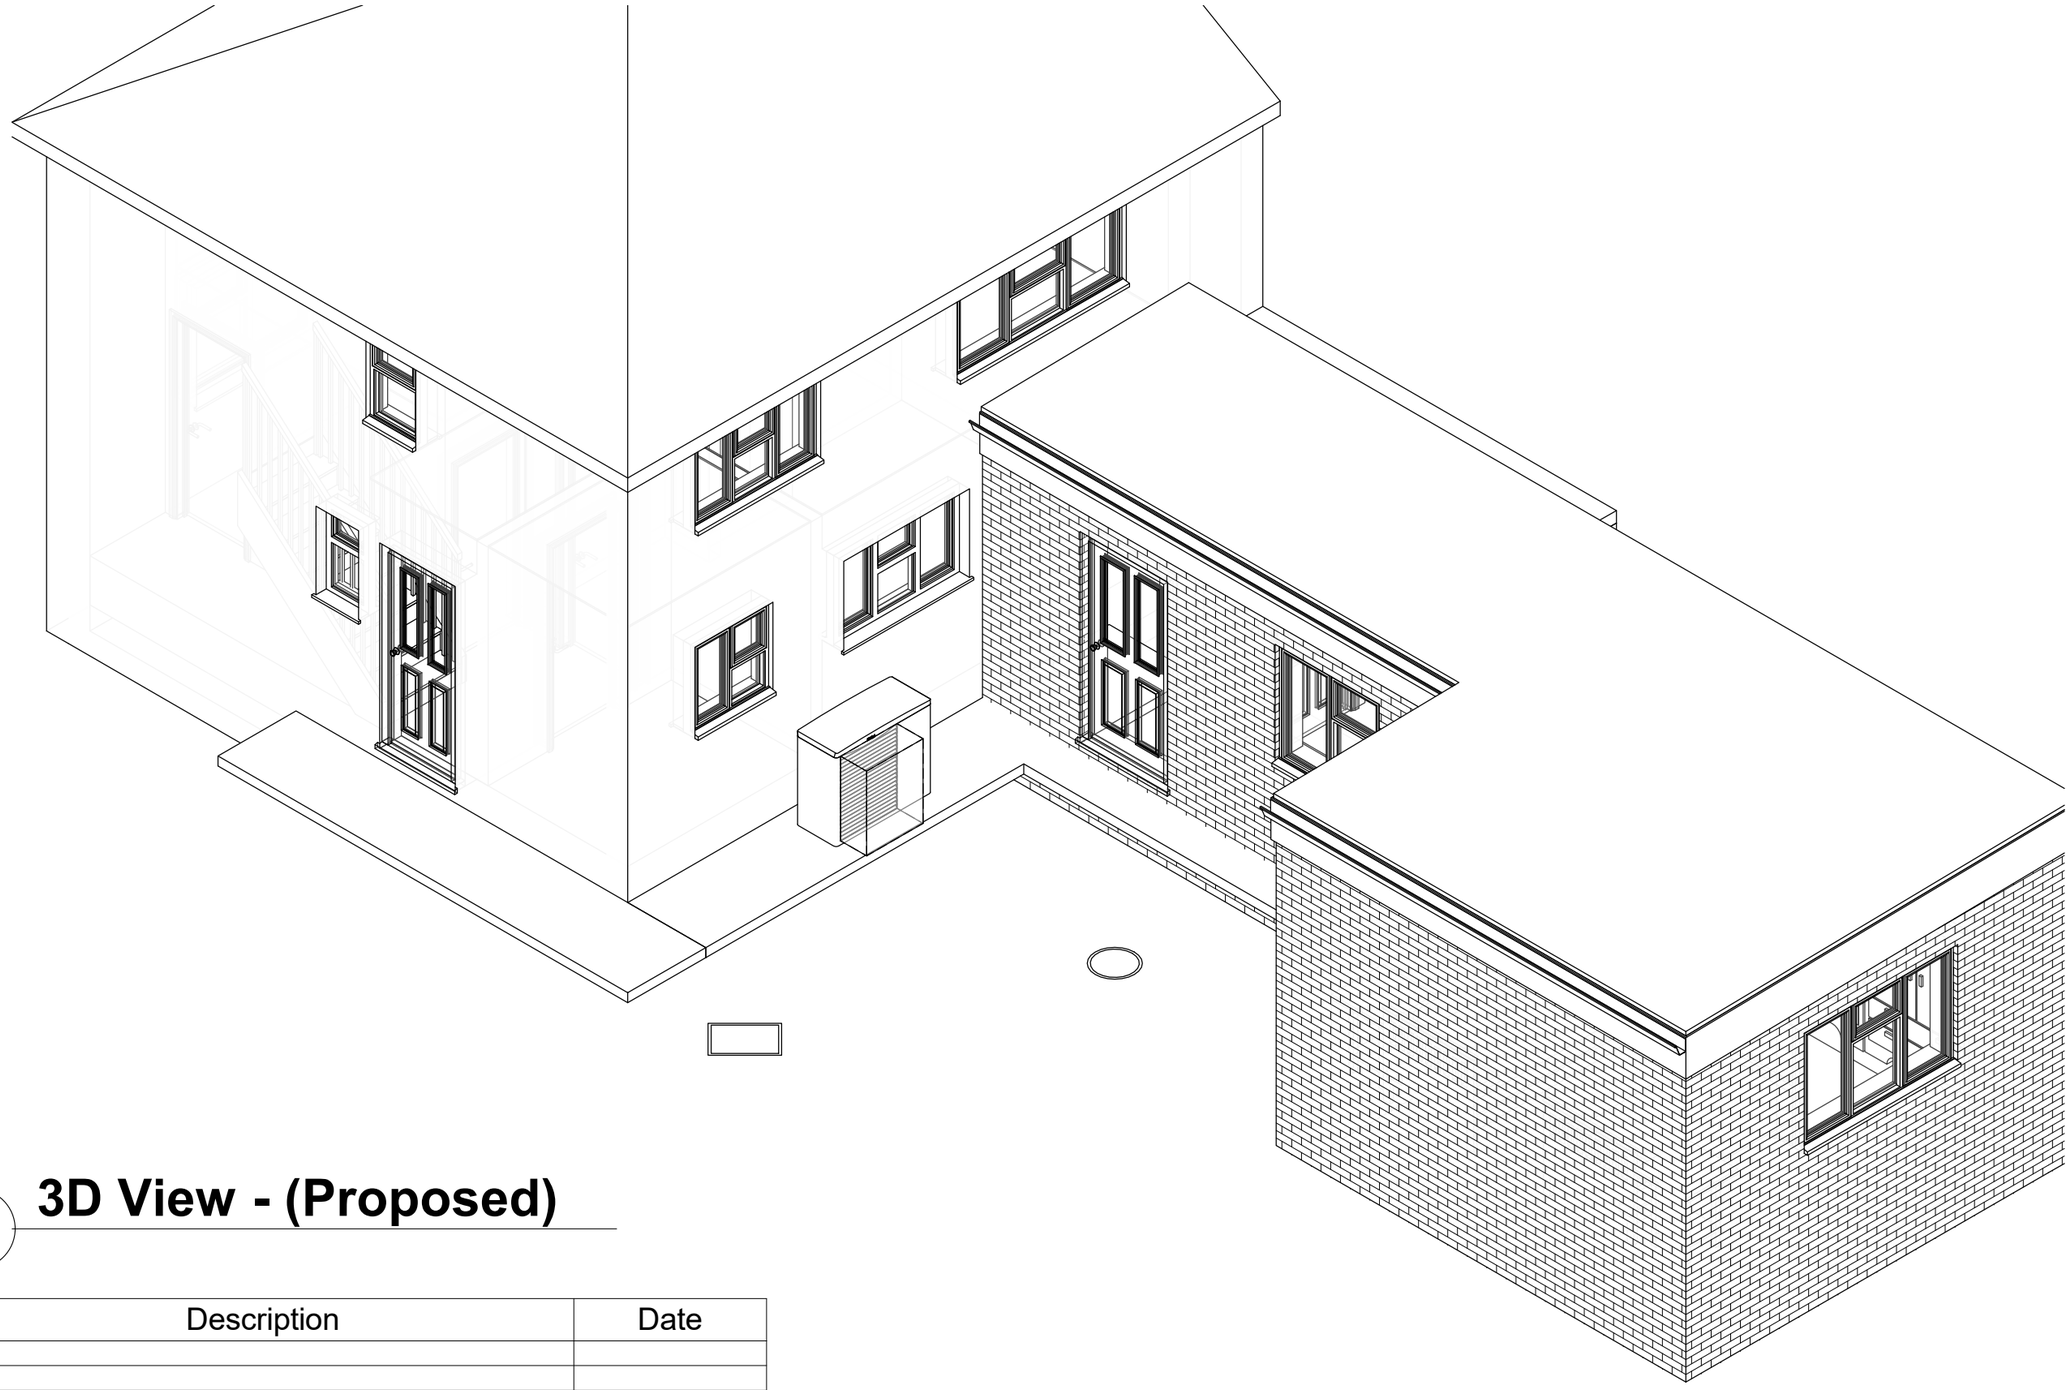


# 1 3D View - (Proposed)

| Rev. | Description | Date |
|---|---|---|
| | | |
| | | |
| | | |

SOUTH HOLLAND DISTRICT COUNCIL
Building Consultancy South Holland

| | | | | |
|---|---|---|---|---|
| CLIENT Miss D Worley<br>ADDRESS 30 Cranesgate North<br>Whaplode St Catherine<br>PE12 6SR | PROJECT Bedroom Extension | Date 15/09/2021 | Project number DFG/21/1270 | Scale (@ A3) |
| | SHEET Proposed 3D View | Drawn by SG | DRAWING NUMBER 07 | REV |