
1270 Grant - Location Plan 2500

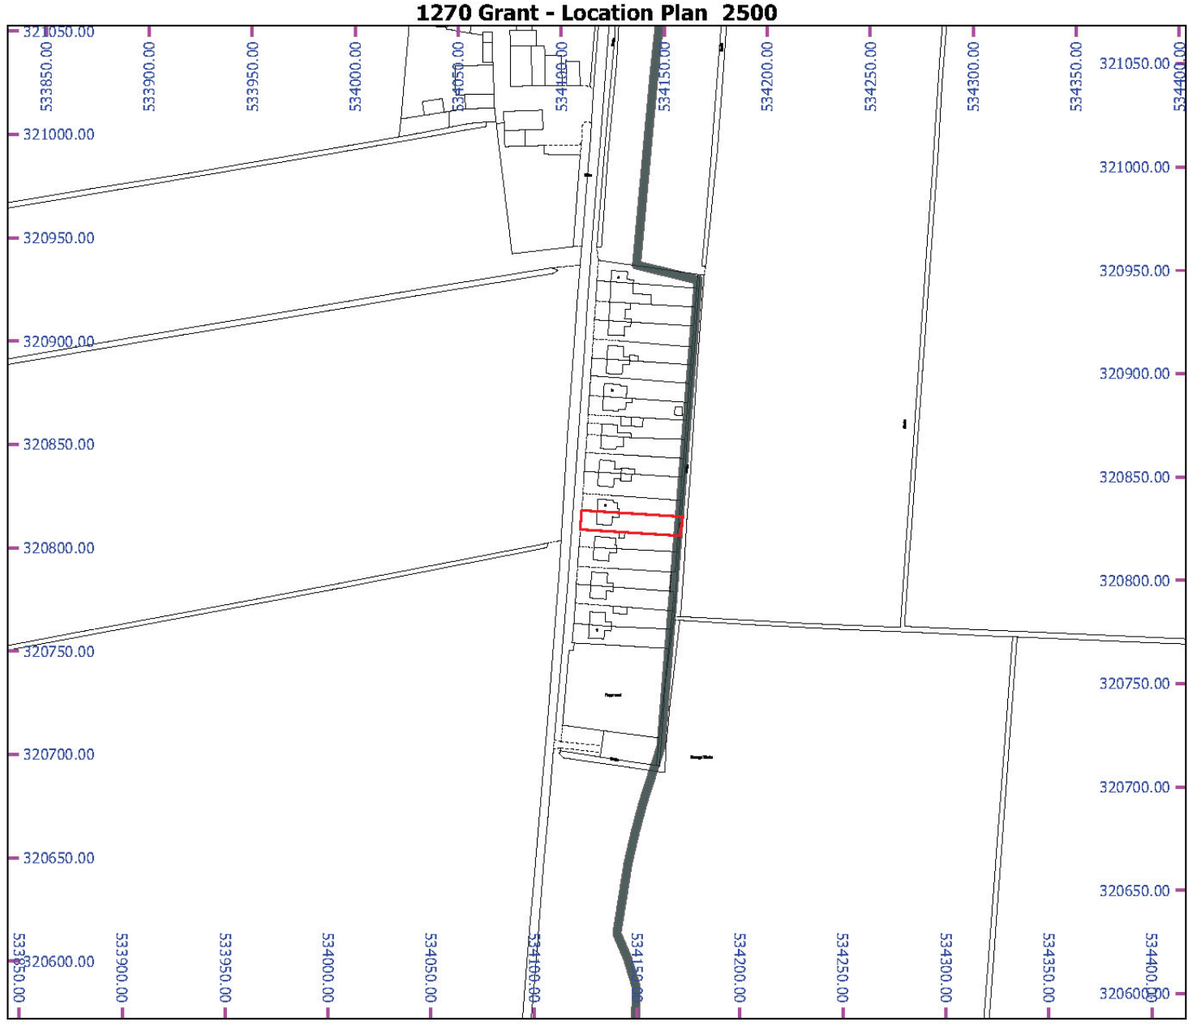

MAP SCALE 1: 2500
CREATED DATE: 07/07/2021
PHOTOGRAPHIC COPY LIABLE TO DISTORTION IN SCALE

© Crown copyright and database rights 2019 Ordnance Survey 100018351

1270 Grant - Block Plan 500



MAP SCALE 1: 500
CREATED DATE: 07/07/2021
PHOTOGRAPHIC COPY LIABLE TO DISTORTION IN SCALE

© Crown copyright and database rights 2019 Ordnance Survey 100018351

Rev.	Description	Date

CLIENT Miss D Worley

ADDRESS 30 Cranesgate North
Whaplode St Catherine
PE12 6SR

PROJECT	Date	Project number	Scale (@ A3)
Bedroom Extension	15/09/2021	DFG/21/1270	
SHEET	Drawn by	DRAWING NUMBER	REV
Site Block Location	SG	10	