



G.R. MERCHANT LTD

Architectural & Planning Consultants

4 Wrights Mews • 12A Park Road • Holbeach
Spalding • Lincolnshire • PE12 7EE
Telephone: 01406 490800
e-mail: gr.merchant@btconnect.com
www.grmerchantltd.co.uk

Ref: 3018-16

**BARN CONVERSION TO RESIDENTIAL
CROWN FARM
STOCKWELL GATE WEST
WHAPLODE
SPALDING
LINCS
PE12 6WG**

FOR

F. DRING & SONS LTD



**PLANNING, DESIGN & ACCESS STATEMENT
+
HERITAGE IMPACT STATEMENT**

**BARN CONVERSION TO RESIDENTIAL
CROWN FARM
STOCKWELL GATE WEST
WHAPLODE
SPALDING
LINCS
PE12 6WG**

This application is to acquire Town & Country Planning Permission to convert existing barns to a residential dwelling at Crown Farm, Stockwell Gate West, Whaplode for the benefit of F Dring & Sons Ltd.

PLANNING, DESIGN & ACCESS STATEMENT

The proposal is to convert the existing agricultural barn into a 4 bedroom dwelling. Pre-application advice was acquired with relatively positive response subject to design.

The site is designated within the South East Lincolnshire Local Plan (SELLP), therefore is considered as being in a sustainable location.

The following section of this statement is as suggested by the "Commission for Architecture and the Built Environment" (CABE).

USE

The application is to secure the long term future of the site and existing agricultural barn.

AMOUNT

The existing site is a former agricultural farm yard, part of the Crown Estates, the proposal is to convert the main farm buildings to residential and retain the existing access and grassed area for garden.

LAYOUT

Detailed survey of the barn and design of the family dwelling is shown on the application drawings.

SCALE

The existing barns offer a good size 4 bedroom family dwelling with large garden areas.

LANDSCAPING

The current site to be improved by a site specific comprehensive landscaping and boundary treatment scheme which is shown on the application plans. It is proposed to renovate the existing front wall and existing post and rail fencing.

APPEARANCE

The appearance of the barn will be in keeping with existing architectural merits of the existing openings and internal walls.

ACCESS

The barn conversion will be accessed off the existing farm access and large driveway, existing access to the host dwelling will be altered but will use the same access.

FLOOD RISK

As the site is within Flood Zone 3 of the Environment Agency flood map a site specific Flood Risk Assessment has been submitted with the application. The existing barn floor to be raised 300mm above existing barn floor level.

APPLICATION PLANS

- 3018-16-01 Location & Site Layout Plans – Existing
- 3018-16-10 Existing Floor Plans
- 3018-16-11 Existing & Proposed Elevations
- 3018-16-12 Proposed Floor Plans
- 3018-16-13 Location & Site Layout Plans – Proposed

HERITAGE IMPACT STATEMENT

The purpose of the Heritage Impact Statement is to establish the context of the existing building within its surroundings and in close proximity to a Grade II Listed Building (Whaplode House).

The site is off Stockwell Gate West the existing barns were part of an agricultural farm yard and Crown Estates. The barns are in very good order and are built out of brickwork and has a tiled roof. The buildings are single storey and use to house animals.

The current street scene is a mixture of residential properties with the Grade II Listed dwelling known as Whaplode House to the left hand side of the site. The existing access will remain on the right hand side of the site. To the rear of the site are views to the open agricultural fields.

The barns to be converted to residential will have all brickwork remain and reclaimed tiles to be used where required. The existing openings for doors and windows and internal walls will be used to create the separation of rooms to create a family dwelling.

It is proposed that the existing converted barn will have timber painted windows and doors to compliment the character and appearance of the area.

G R Merchant

January 2018

APPENDIX

LOCATION PLAN 1/2500

SOUTH EAST LINCOLNSHIRE LOCAL PLAN (SELLP) BOUNDARY PLAN
INSET MAP NO 27 – WHAPLODE

“GOOGLE” SITE PLANS

SITE PHOTOGRAPHS


LCC HIGHWAYS BOUNDARY PLAN

LAND REGISTRY PLAN

LISTED BUILDING – WHAPLODE HOUSE (198105)


ENVIRONMENT AGENCY FLOOD MAP

LOCATION PLAN 1/2500

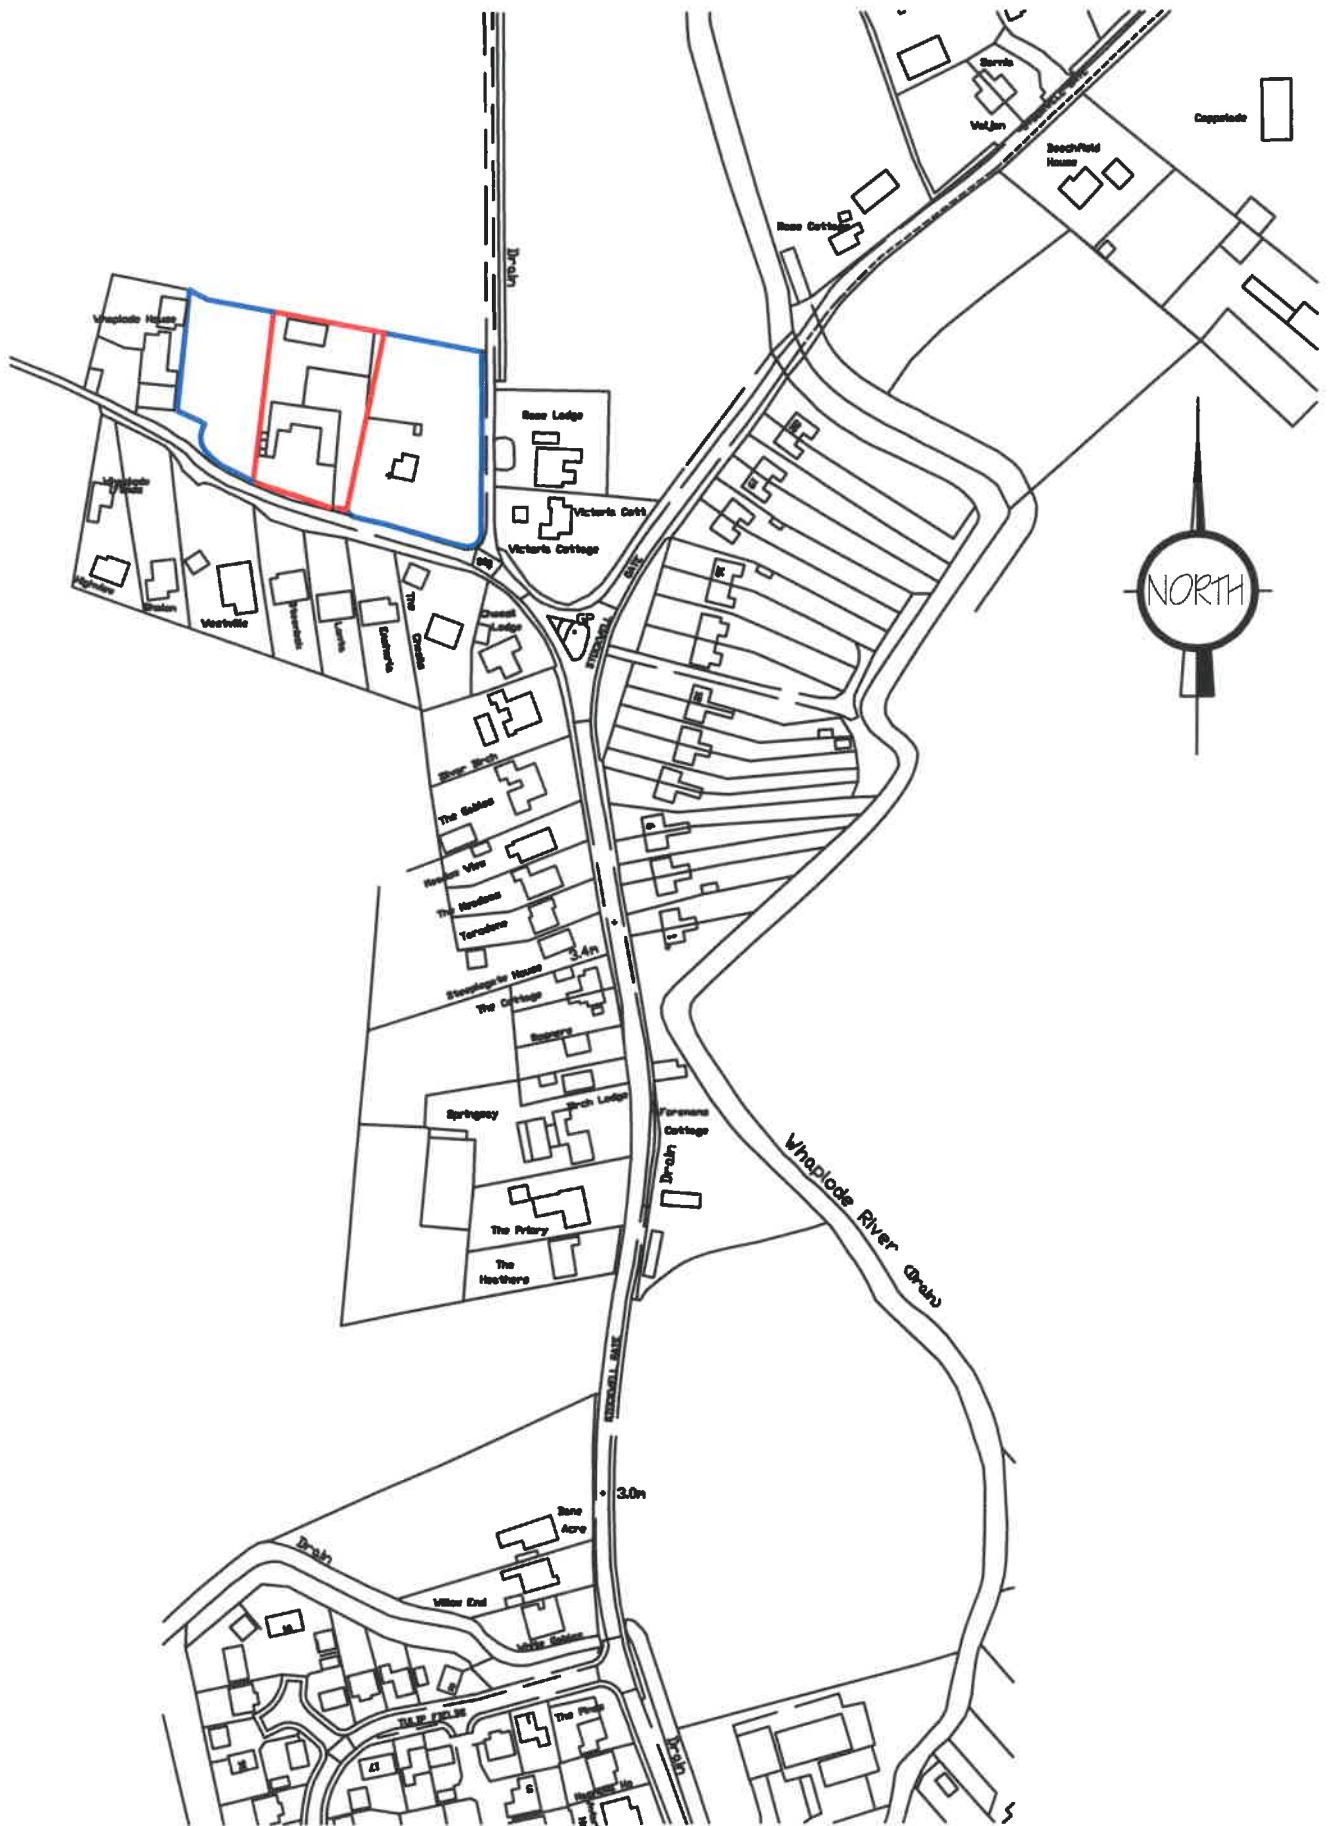


Drainage Survey (c) Crown Copyright 2015. All rights reserved. Licence number 100022432

LOCATION PLAN
1/2500

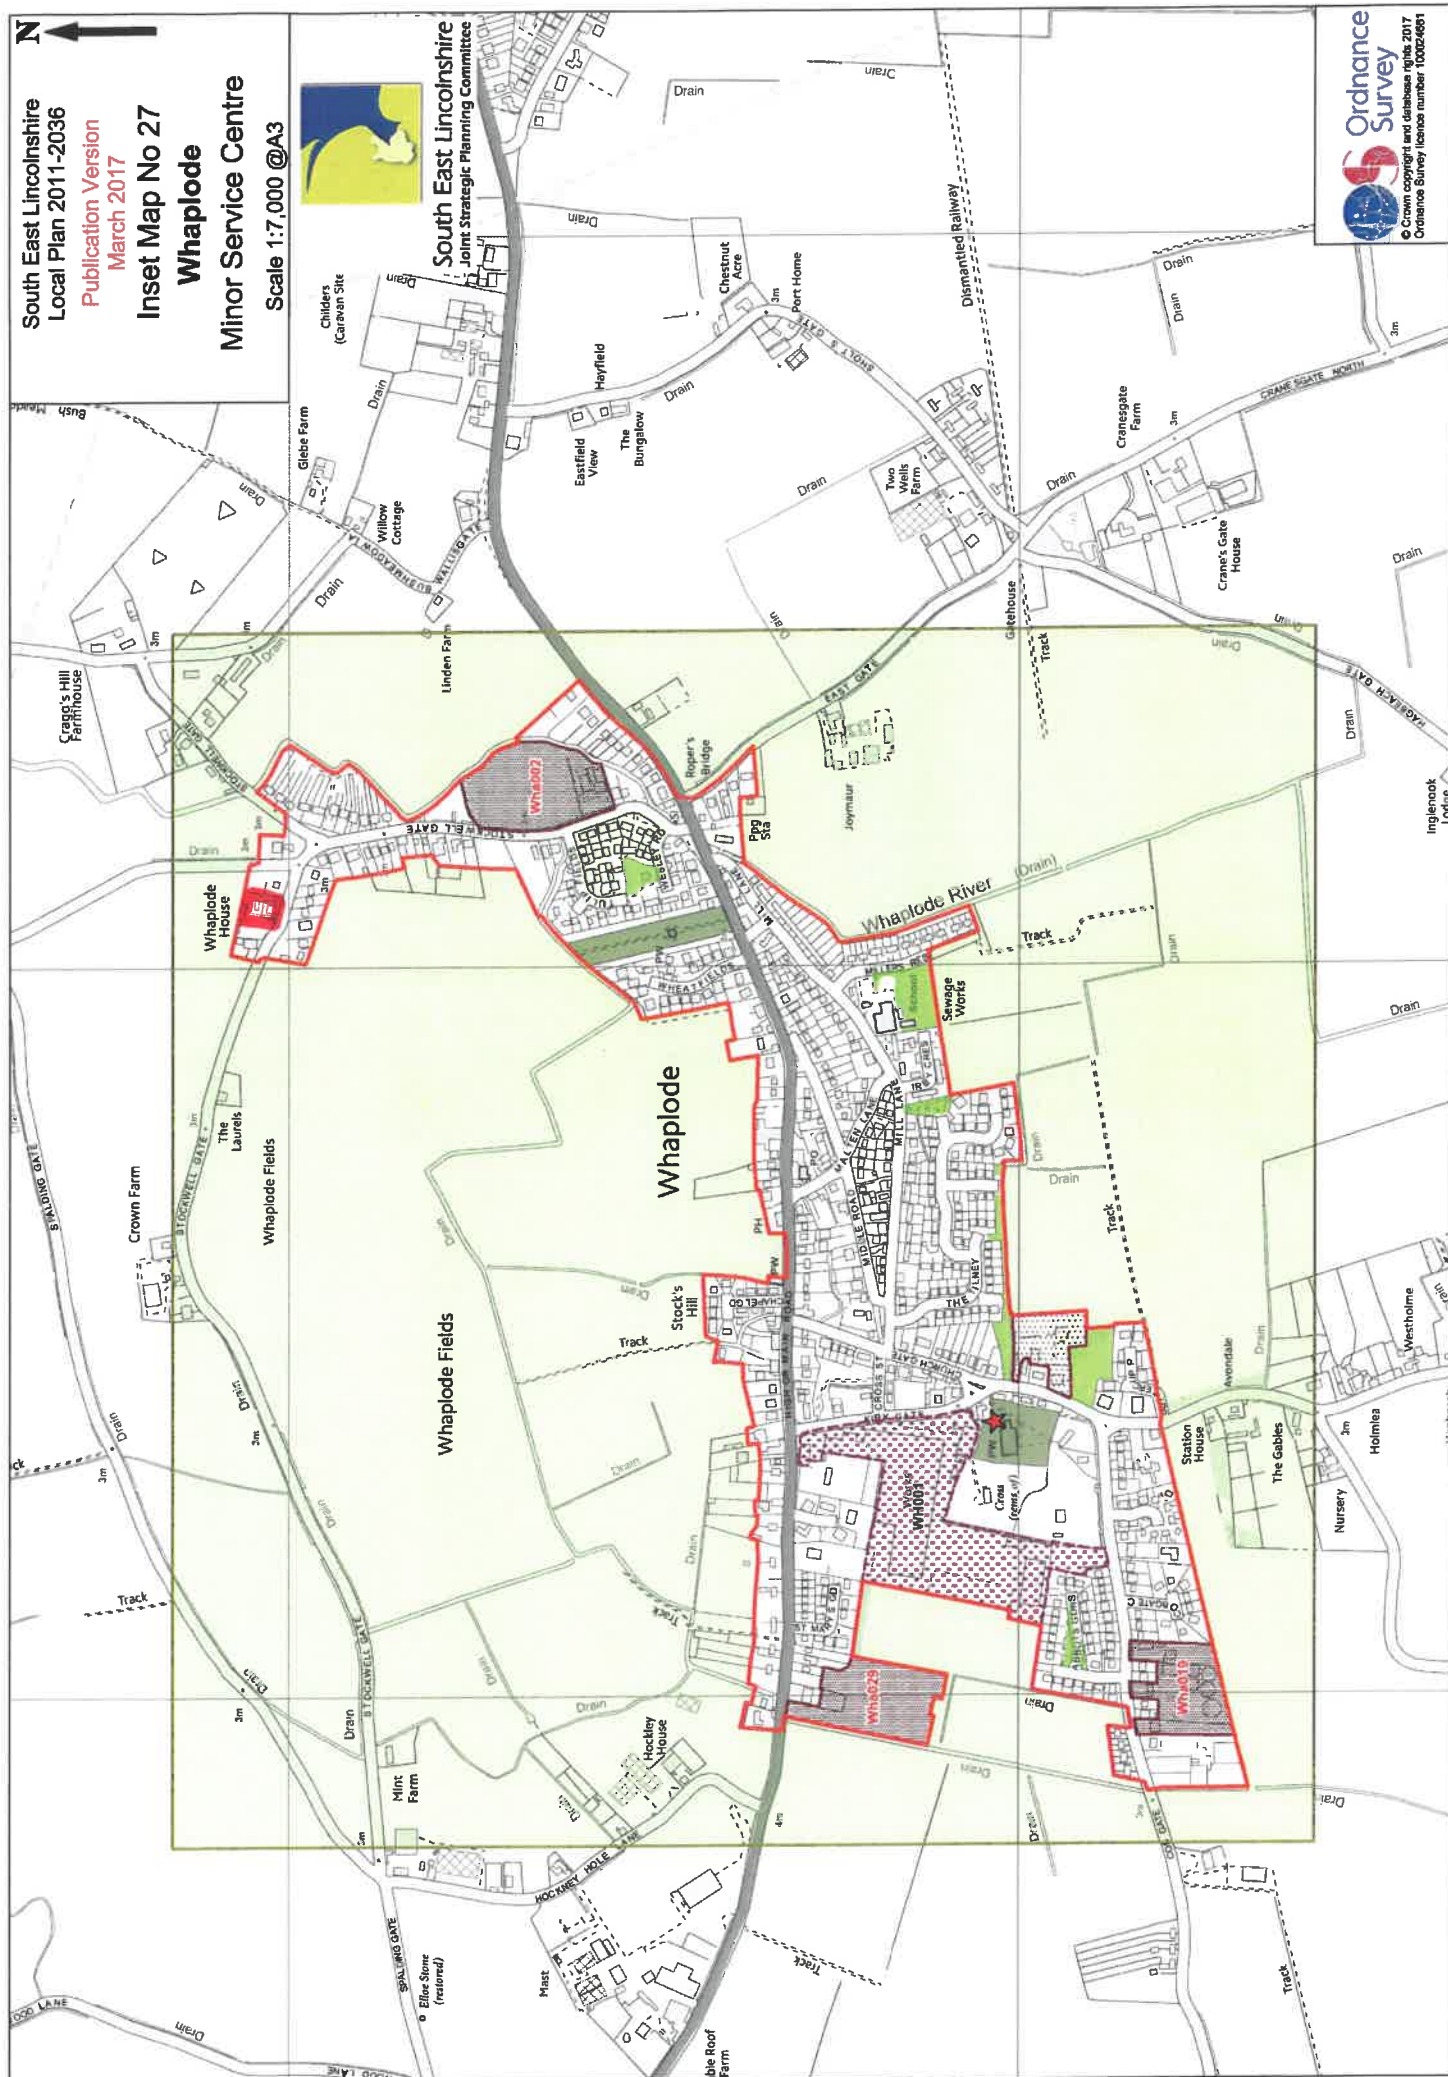

"GOOGLE" SITE PLANS

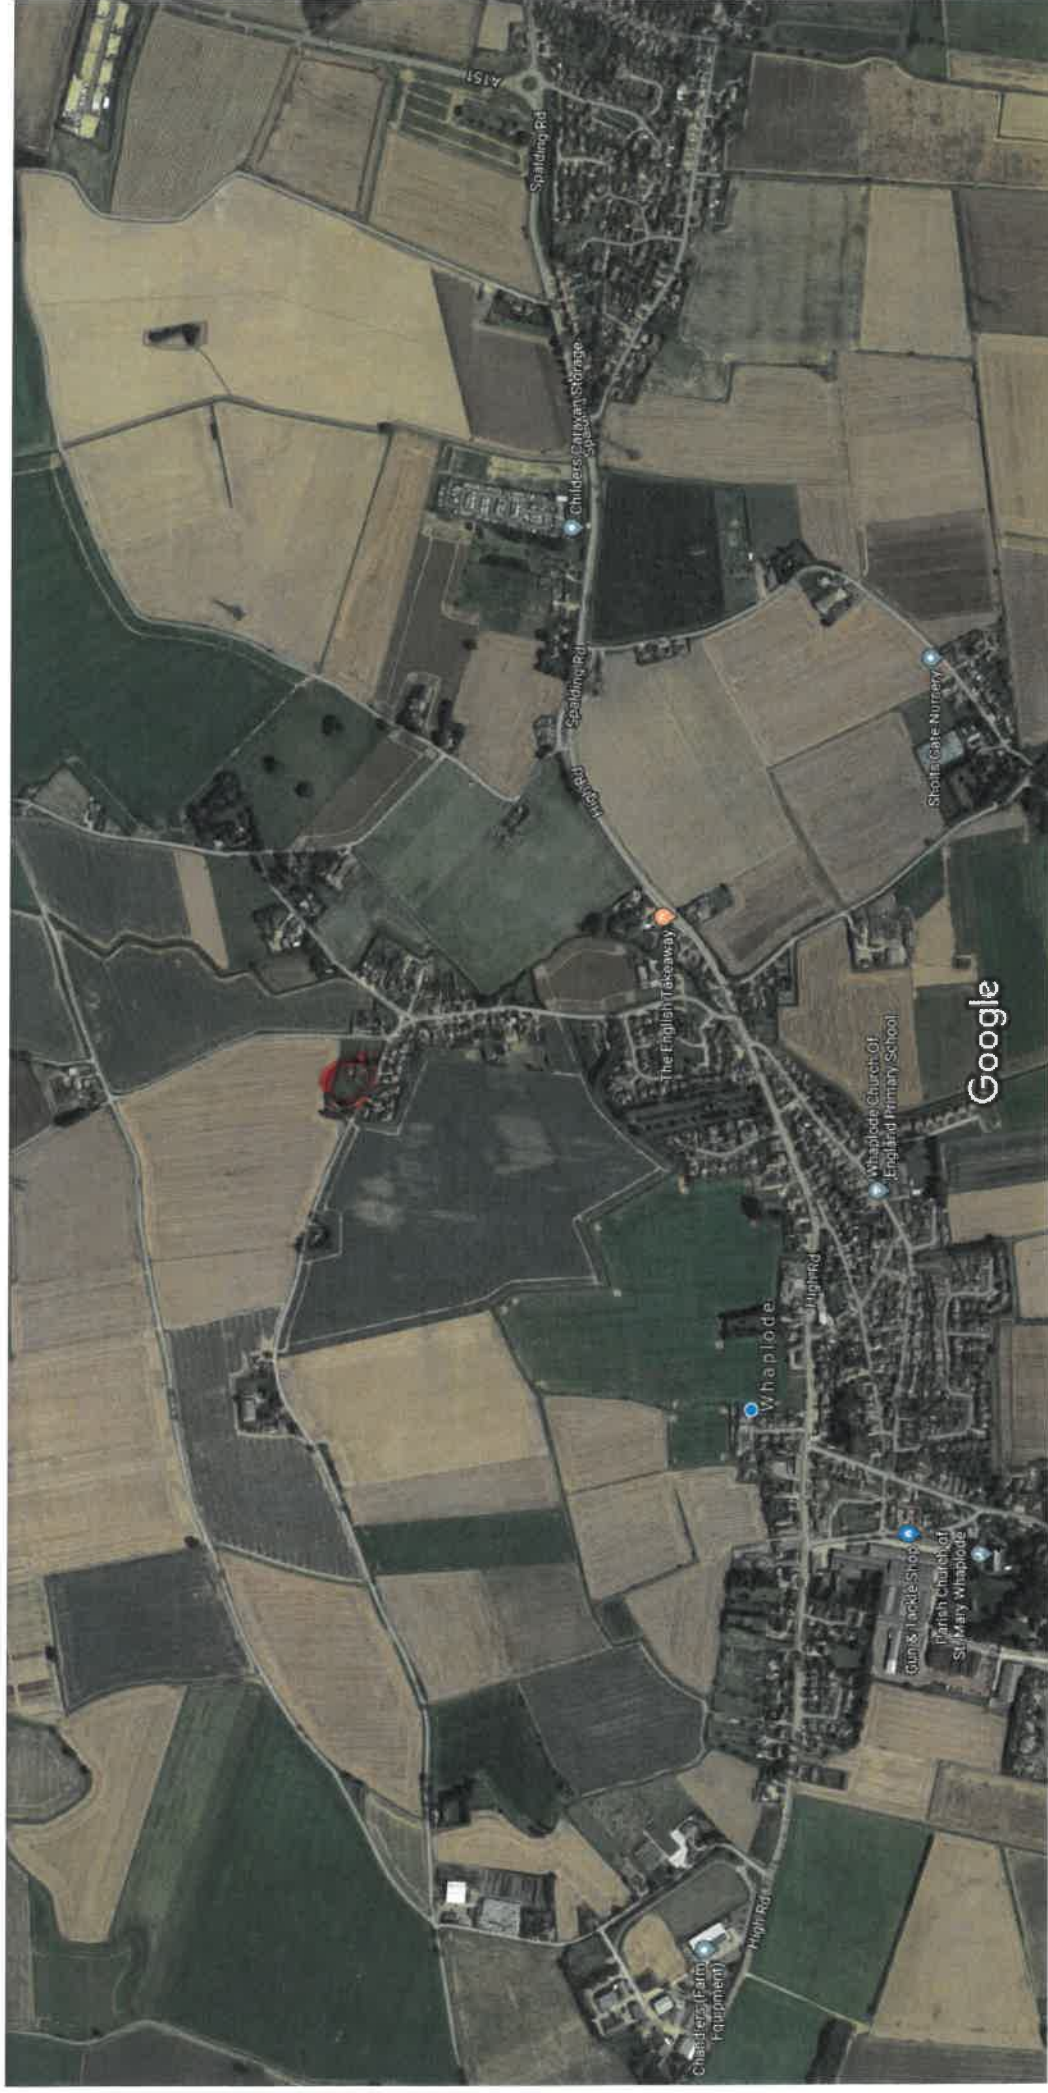

Imagery ©2018 Google, Map data ©2018 Google 100 m



Imagery ©2018 Google, Map data ©2018 Google 20 m

SITE PHOTOGRAPHS















LCC HIGHWAYS BOUNDARY PLAN




LAND REGISTRY PLAN

CROWN ESTATE WHAPLODE

LINCOLNSHIRE

TF 3324,3325

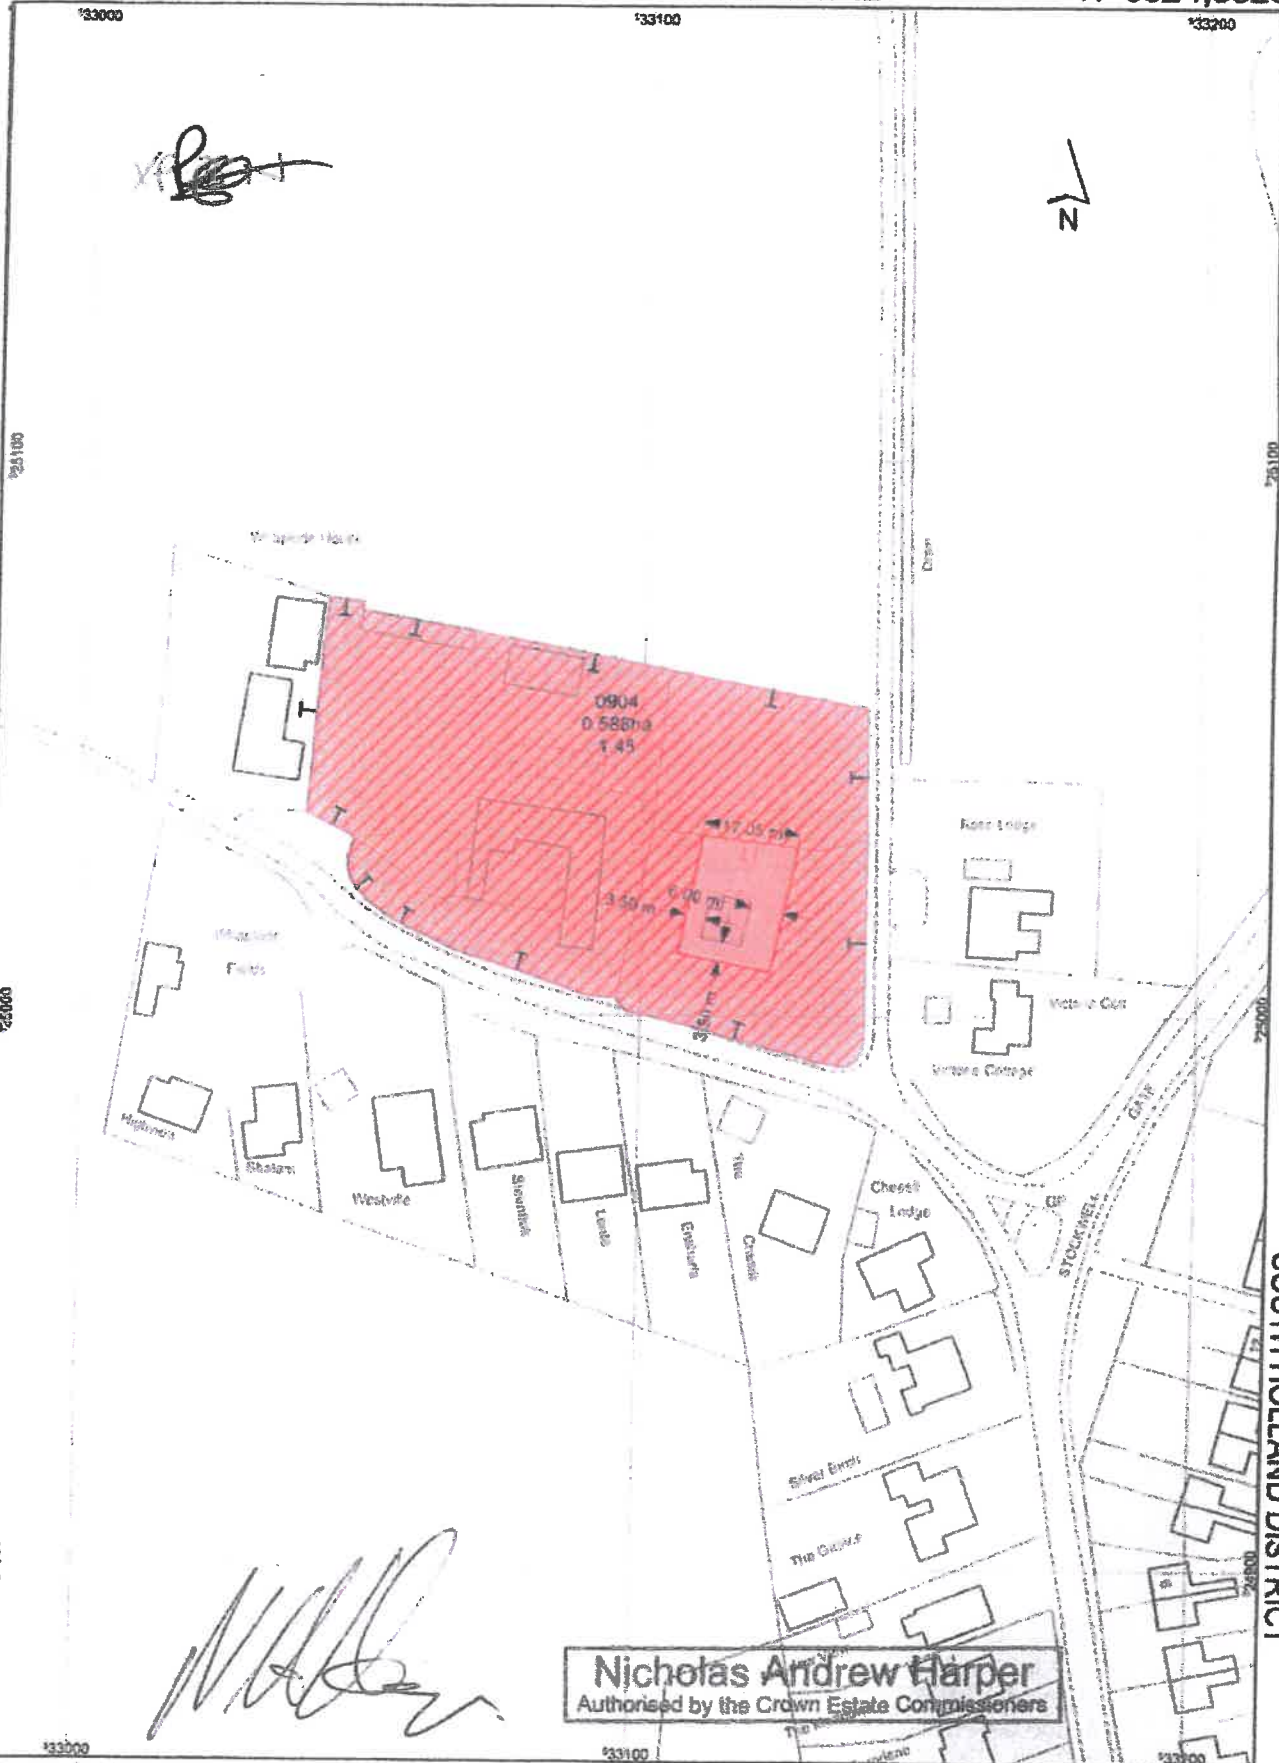

File ref: 00000754X;R/2/167/17/17
OS Edn: 2009 MasterMap

Scale 1:1,250

Date: 05.10.2010
567/1/PJH/2010

Rural Estates
16 New Burlington Place
London W1S 2HX
Tel: 020 7851 5050
Fax: 020 7851 5120

Reproduced by permission of Ordnance Survey on behalf of HMSO
Crown Copyright and database right 2009. All rights reserved. Ordnance Survey Licence Number 100018722.

**THE CROWN
ESTATE**

LISTED BUILDING – WHAPLODE HOUSE (198105)

If you [log in \(/me\)](#), you can comment on buildings, submit new photos or update photos that you've already submitted.

We need to upgrade the server that this website runs on. Can you [spare a quid \(/site/donate\)](#) to help?.

Whaplode House, Whaplode

DESCRIPTION: Whaplode House

GRADE: II

DATE LISTED: 3 October 1978

ENGLISH HERITAGE BUILDING ID: 198105

OS GRID REFERENCE: TF3303025053

OS GRID COORDINATES: 533030, 325053

LATITUDE/LONGITUDE: 52.8066, -0.0279

LOCALITY: [Whaplode \(/england/lincolnshire/whaplode\)](#)

LOCAL AUTHORITY: South Holland District Council

COUNTY: [Lincolnshire \(/england/lincolnshire\)](#)

COUNTRY: [England \(/england\)](#)

POSTCODE: PE12 6UE

Incorrect location/postcode? [Submit a correction!](#)

Explore more of the area around [Whaplode, Lincolnshire at Explore Britain \(http://www.explorebritain.info/locality-lincolnshire-whaplode-tf3224\)](#).

Top quality remote

control garage doors. Lowest prices guaranteed. Contact us today



[Listing Text \(/en-198105-whaplode-house-whaplode-lincolnshire\)](#)

[Comments \(/en-198105-whaplode-house-whaplode-lincolnshire/comments\)](#)

[Photos \(/en-198105-whaplode-house-whaplode-lincolnshire/photos\)](#)

[Google Map \(/en-198105-whaplode-house-whaplode-lincolnshire/map\)](#)

[OS Map \(/en-198105-whaplode-house-whaplode-lincolnshire/osmap\)](#)

[Bing Map \(/en-198105-whaplode-house-whaplode-lincolnshire/bingmap\)](#)

Listing Text

WHAPLODE STOCKWELL GATE
TF 32 NW (north side)

5/143 Whaplode House
3.10.78
II

House. Late C18, late C19. Red brick with ashlar dressings. Slate roof with modillion ashlar eaves parapet and 2 gable stacks. 2 storeys and attic, 3 bay front with central doorway with open modillioned pediment, dossierets, fluted pilasters, semicircular head with keystone and imposts, traceried fanlight, panelled reveal and door. Single glazing bar sashes flank doorway with 3 glazing bar sashes above, all with rusticated wedge lintels with keystones. 3 segmental headed dormers with glazing bar sashes. Plain contemporary staircase with square balusters and moulded rail. Room with pilasters elliptical arched alcoves either side of fireplace with moulded architrave.

Listing NGR: TF3303025053

This text is a legacy record and has not been updated since the building was originally listed. Details of the building may have changed in the intervening time. You should not rely on this listing as an accurate description of the building.

Source: English Heritage

Listed building text is © Crown Copyright. Reproduced under licence.

 **Top
quality
remote**
control
garage
doors.
Lowest
prices
guaranteed.
Contact us
today



1. Affordable Homes For Sale

2. Entertainment Guide

3. Entertainment Book Online

4. Entertainment Discounts

5. Music Downloads



BritishListedBuildings.co.uk is an independent online resource and is not associated with any government department. All government data published here is used under licence. Please do not contact BritishListedBuildings.co.uk for any queries related to any individual listed building, planning permission related to listed buildings or the listing process itself.

BritishListedBuildings.co.uk is a Good Stuff (<http://www.good-stuff.co.uk>) website.

ENVIRONMENT AGENCY FLOOD MAP

