




THIS DRAWING IS NOT TO BE USED FOR CONSTRUCTION. DO NOT SCALE FROM THIS DRAWING.		
REV	DATE	NOTES
A	08/03/21	Visibility Splay Indicated in Accordance with Outline Planning Approval. Proposed Tree Adjacent Entrance Removed.
B	28/04/21	Scheme Amended to Suit Revised Proposals for 7 Dwellings.
C	07/05/21	Low Brick Wall Added to Perimeter of Bin Collection Point.
D	10/05/21	Existing Hedging/Shrubs to Rear of Nos 43 & 45 Cobgate Reduced in Height to Maximum 2.5m Above Ground Level.
E	25/10/21	House Types to Plots 5 & 6 Amended. General Amendments to Site Layout to Suit New House Types and Plot Layouts.

- Legend**
- Existing Hedge/Tree
 - Proposed Hedges
 - Proposed Tree
 - Proposed Level
 - Existing Level
 - Bin Collection Point BCP
 - Permeable Block Paving Colour: Charcoal
 - Golden Gravel
 - Buff Paving Brett Quorndon
 - Grass
 - Private Drive

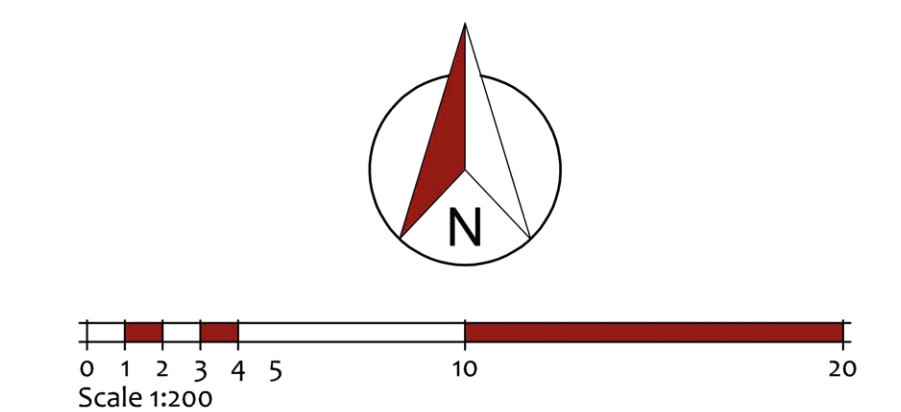

seven22
ARCHITECTURE LTD

22 SHORE VIEW, PETERBOROUGH
CAMBRIDGESHIRE, PE7 8FS
E.info@seven22.co.uk - T.07799 585277

PROJECT
PROPOSED RESIDENTIAL DEVELOPMENT
LAND OFF COB GATE
WHAPLODE
LINCOLNSHIRE
PE12 6TD

CLIENT
HIGHGROVE HOMES (SPALDING) LTD

TITLE
PROPOSED SITE LAYOUT

DRAWING No.
028 PO1

SCALE 1:200 @ A0	DATE NOV 2020	REV E
---------------------	------------------	----------