

EXISTING AND PROPOSED PLAN

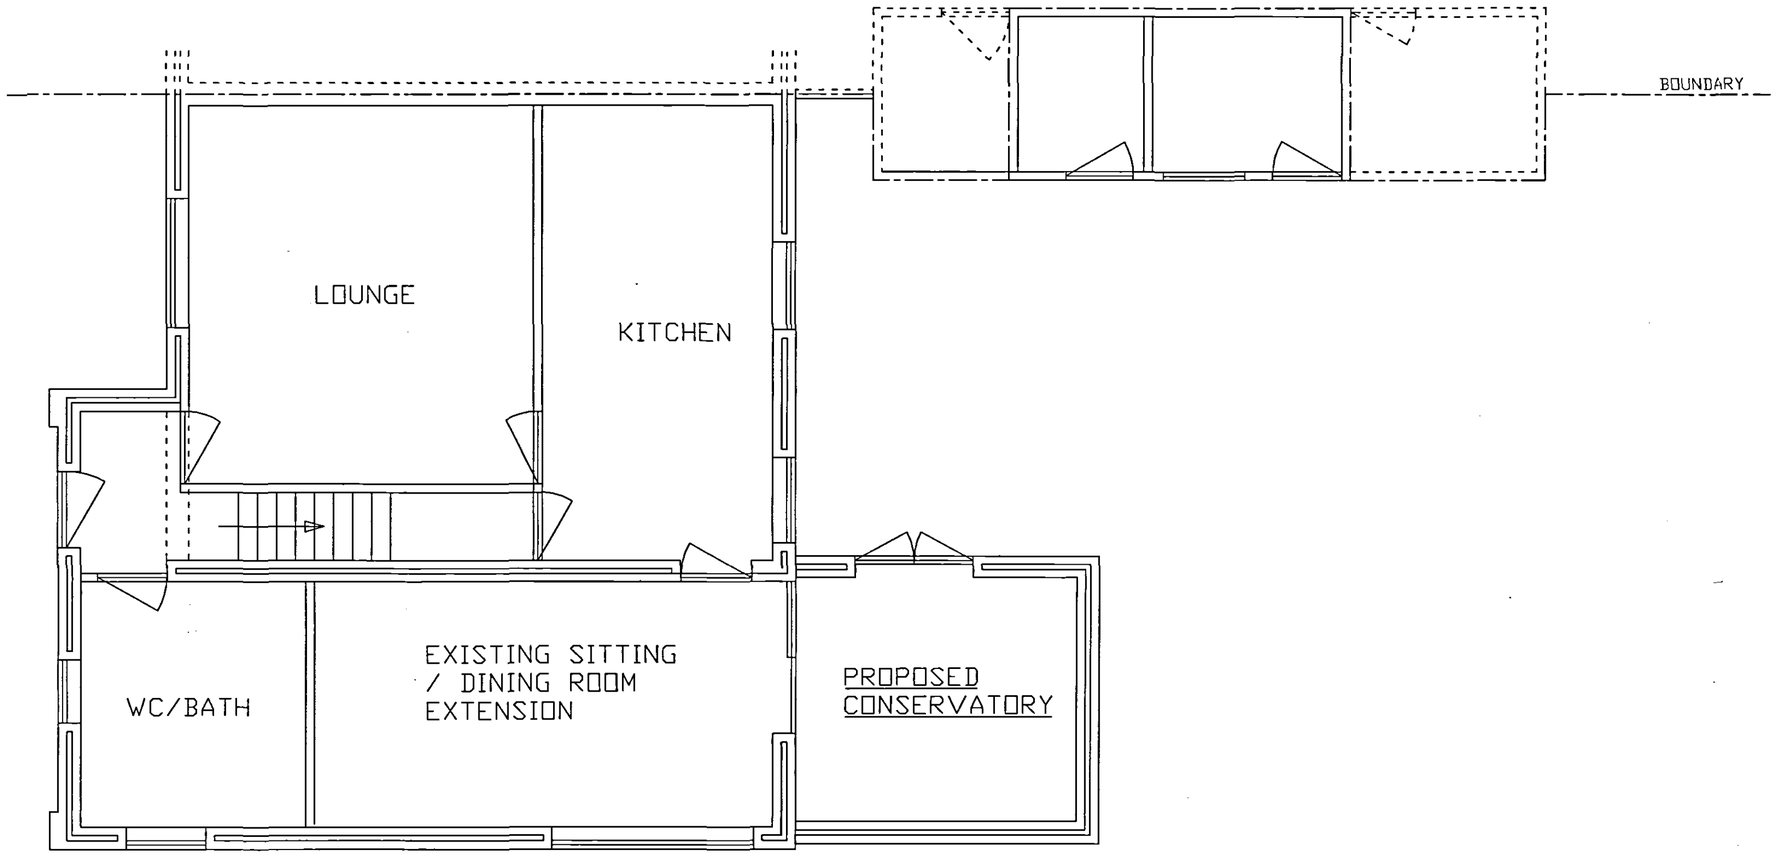

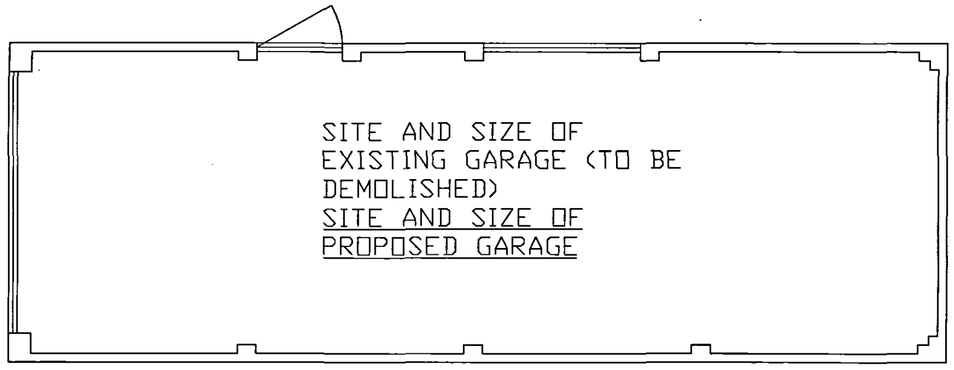

NOTES

PROPOSED ROSEWOOD UPVC CONSERVATORY AND PROPOSED GARAGE FOR MR & MRS HALL.

CONSERVATORY:
ROSEWOOD UPVC WINDOW FRAMES WITH CLEAR DOUBLE GLAZING TO PART N.
LBC RED RUSTIC METRIC BRICKS.
BRONZE POLY ROOF GLAZING.

GARAGE:
LBC RED RUSTIC BRICKS ON FRONT FACADE; RENDERED CONCRETE BLOCKWORK ELSEWHERE.
FLAT FELT ROOF.
TIMBER, GRP, UPVC, OR G. METAL GARAGE DOOR.

RAINWATER TO NEW SOAKAWAYS.

ADDRESS

8 CRANESIDE NORTH
WHAPLODE ST.
CATHERINES
HOLBEACH
LINCOLNSHIRE
PE12 6SR.

DRAWING No. / REV.

HL2-06-A

DRAWN BY
A BLEASDALE

SCALES

1:50

DATE

03-08-06

ABC SURVEYING
THE BARN
111 CASTON ROAD
GAINSBOROUGH
LINCOLNSHIRE
DN21 2RE

TEL. 07950 255747
FAX. 01427 679374

www.abcsurveying.co.uk

ABC SURVEYING

SURVEYED
SHDC
PLANNING & DEVELOPMENT
11 AUG 2006
Ref. 112/06