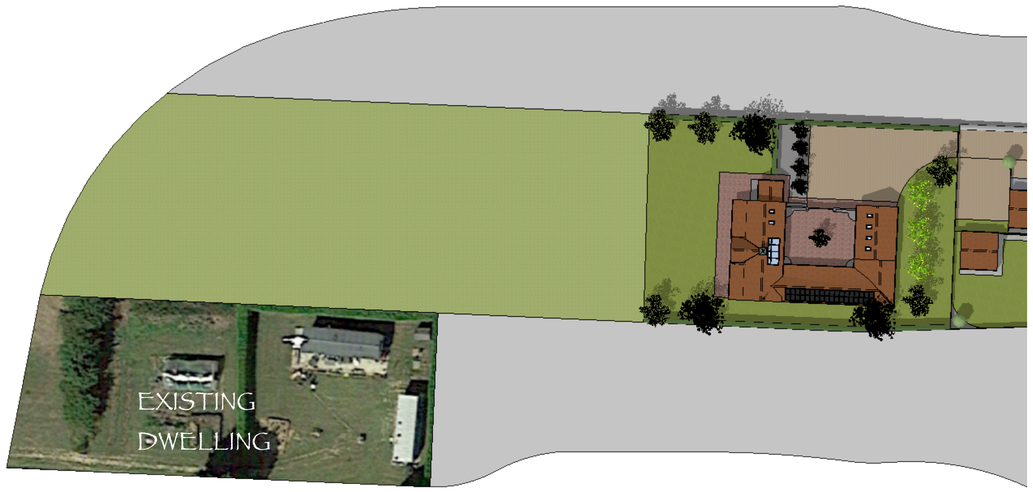




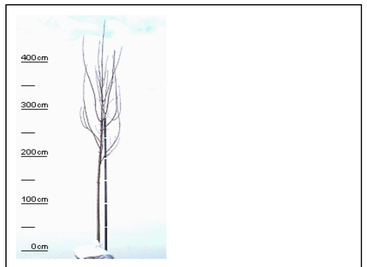


Figure 3: 425-600 cm height, 1 4-16 cm girth STANDARD TREE (Acer platanoides 'Emerald Queen')

cm	Form of tree	Girth	Mark colour
250-300	Light	6-8	blue
250-300	Standard	8-10	yellow
300-350	Selected	10-12	red
350-400	Heavy	12-14	white
400-450	Extra heavy	14-16	blue
450-500	Extra heavy	16-18	yellow
450-500	Extra heavy	18-20	red
500-550	Semi-mature	20-25	white
600-650	Semi-mature	25-30 & 30-35	
700-750	Semi-mature	35-40 & 40-45	
750-800	Semi-mature	45-50 & 50-60	

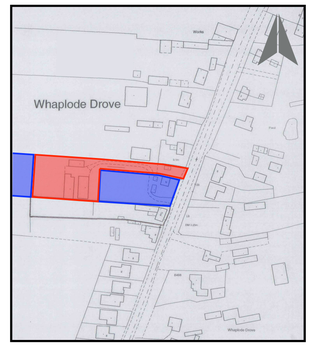

LOCATION PLAN

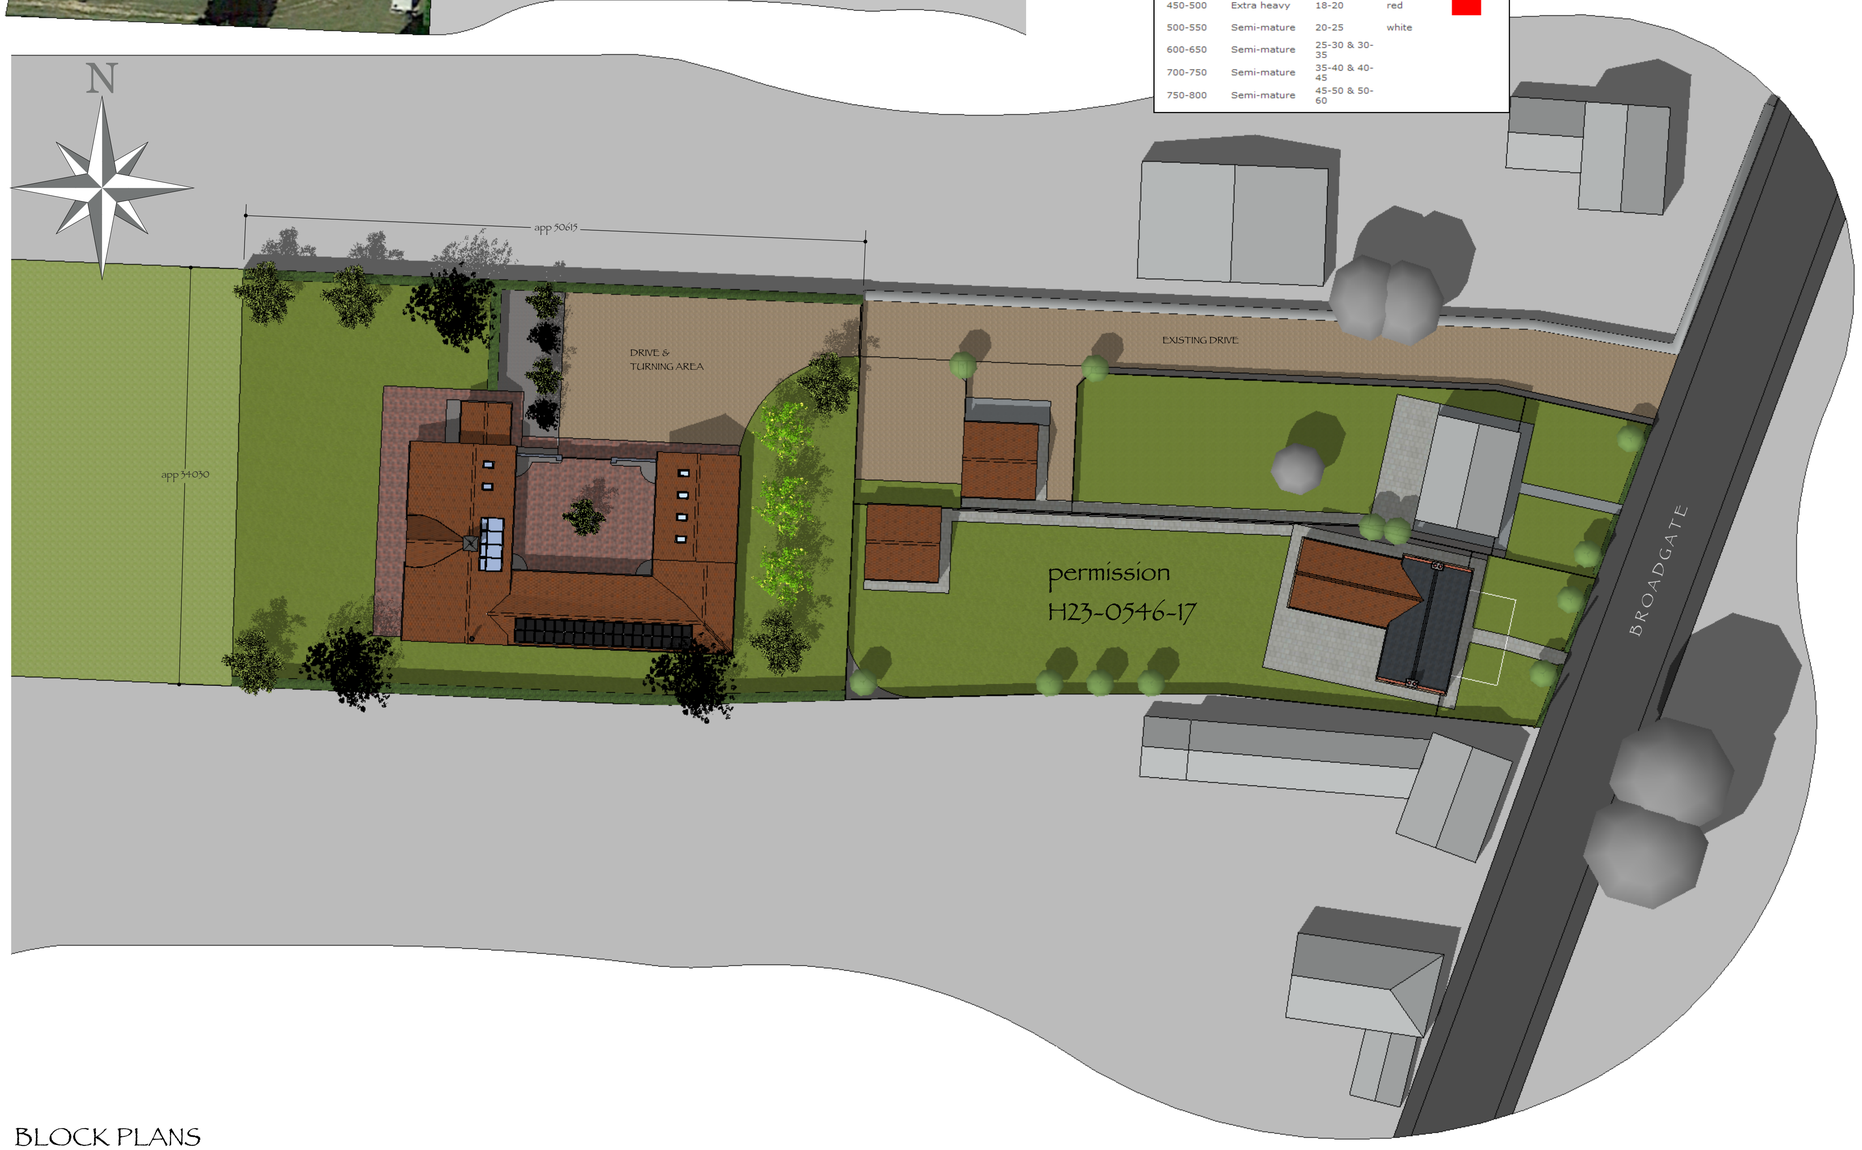

BLOCK PLANS

PROPOSED RESIDENTIAL DEVELOPMENT 1NO DWELLING TO THE REAR OF 50 BROADGATE WHAPLODE DROVE for MR & MRS HYDE

DO NOT SCALE FROM THIS DRAWING

This drawing is the property of Julian Warrick Design Consultancy and is protected by the Copyright Designs and Patents Act 1988. It is issued on the condition that it is not reproduced, retained or disclosed to any unauthorised person either wholly or in part without the consent of Julian Warrick Design Consultancy. Any breach will render the infringer liable under the act to proceedings for damages and injunction. Julian Warrick Design Consultancy has prepared this drawing for the purpose of obtaining planning permission and building regulation approval for the specific project detailed within the drawing. The drawing should not be used or relied upon for any other project. Julian Warrick Design Consultancy accepts no responsibility or liability for any use of this drawing other than for the purpose for which it was prepared and provided. Julian Warrick Design Consultancy accepts no responsibility or liability for the use of this drawing by any third party for the execution of any works or for any other purpose. Any dimensions given on this drawing should be used in preference to scaled dimensions. The Contractor is to check all dimensions on site before the commencement of any works or shop drawings. Julian Warrick Design Consultancy is to be notified of any discrepancies in dimensions on site before any works are put in hand. All dimensions are in millimetres unless otherwise stated. Where development is to be carried out in close proximity to the boundary, the Contractor is responsible for ensuring that the work can be executed entirely within the confines of the site as edged red on the drawing. Any boundary dimensions shown are indicative only and should be checked on site before any works are put in hand. Party Wall etc. Act 1996: Where building or excavation works are to be carried out near to or on a boundary with a neighbouring property, the Building Owner is responsible for complying with the requirements of the Act. This may require the service of notice on the adjoining owner(s). Work that may be specified as being carried out under the Act or any civil liability for such work rests entirely with the Building Owner and not Julian Warrick Design Consultancy. Party Wall etc. Act 1996: Where building or excavation works are to be carried out near to or on a boundary with a neighbouring property, the Building Owner is responsible for complying with the requirements of the Act. This may require the service of notice on the adjoining owner(s). Work that may be specified as being carried out under the Act or any civil liability for such work rests entirely with the Building Owner and not Julian Warrick Design Consultancy. The Building Owner should appoint a suitably qualified Surveyor to oversee work affected by the Act. The Contractor must be Asbestos Aware & to the latest codes of practice

-						
-						
-						

BLOCK & LOCATION

NOV 17	1/250 1/500 1/2500

J082- PL14

Julian Warrick
Architectural Design Consultant
SEE your design. Imagine no longer how it looks. SEE how it looks

Email: julian@jwarrick-design-cons.com
Tel: 01775 820123
Mob: 07849 652067
www.JulianWarrick.co.uk
Google +

8 Beech Grove
Donington
Spalding
Lincs
PE11 4XQ