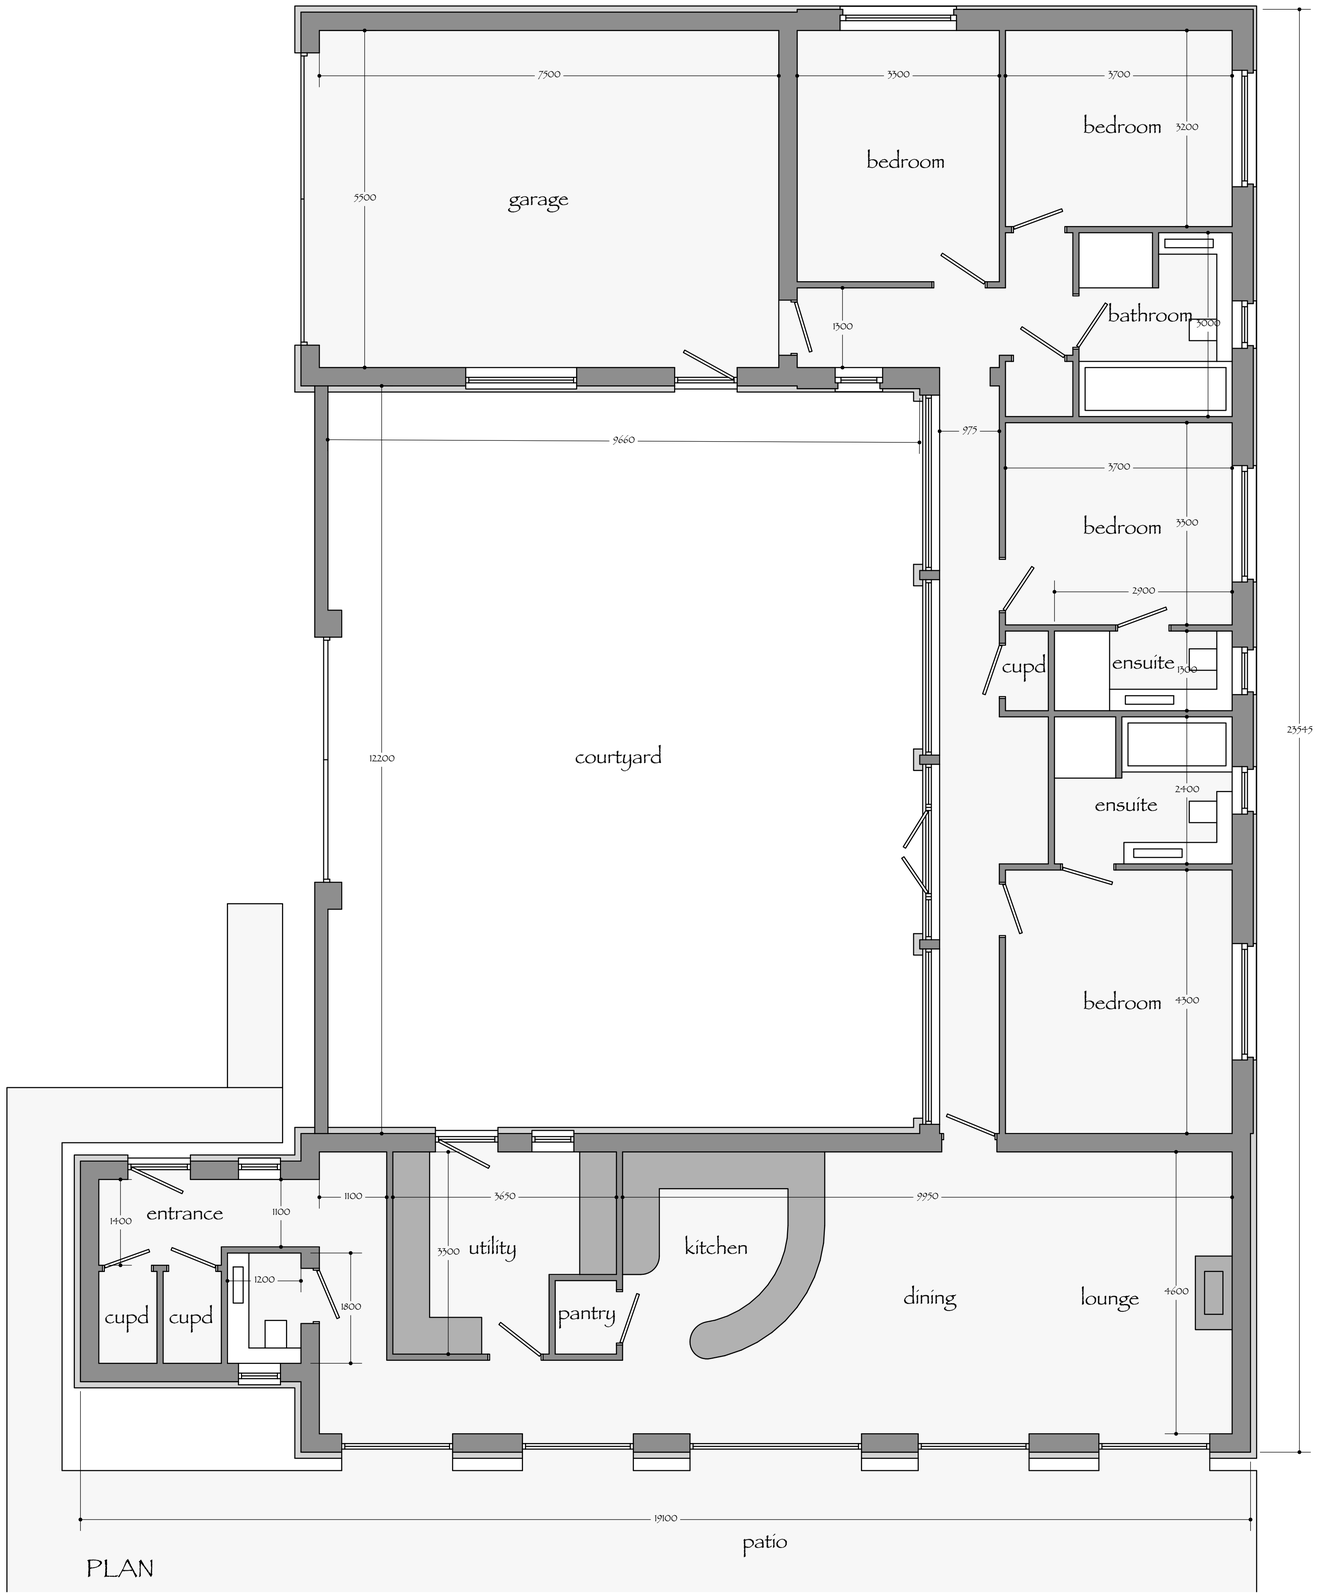


PROPOSED RESIDENTIAL DEVELOPMENT 1NO DWELLING TO THE REAR OF 50 BROADGATE WHAPLODE DROVE for MR & MRS HYDE

DO NOT SCALE FROM THIS DRAWING

This drawing is the copyright of the Architect. Contractors must check all dimensions on site before commencing any work or preparing shop drawings. Any discrepancies are to be reported to the Architect immediately. Figured dimensions are to be taken in preference to scaled. Work to be executed in accordance with all relevant British Standards, Codes of Practice and Building Regulations. Materials and workmanship to be to the satisfaction of the Building Inspector. Any proposed variations from the approved drawings must be submitted to the Architect for approval before proceeding. Any discrepancies between the drawings and the specification must be reported to the Architect before proceeding. Any discrepancies between the drawings and the site