



WEST ELEVATION



SOUTH ELEVATION

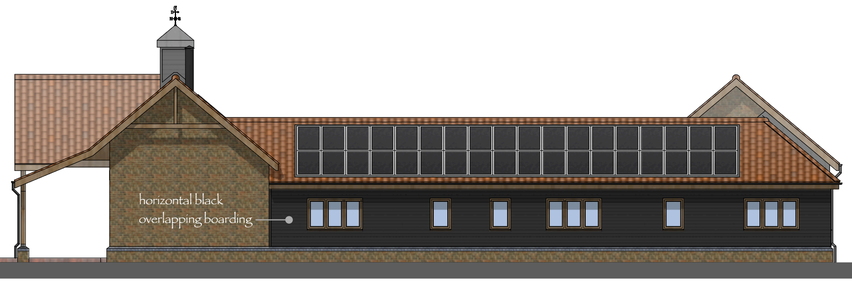

EAST ELEVATION

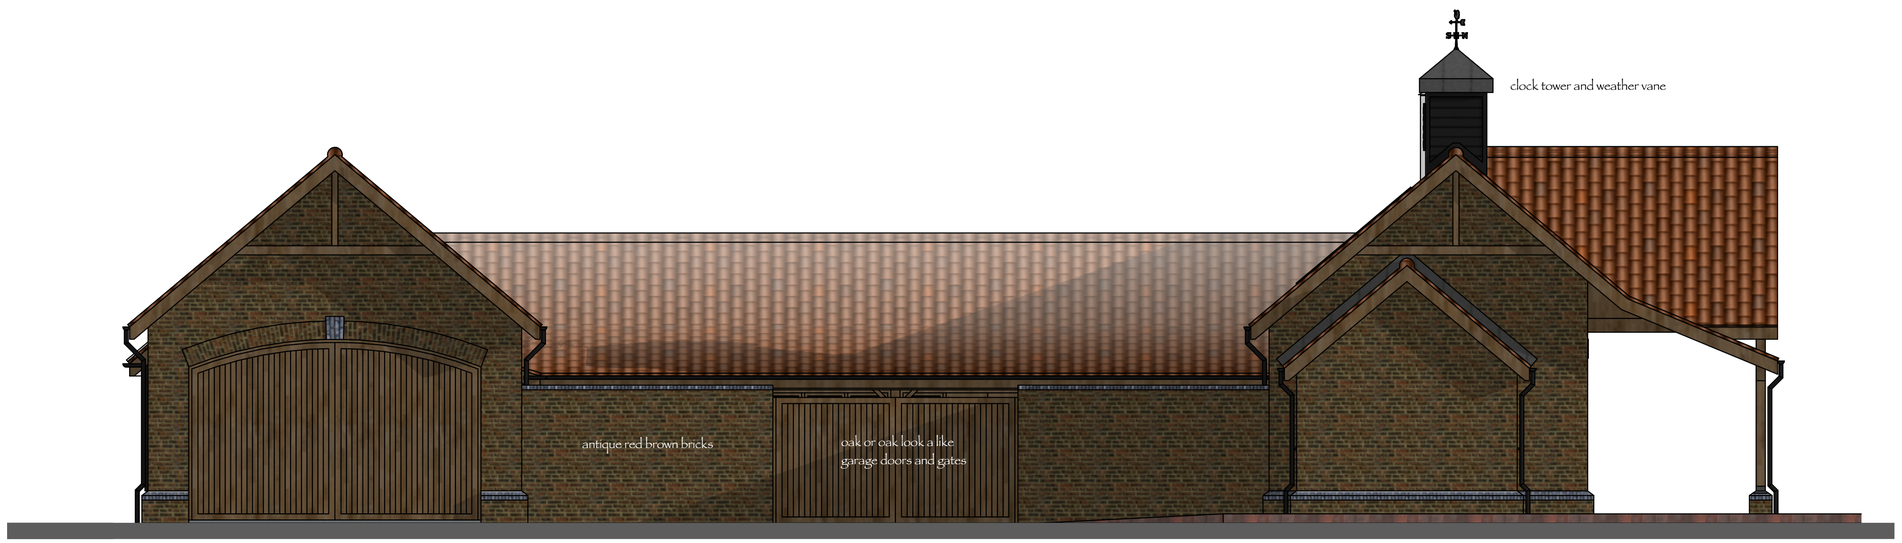

NORTH ELEVATION

PROPOSED RESIDENTIAL DEVELOPMENT 1NO DWELLING TO THE REAR OF 50 BROADGATE WHAPLODE DROVE for MR & MRS HYDE

DO NOT SCALE FROM THIS DRAWING

This drawing is the property of Julian Warrick Design Consultant and is the subject of Copyright and other Intellectual Property Rights. The drawing is issued on the condition that it is not copied, reproduced, retained or disclosed to any unauthorised person either wholly or in part without the consent of Julian Warrick Design Consultant. It must be returned on demand. All dimensions must be checked and verified by the Contractor prior to the commencement of any work or the preparation of shop drawings. Any discrepancies must be reported immediately to the Architect. Figured dimensions are to be taken in preference to scaled dimensions. This drawing is to be read in conjunction with all relevant Engineer's, Specialist's and Sub-Contractor's drawings and specifications. All materials and workmanship are to comply fully with the requirements of the current Building Regulations, British Standard Specifications, Codes of Practice and the Local Authority. All setting out dimensions are to be checked on site before