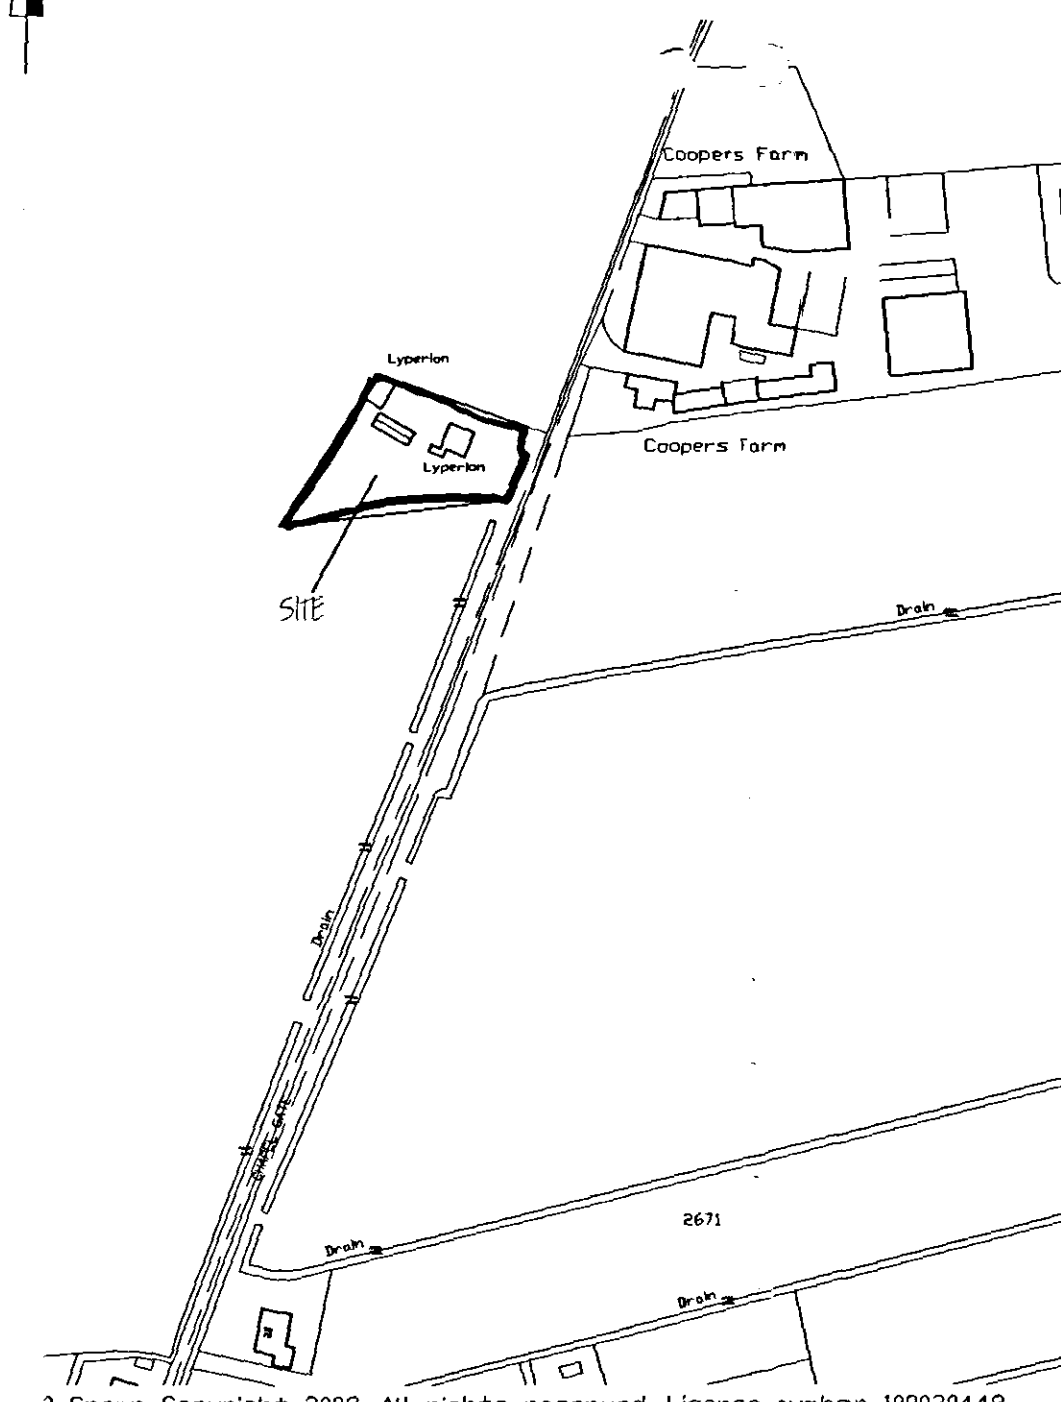
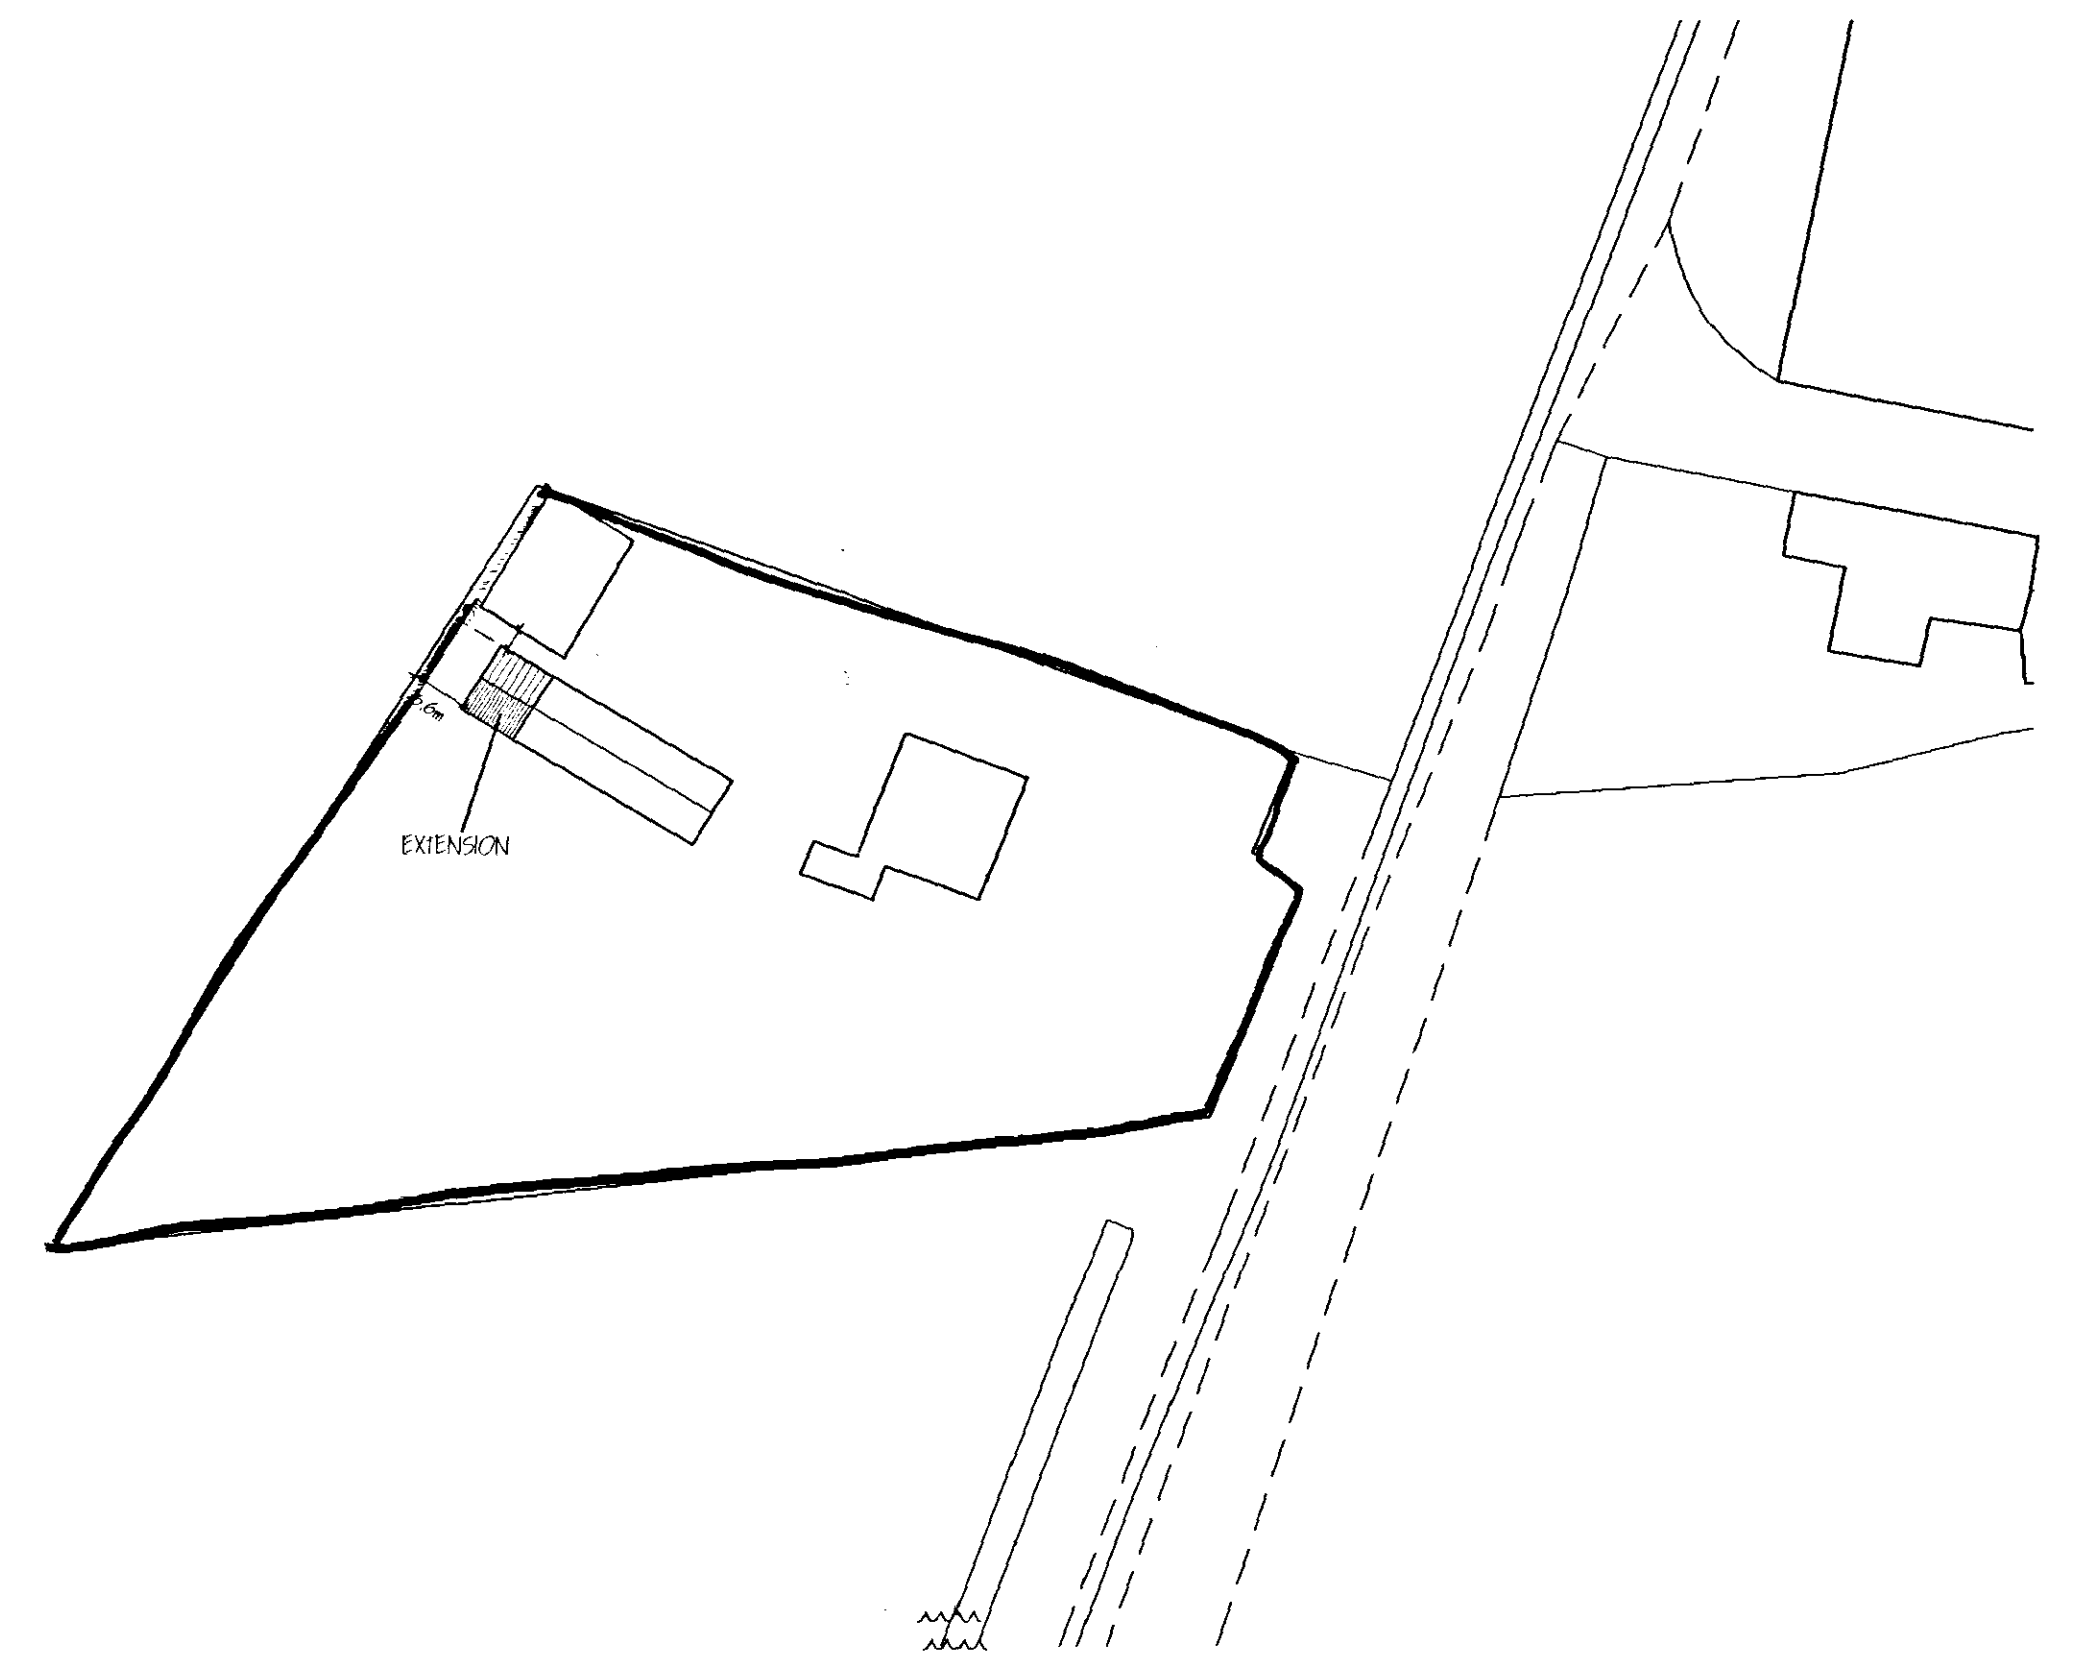


[illegible]

Project
EXTENSION & ALTERATIONS
THE WILLOWS
CHAPEL ROAD
WHARFLODE DROVE, LINC'S.

Drawing

SITE & LOCATION PLANS
FLOOR PLANS & ELEVATIONS
- EXISTING

Date	Drawn
SEPT '08.	SLH.

[illegible]