
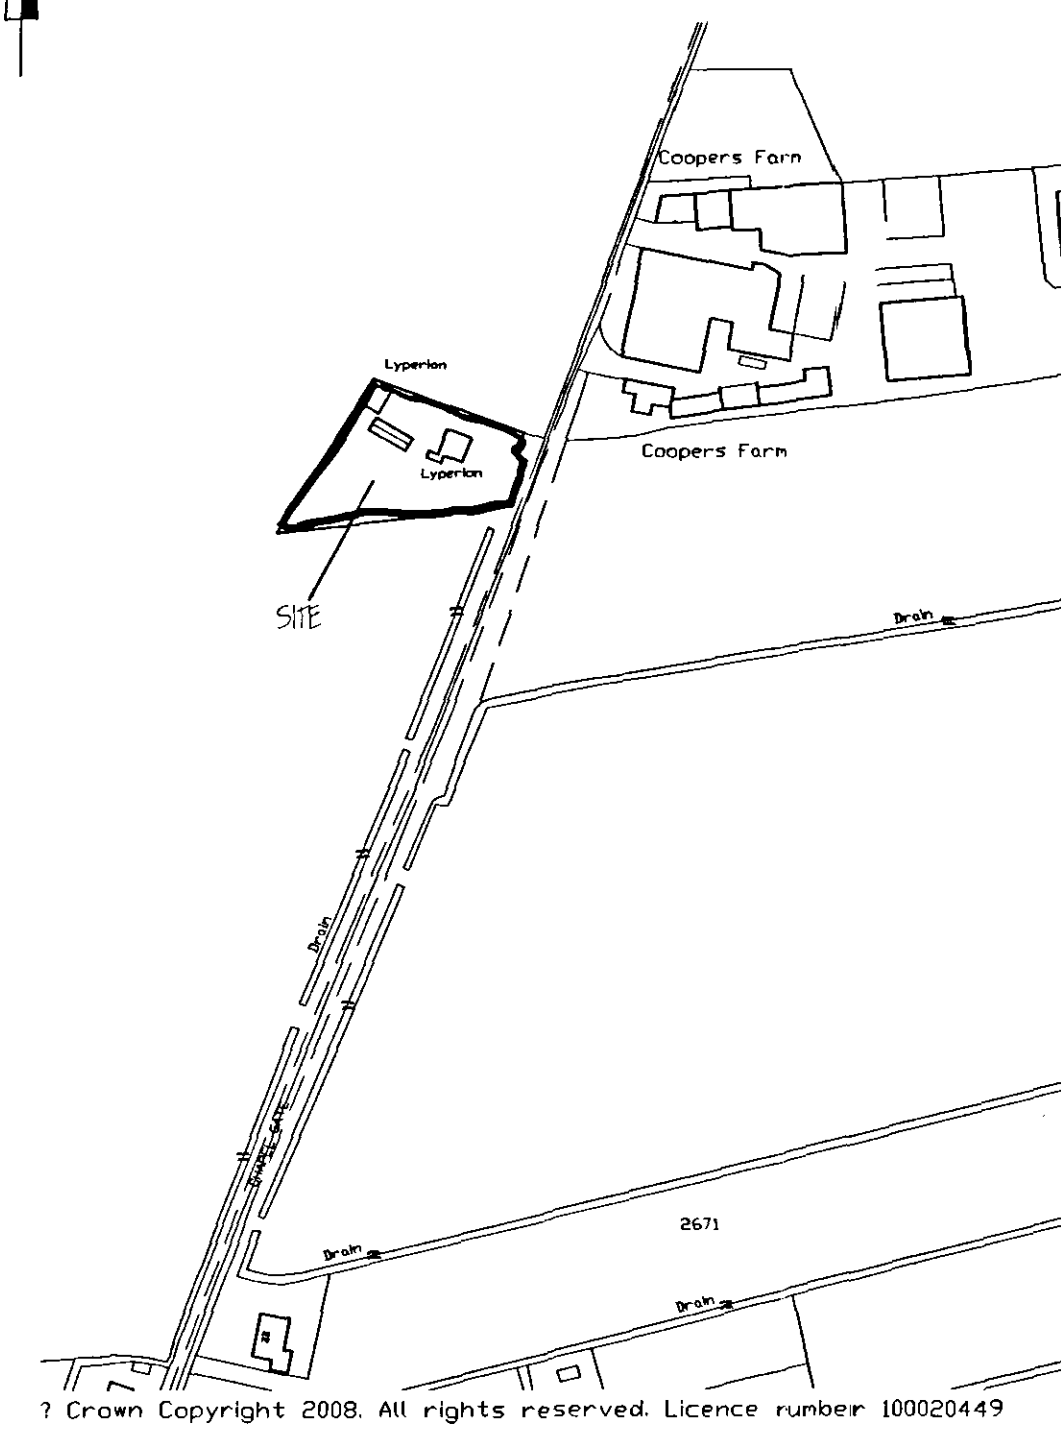


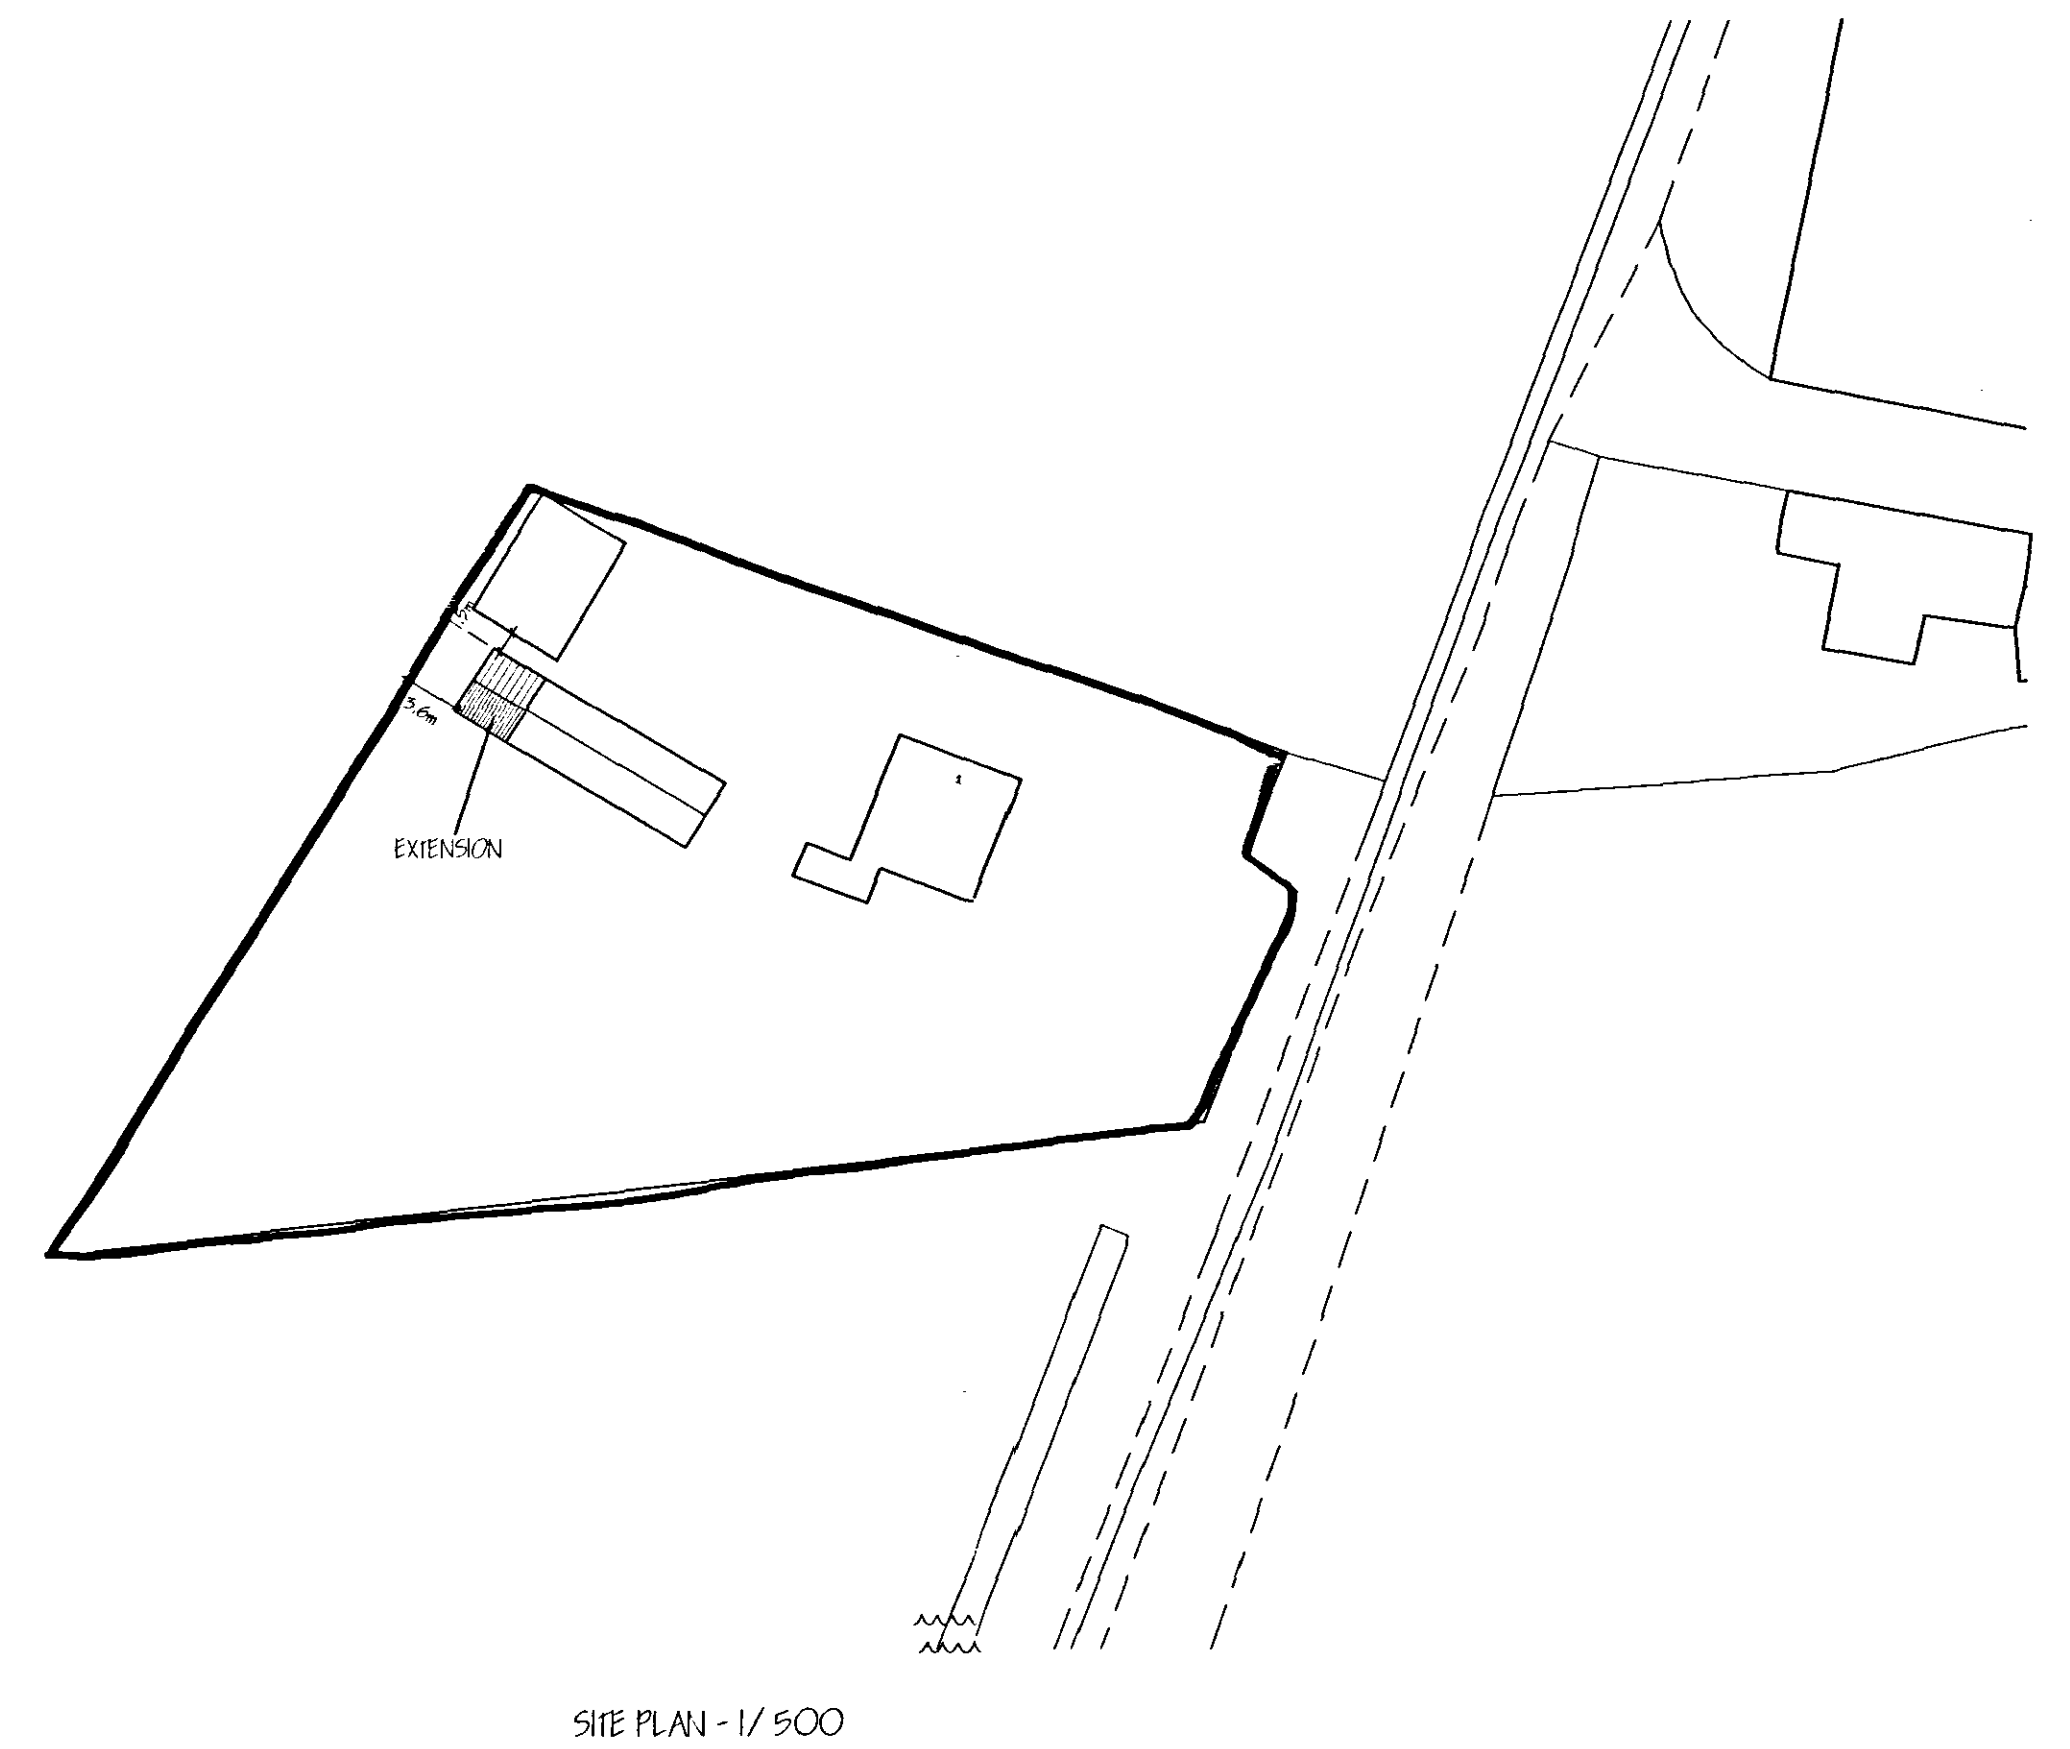

LOCATION PLAN - 1/ 2500

G. R. MERCHANT LTD.

I.ENG AMICE FIWO

**ARCHITECTURAL, STRUCTURAL
AND LAND DRAINAGE
CONSULTANTS**

**4 Wrights Mews
12A Park Road, Holbeach,
Spalding, Lincs. PE12 7EE**

**Tel: 01406 490800
Fax: 01406 426744**

E-Mail: gr.merchant@btconnect.com

Client
MR A. MORTON

Job Ref.	Drawing No.
1788/08	023

Scales
1/50 1/100 (as indicated)

[illegible]