



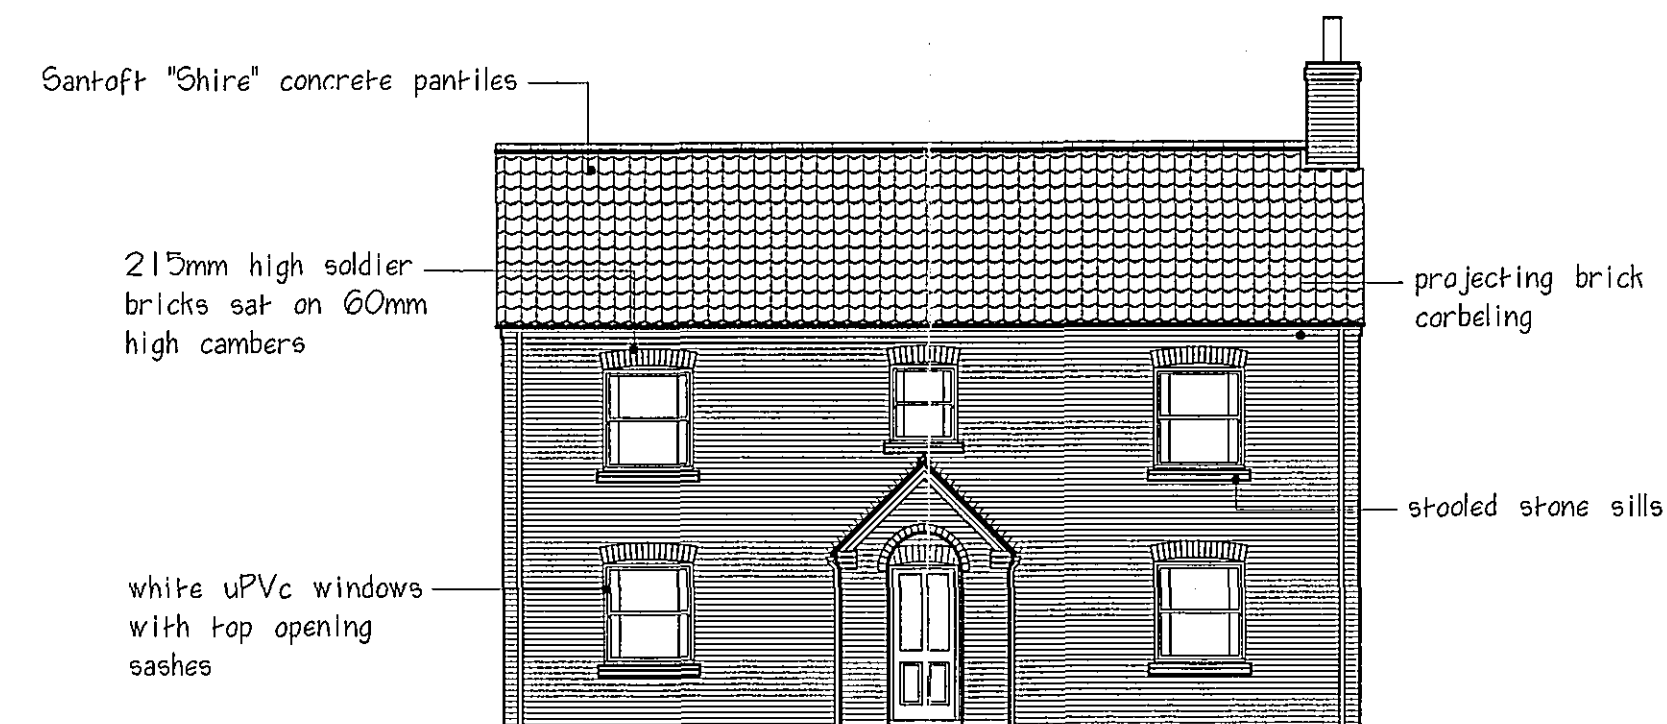


Front Aspect




Rear Aspect

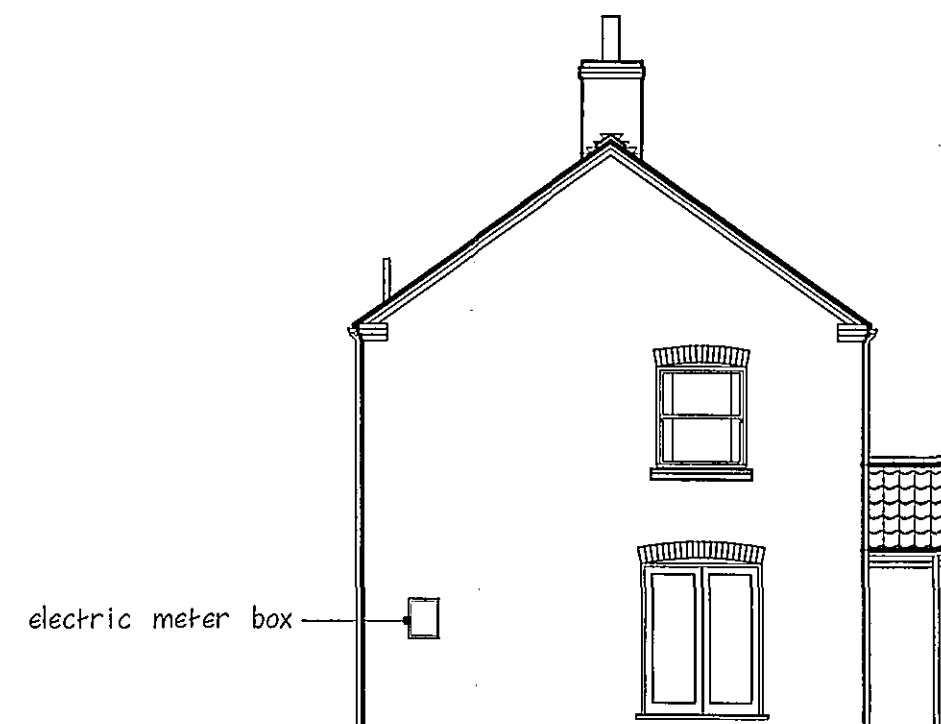


West Aspect

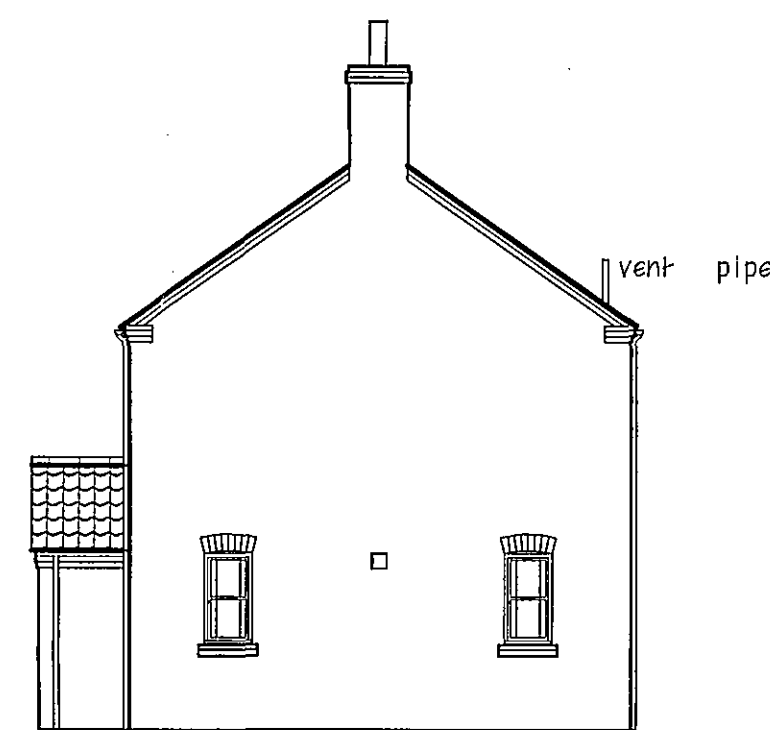


East Aspect

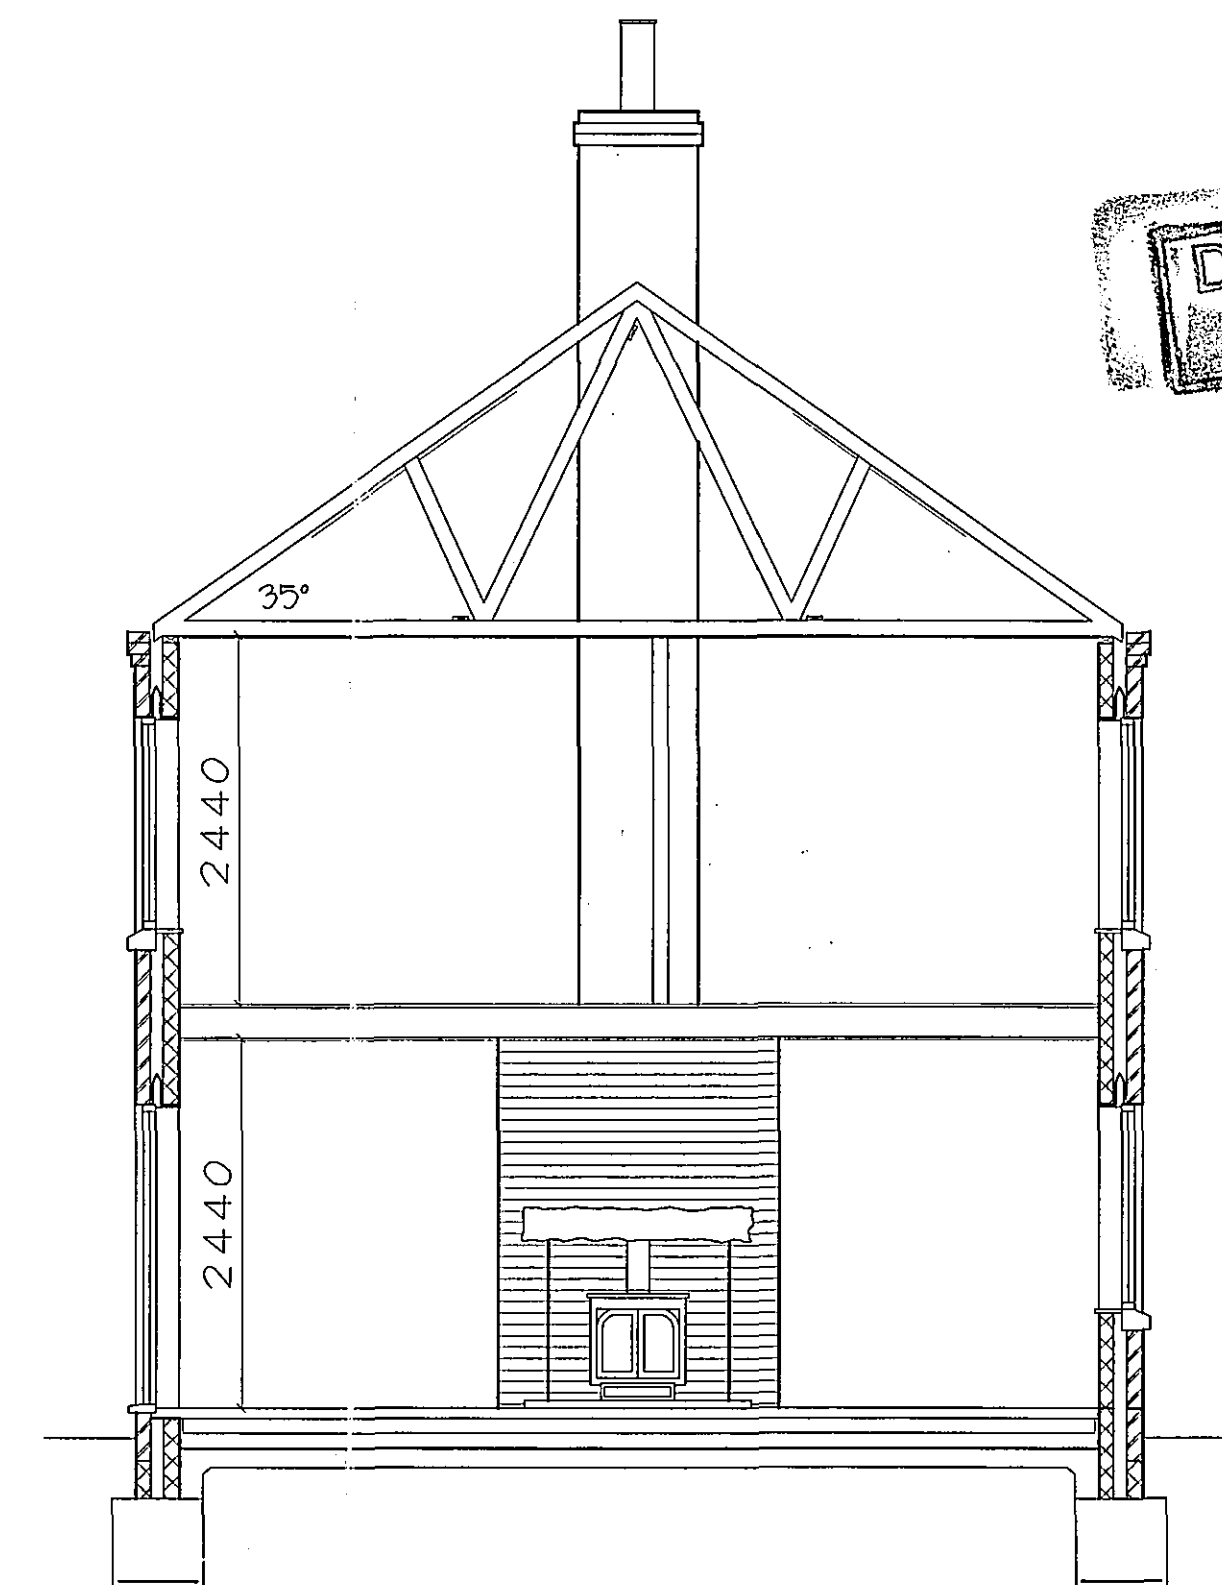


Section A : A

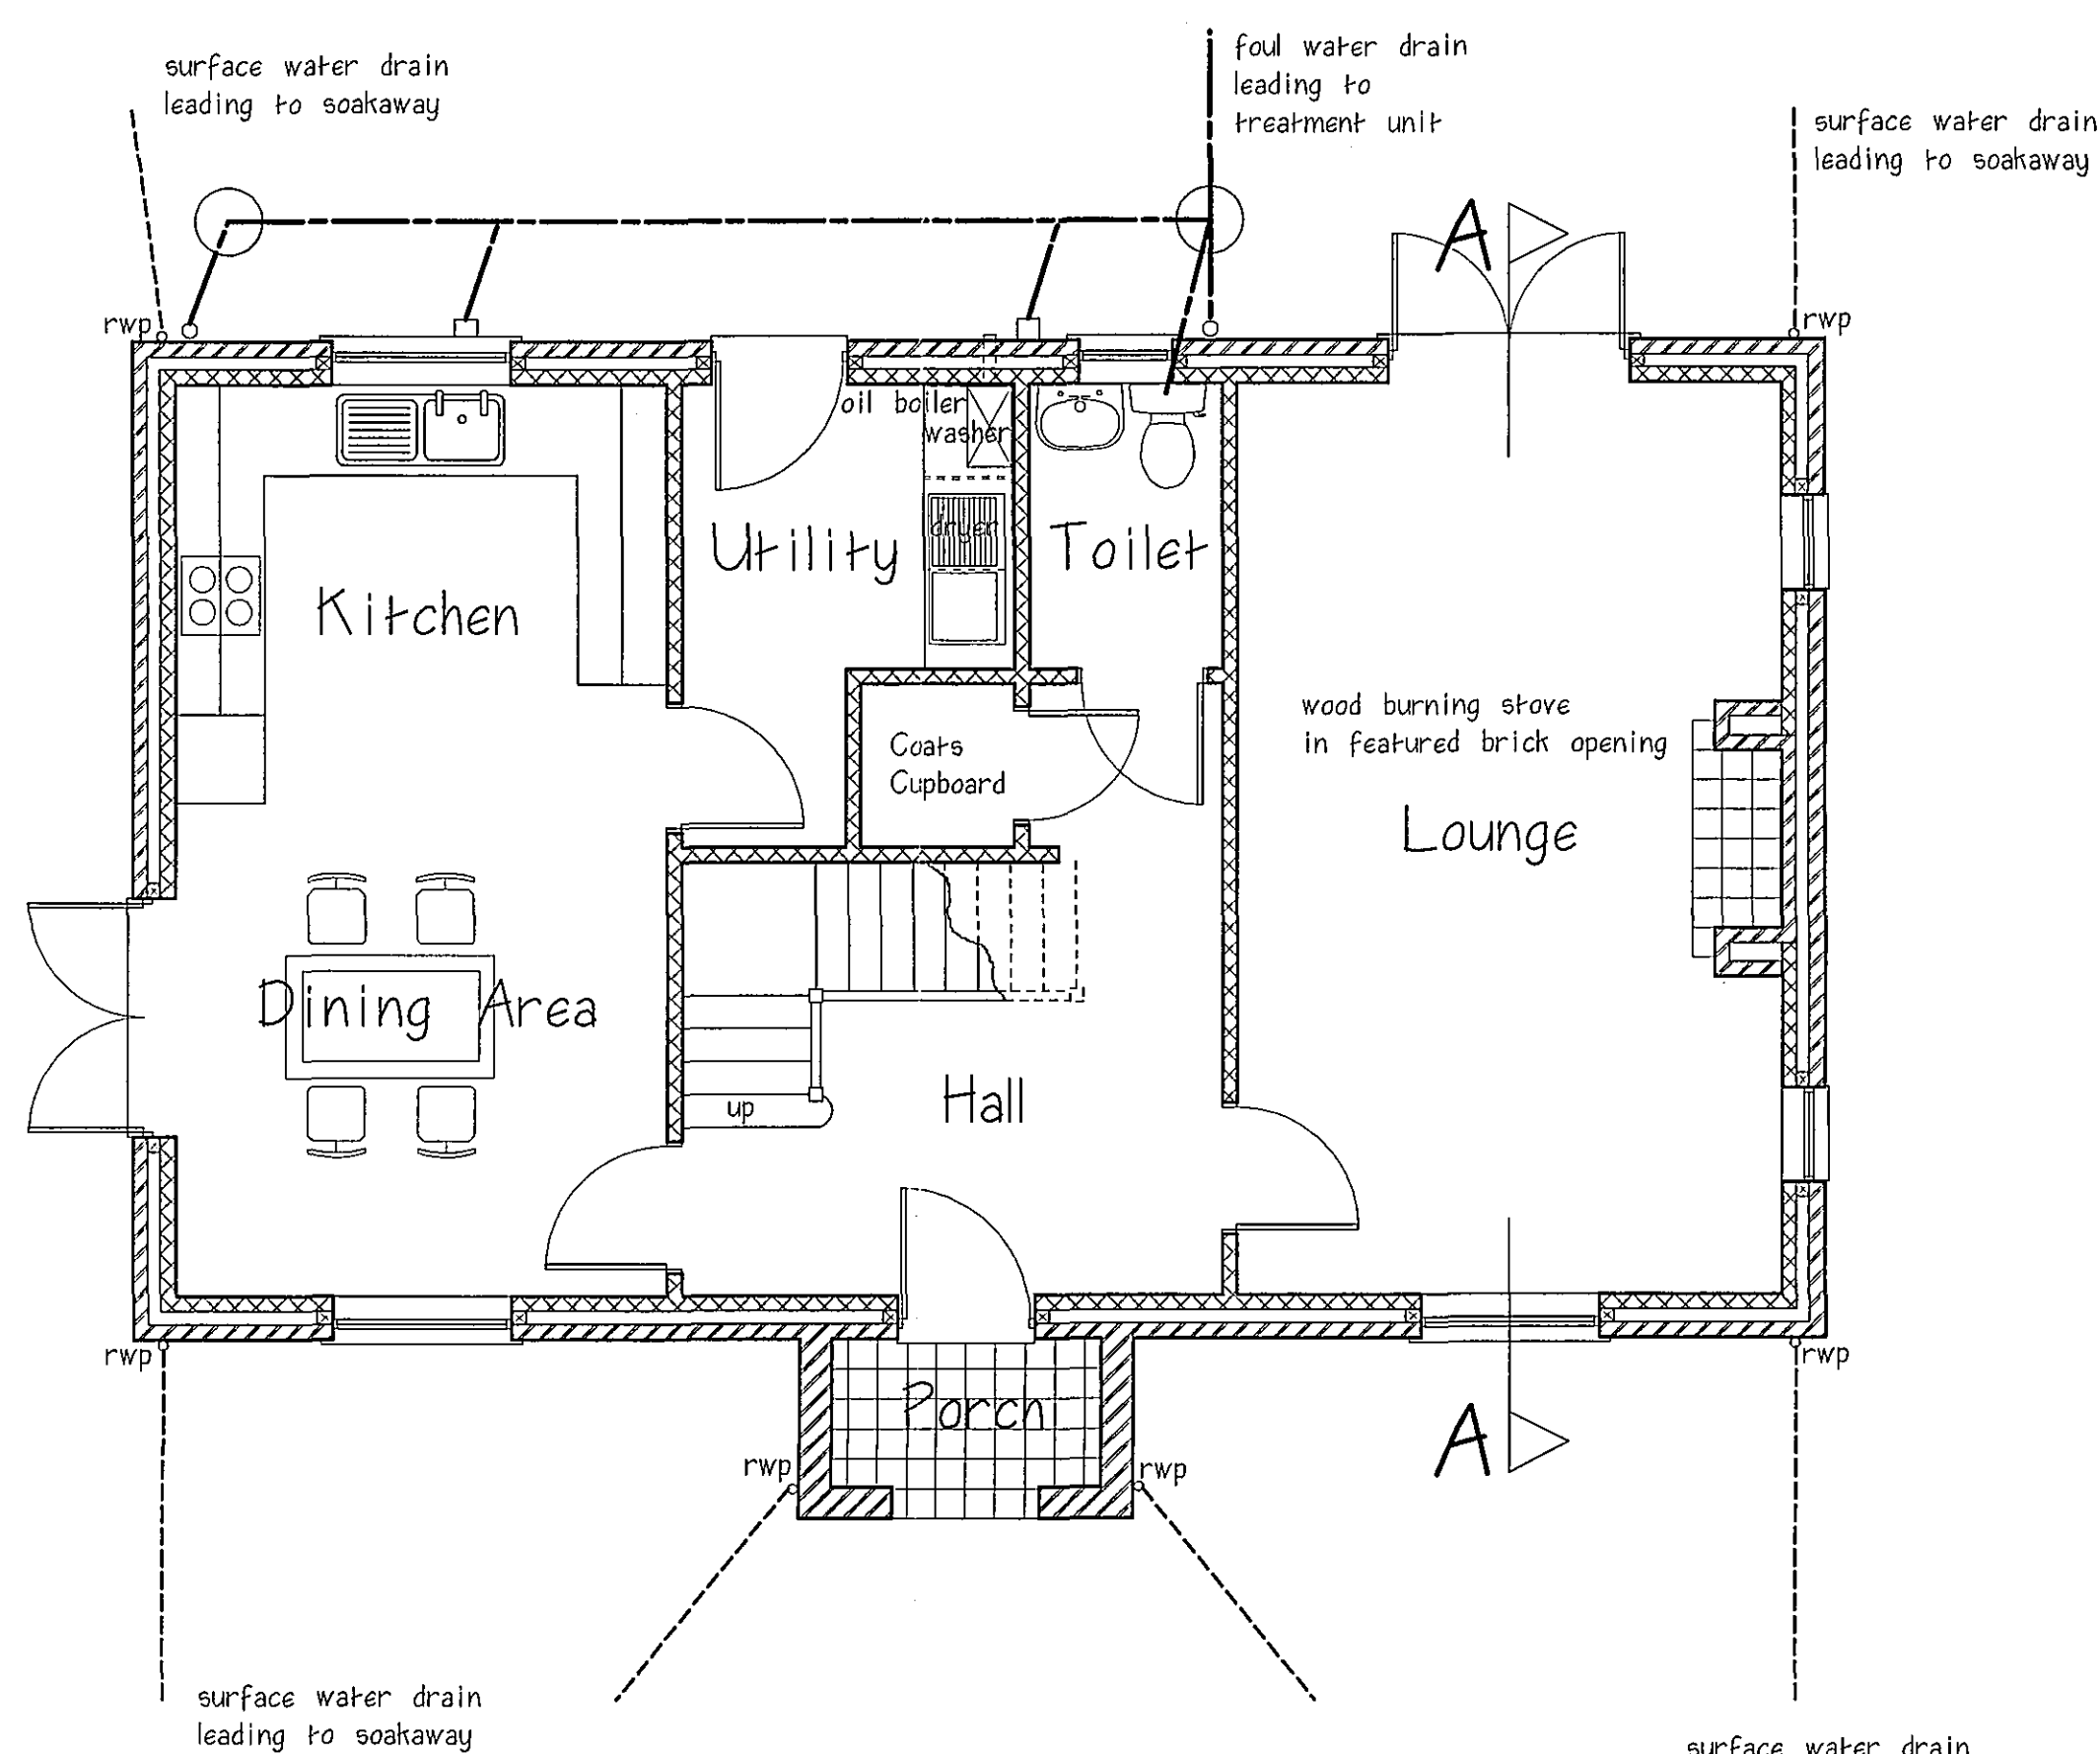

Ground Floor Layout scale 1:50

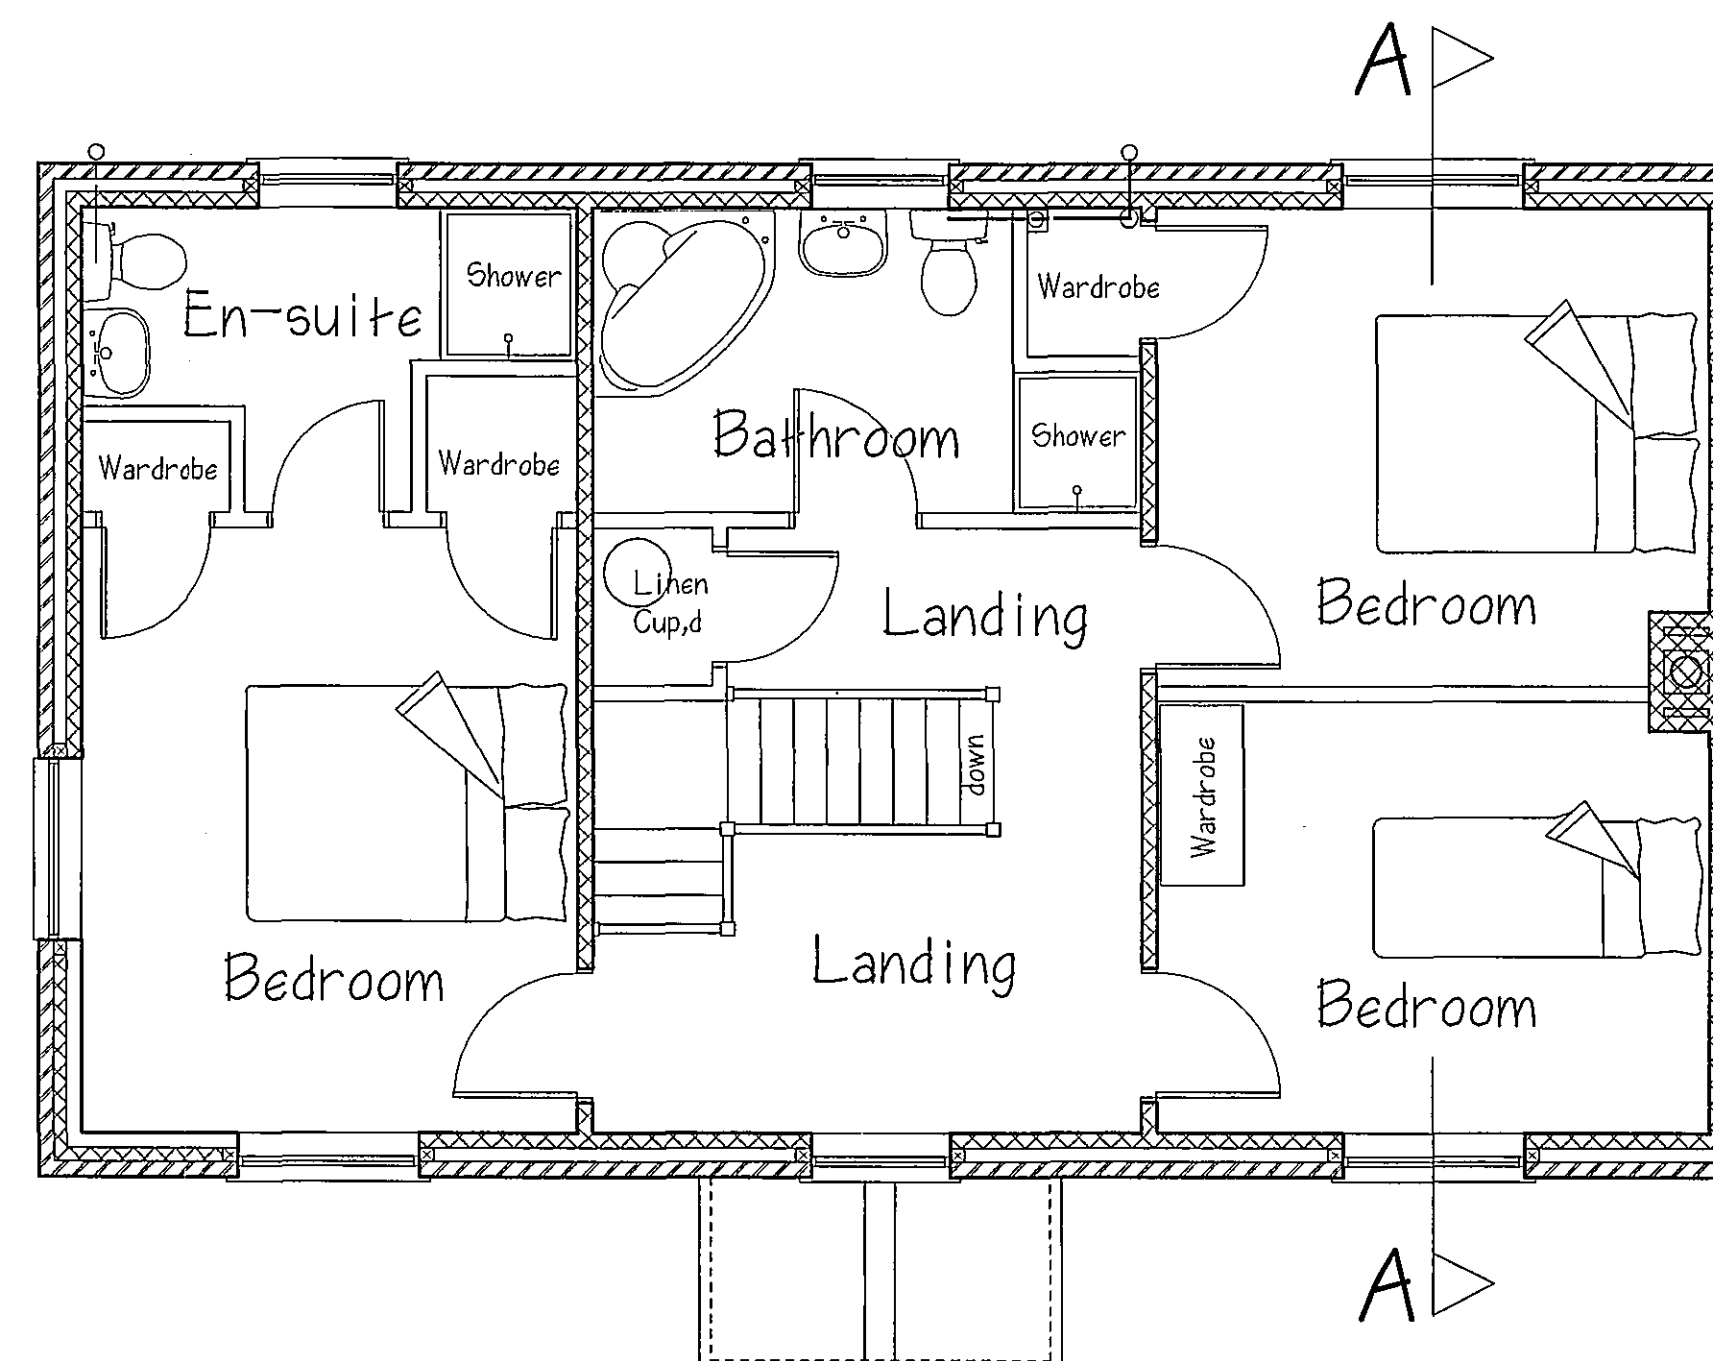

First Floor Layout

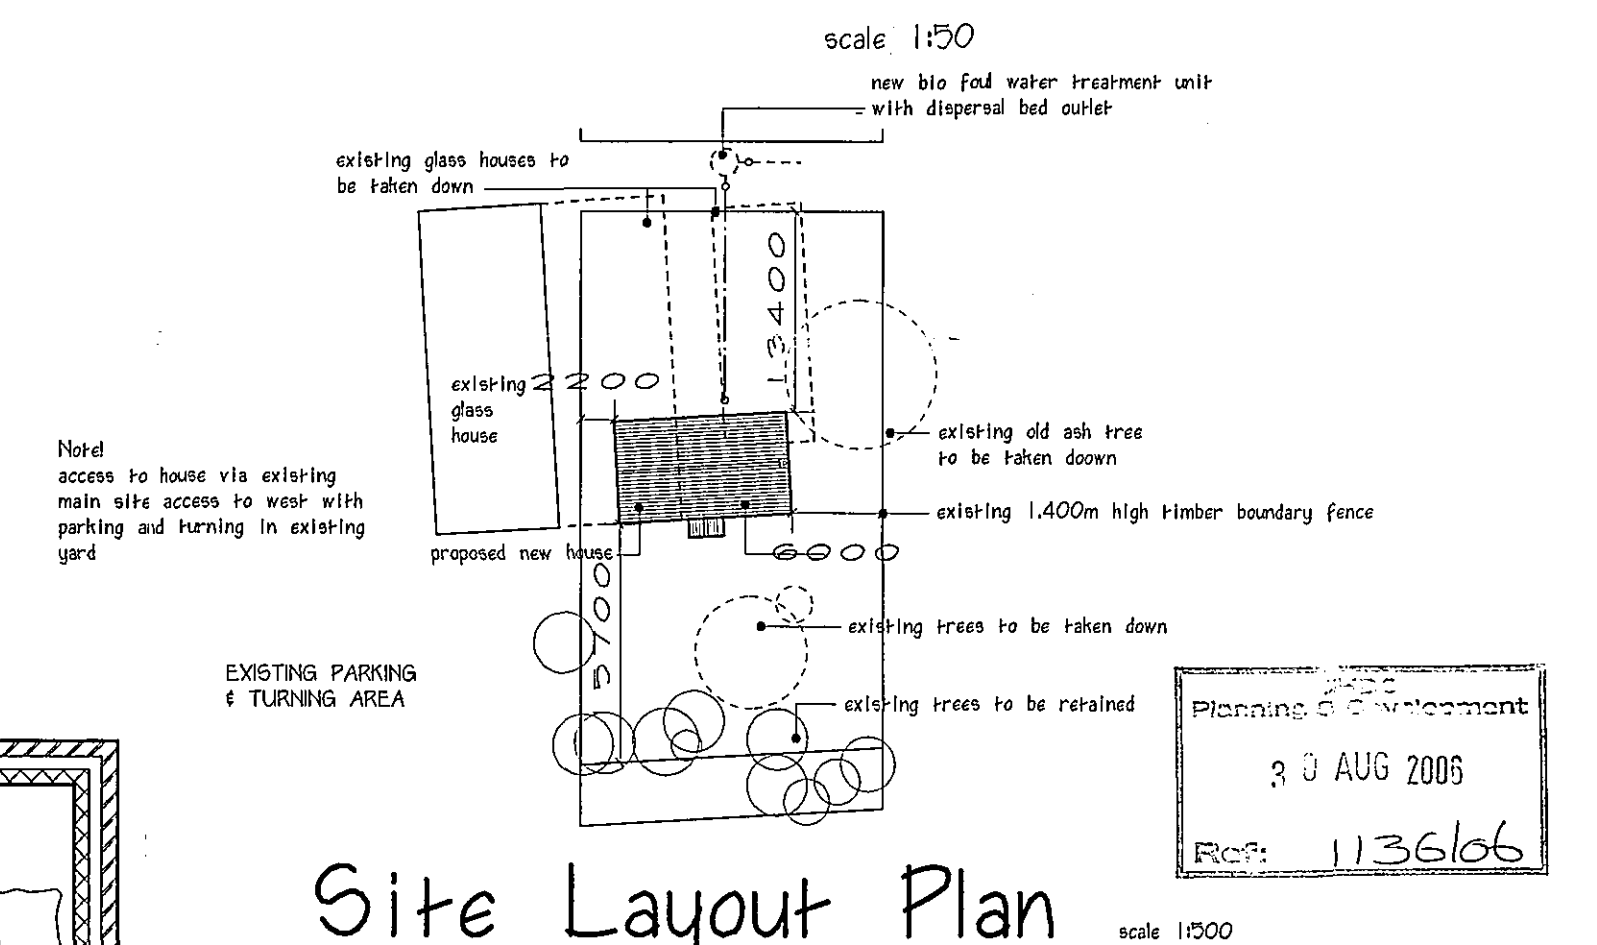

Site Layout Plan scale 1:200


Client
Sholtsgate Nursery Ltd

Project
**Proposed new house at
Sholtsgate Nursery Ltd
Whaplode
Near Spalding
Lincs**

Drawing No
TS.SGH.2006.01

Scale
1:100. 1:50

Date
4.7.2006

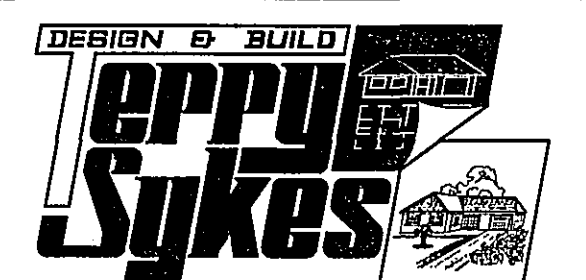

Tel: (01205) 366531 Fax: (01205) 367482

Drawing: T. Sykes MCIQB, FFB