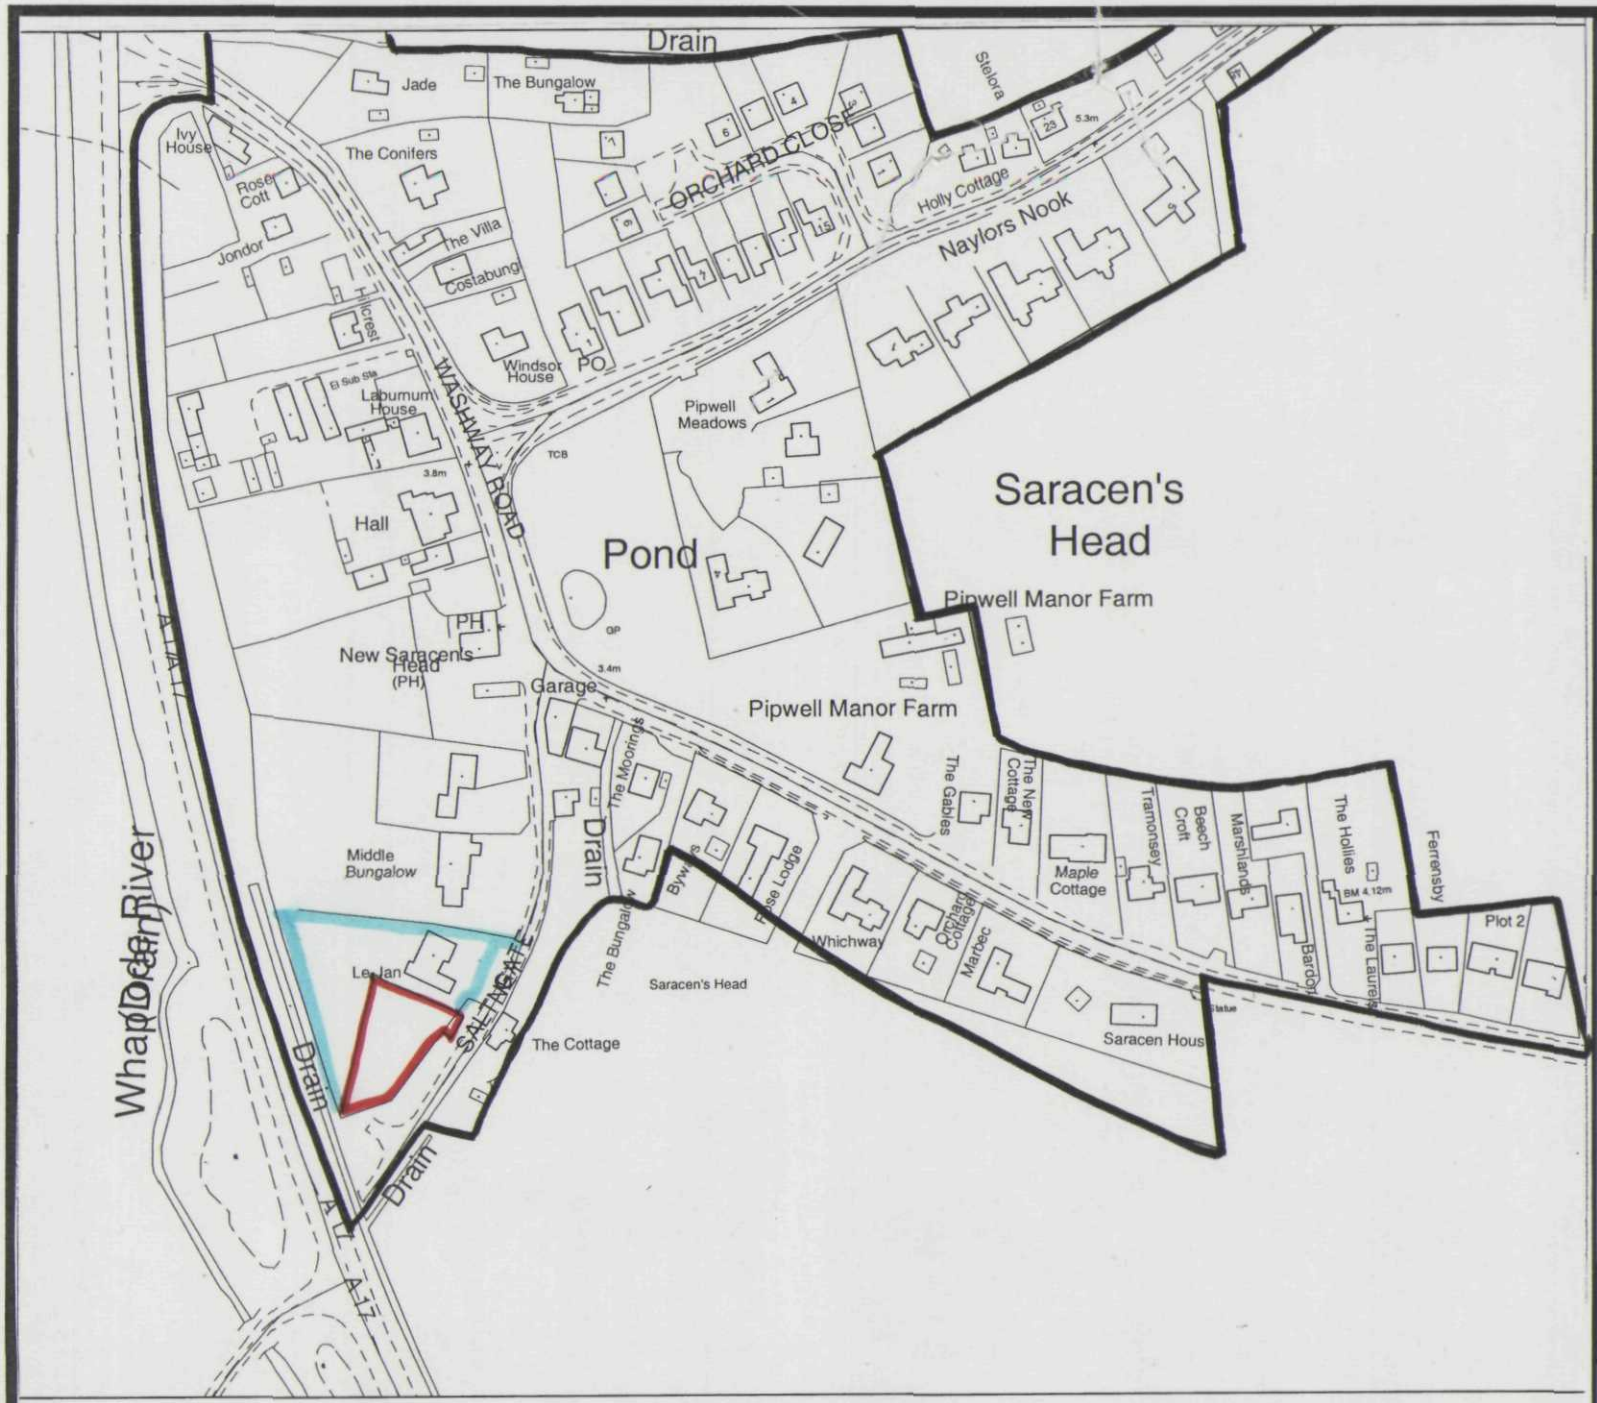


rict Council 100018215 27/02/2004 TF3426NW 1:2500

South Holland District Council

Planning & Development

Appeal by

Ms J C Nicholls

- Appeal Site
- Development Boundary
- Land also in ownership

Steve Williams
Head of Planning & Development
Council Offices,
Priory Road, Spalding, Lincs
PE11 2XE

Scale: 1:2500	Date: Feb 2004
Plan 'A'	North ↑