

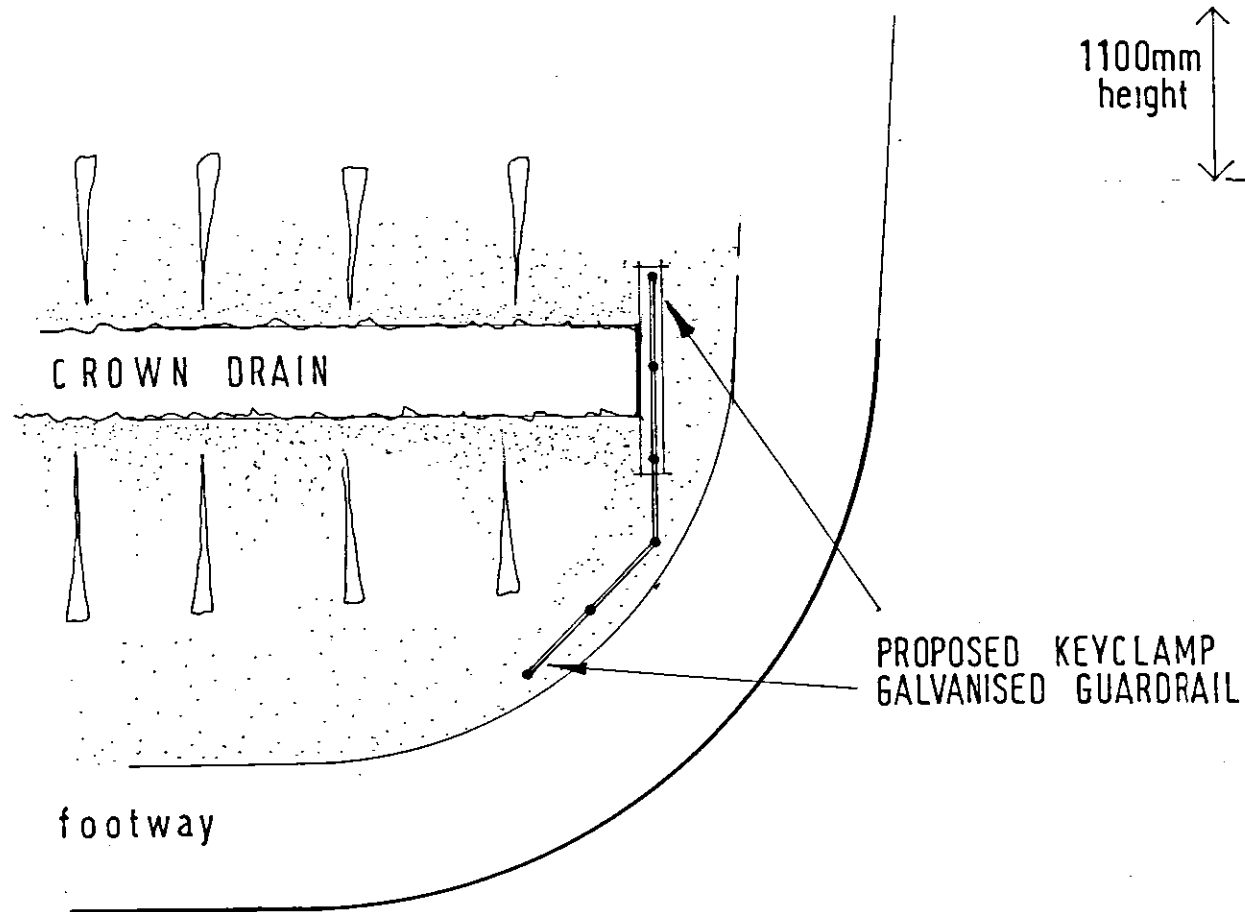
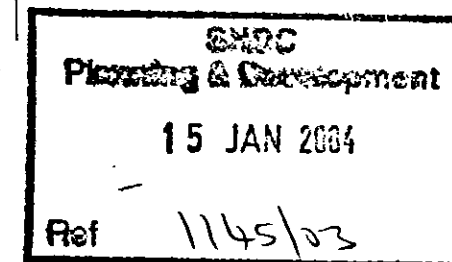
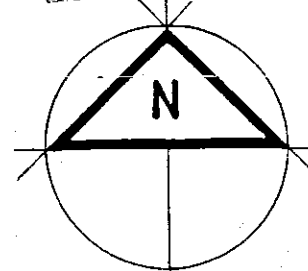
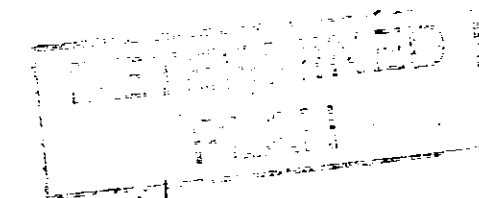


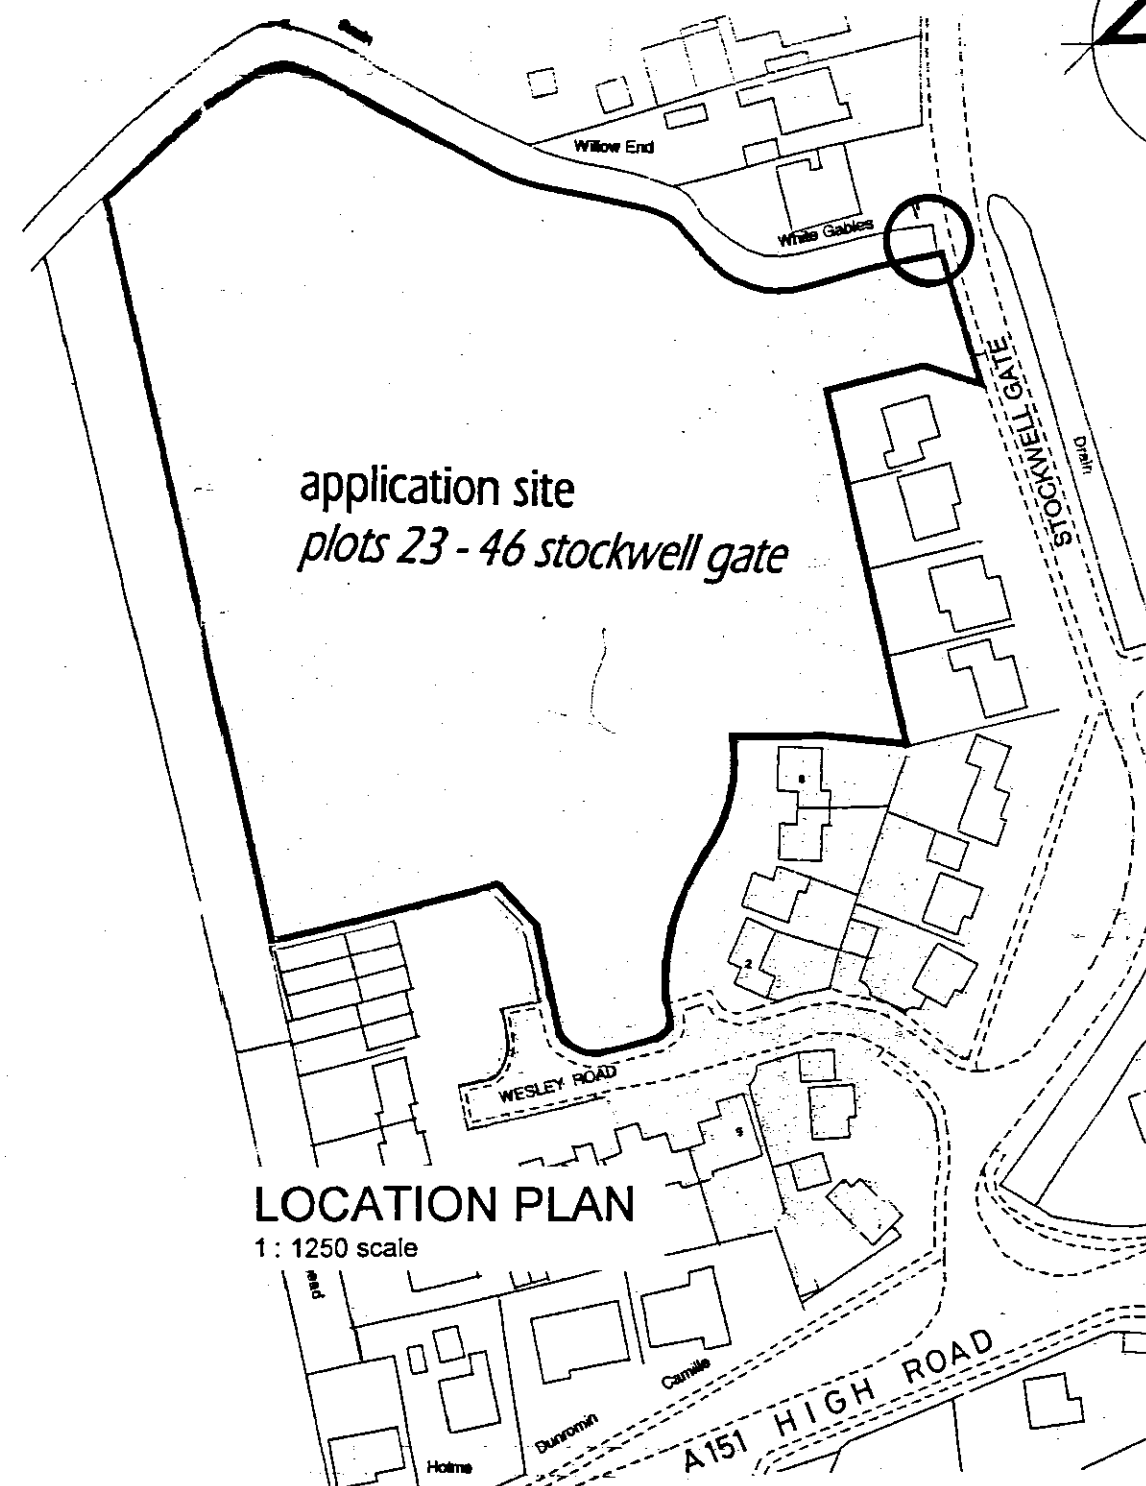

ESTATE ROAD

LAYOUT PLAN

1 : 100 scale

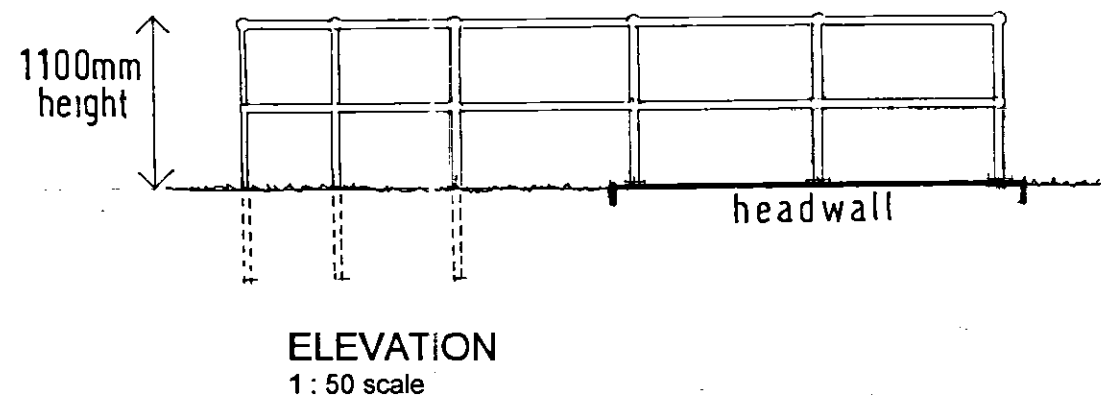

Seagate Hall, The Coach House
Vicarage Lane, Long Sutton
Spalding, Lincs
PE12 9AF

Tel: 01406 366100
Fax: 01406 366115

Website: www.ashwoodhomes.co.uk

RESIDENTIAL DEVELOPMENT
STOCKWELL GATE
WHAPLODE

**PROPOSED GUARDRAIL
ADJACENT CROWN DRAIN**