


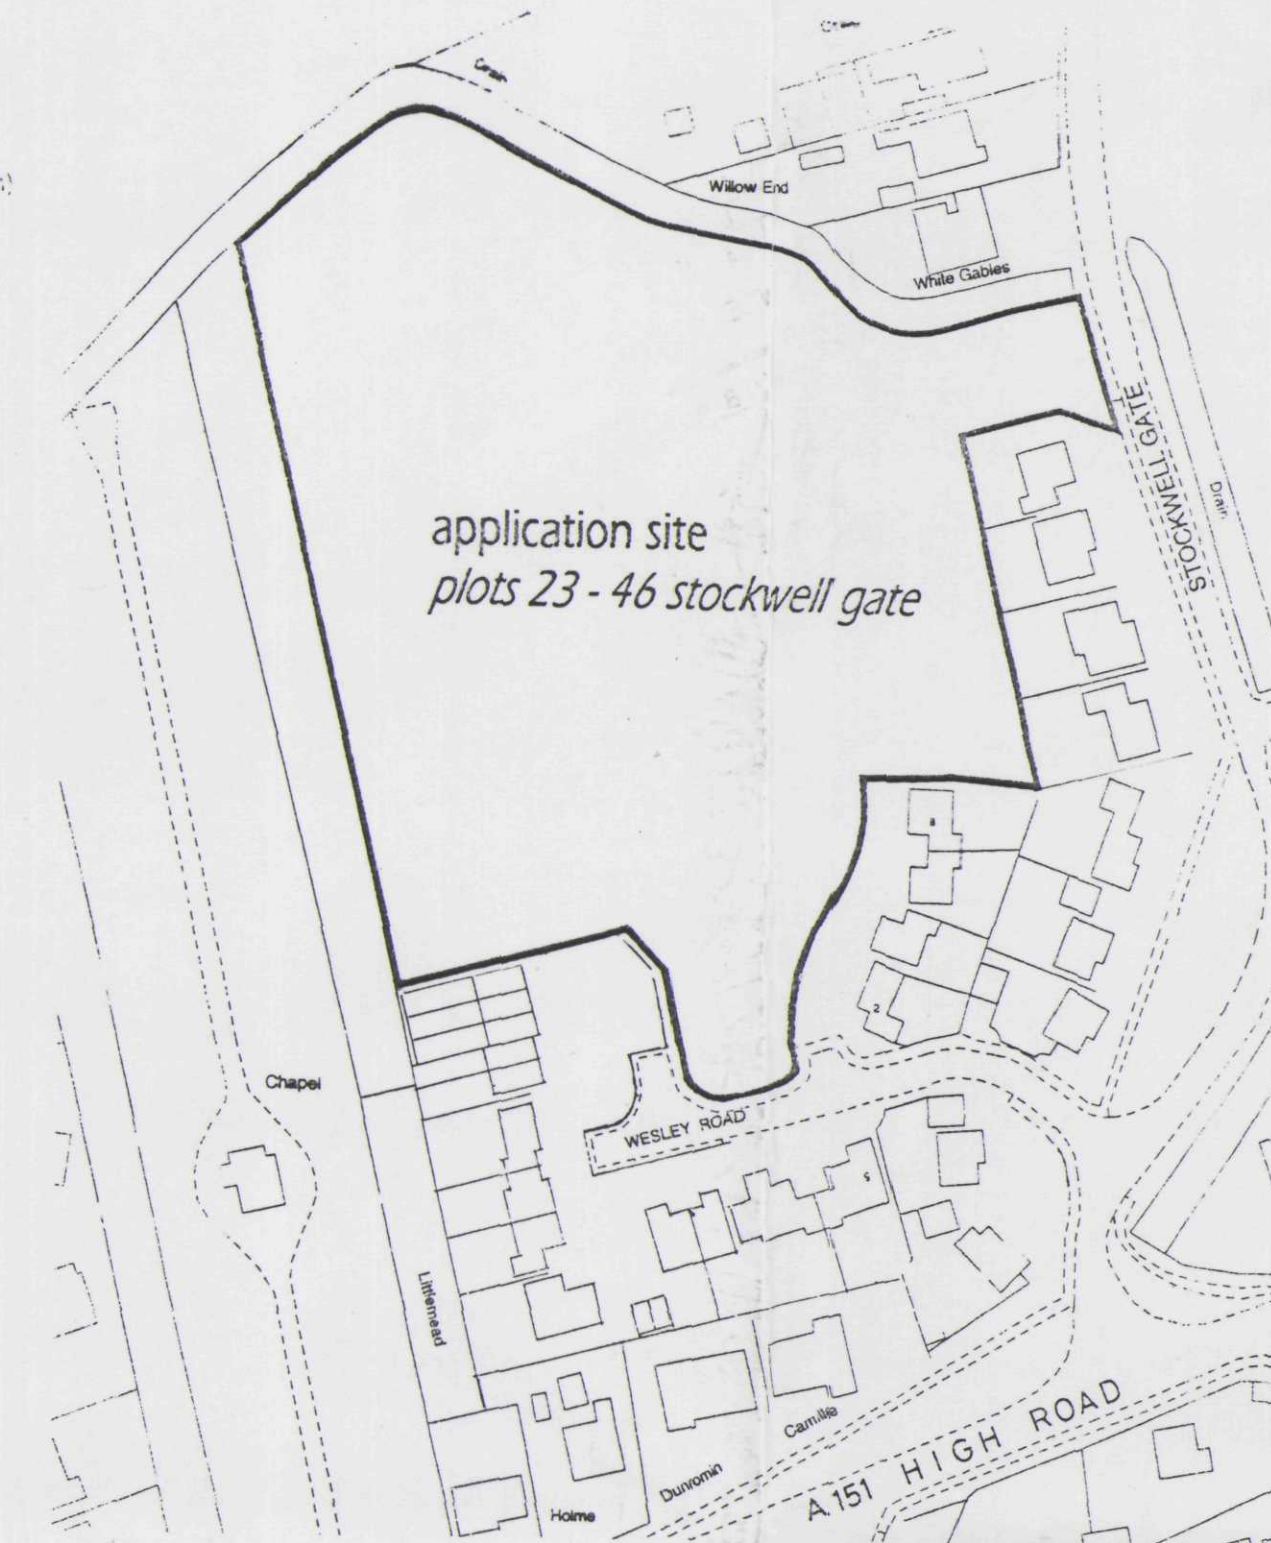


LOCATION PLAN



Seagate Hall, The Coach House
Vicarage Lane, Long Sutton
Spalding, Lincs
PE12 9AF

Tel: 01406 366100
Fax: 01406 366115

*Website: www.ashwoodhomes.co.uk

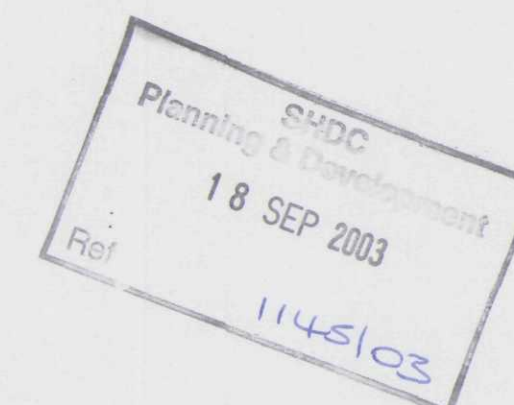

PROPOSED RESIDENTIAL DEVELOPMENT
STOCKWELL GATE, WHAPLODE
PLOTS 23 - 46 (REVISED SCHEME)

FOUL & SURFACE WATER DRAINAGE SCHEME
SITE LAYOUT & LOCATION PLAN

EXTANT PLANNING CONSENT
SHDC REF H23/1184/92
(plots 1 - 22 completed)

scales 1 : 500 / 1 : 1250

drg. no. AH2209/DRAINAGE

STREET LIGHTING