



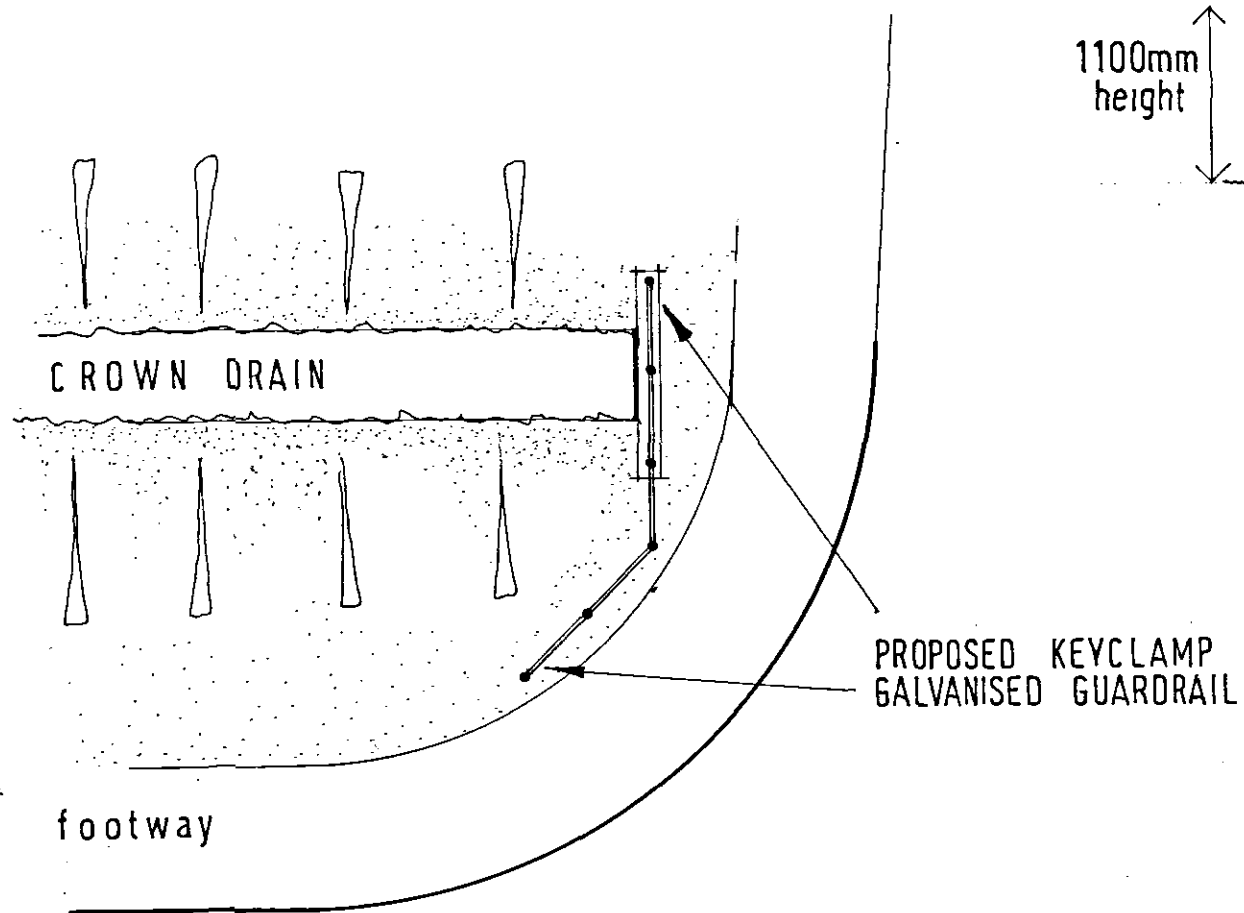

ESTATE ROAD


LAYOUT PLAN

1 : 100 scale

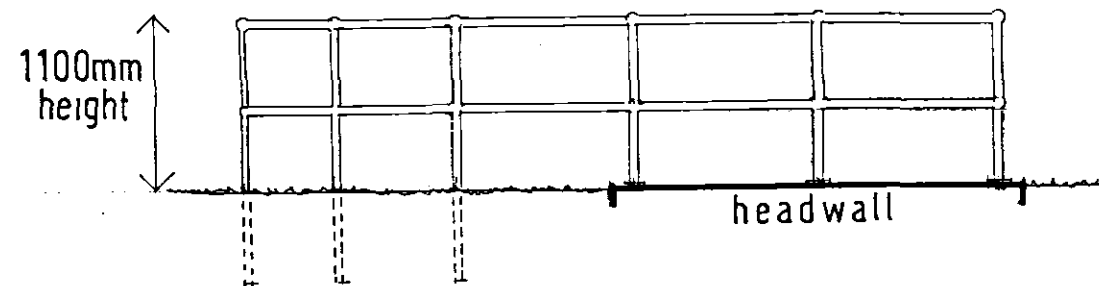


ELEVATION

1 : 50 scale

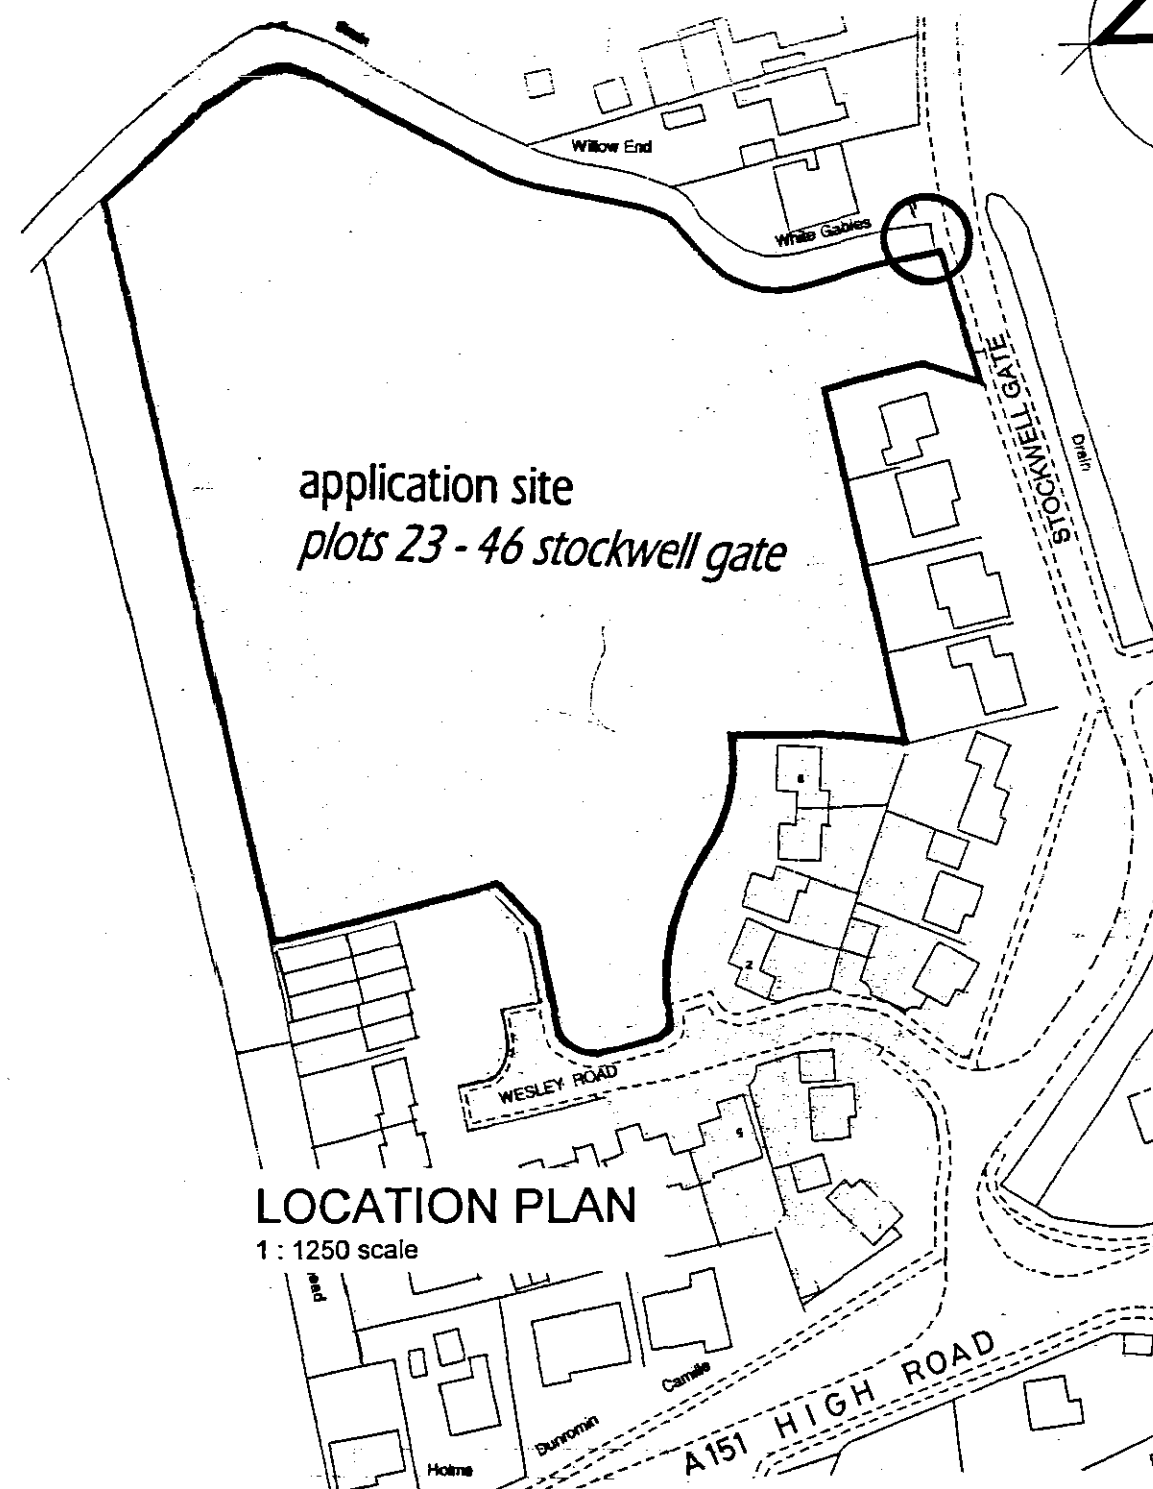

LOCATION PLAN

1 : 1250 scale

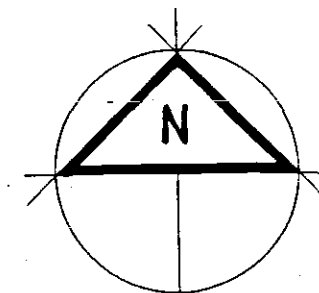

SPDC
Planning & Development

15 JAN 2004

Ref

**ASHWOOD
HOMES**

Seagate Hall, The Coach House
Vicarage Lane, Long Sutton
Spalding, Lincs
PE12 9AF

Tel: 01406 366100

Fax: 01406 366115

Website: www.ashwoodhomes.co.uk

RESIDENTIAL DEVELOPMENT
STOCKWELL GATE
WHAPLODE

**PROPOSED GUARDRAIL
ADJACENT CROWN DRAIN**