


SITE LAYOUT 1:500 scale

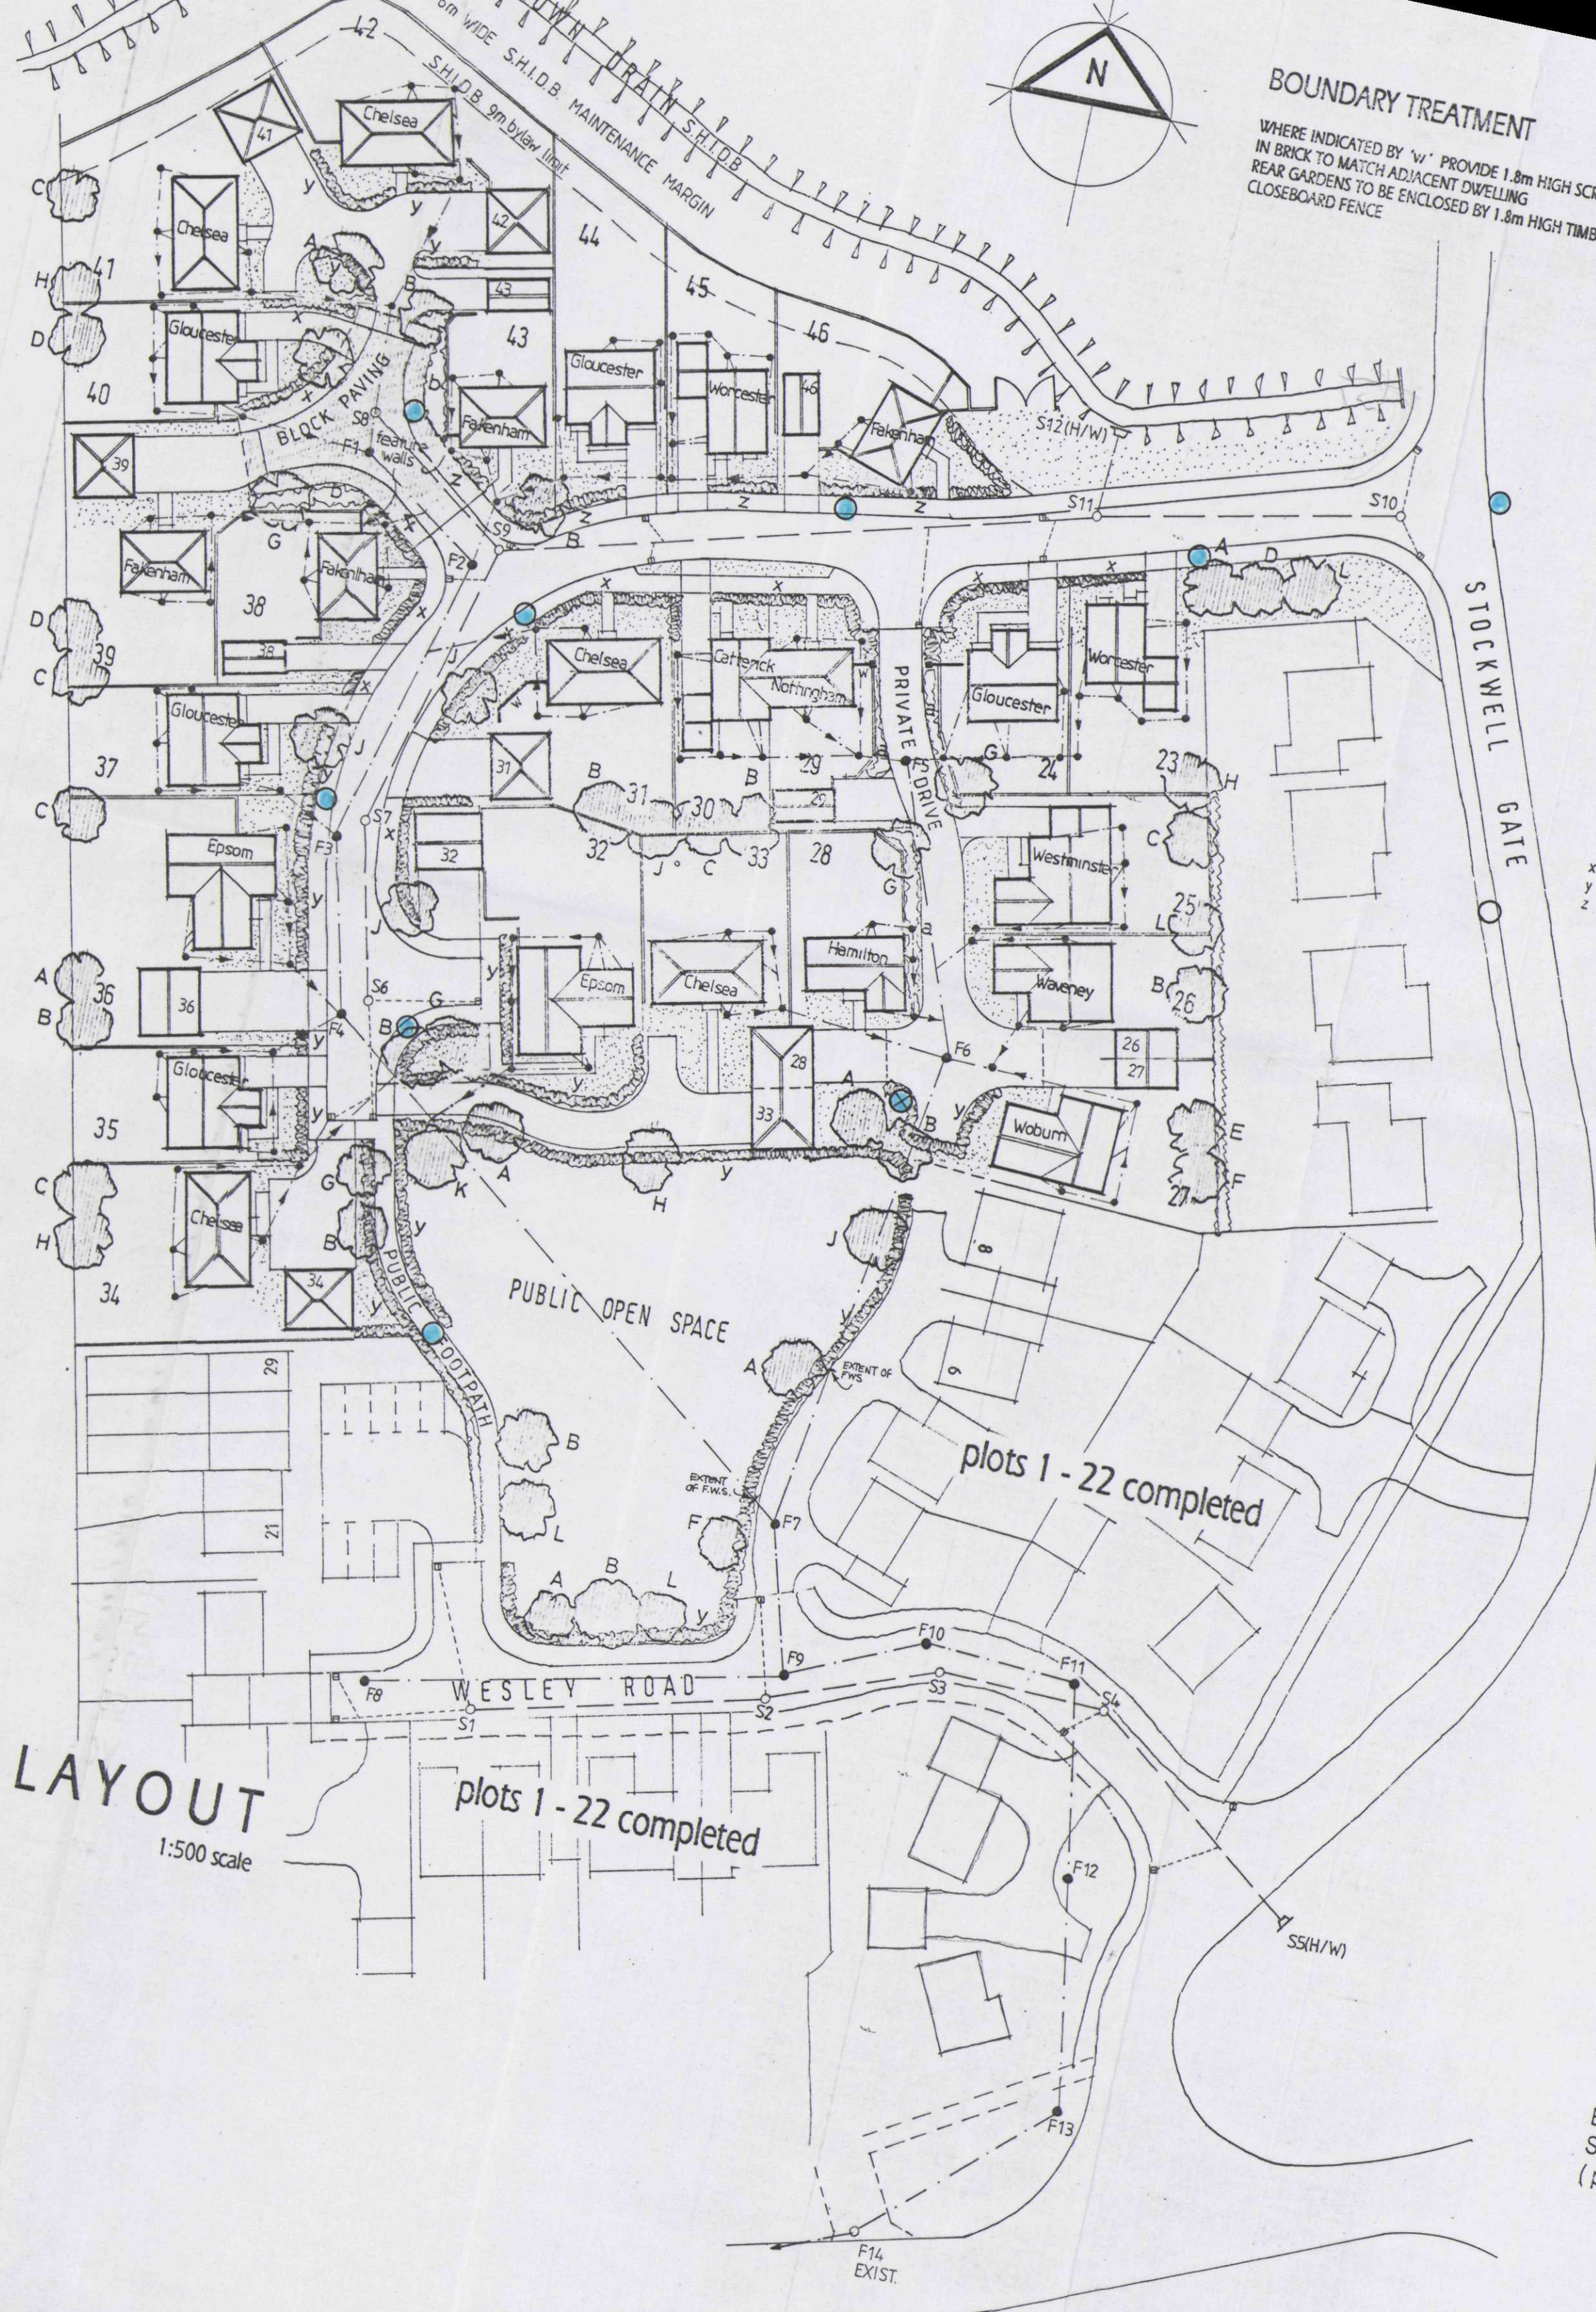

BOUNDARY TREATMENT
WHERE INDICATED BY 'W' PROVIDE 1.8m HIGH SCREEN WALL
IN BRICK TO MATCH ADJACENT DWELLING
REAR GARDENS TO BE ENCLOSED BY 1.8m HIGH TIMBER
CLOSEBOARD FENCE


PROPOSED LANDSCAPING

- TREES.** (All heavy standard size 3.4-4.25' high)
- Acer Platanoides (Norway Maple)
 - Betula Pendula (Silver Birch)
 - Carpinus betula fastigiata (Hornbeam)
 - Crataegus x prunifolia (Hawthorn)
 - Fagus Sylvatica (Beech)
 - Fraxinus Excelsior (Ash)
 - Malus 'John Downie' (Crab Apple)
 - Prunus avium 'Piana' (Wild Cherry)
 - Prunus sargentii (Sargent Cherry)
 - Quercus Robur (English Oak)
 - Tilia cordata (Small-leaved Lime)

- SHRUBS AND CLIMBERS**
- Berberis thunbergii atropurpurea
 - Cotoneaster horizontalis
 - Cotoneaster x watereri
 - Crataegus monogyna and Corylus avellana
 - Deanthus deltoideus
 - Hedera helix
 - Hypericum calycinum
 - Juniperus horizontalis
 - Lavendula 'Hidcote'
 - Lonicera spp.
 - Chaenomeles japonica
 - Potentilla 'Longacre'
 - Rosa 'Nozomi'
 - Spiraea beladua 'Goldflame'

- HEDGES**
- Fagus sylvatica
 - Ilex aquifolium
 - Prunus laurocerasus

LOCATION PLAN

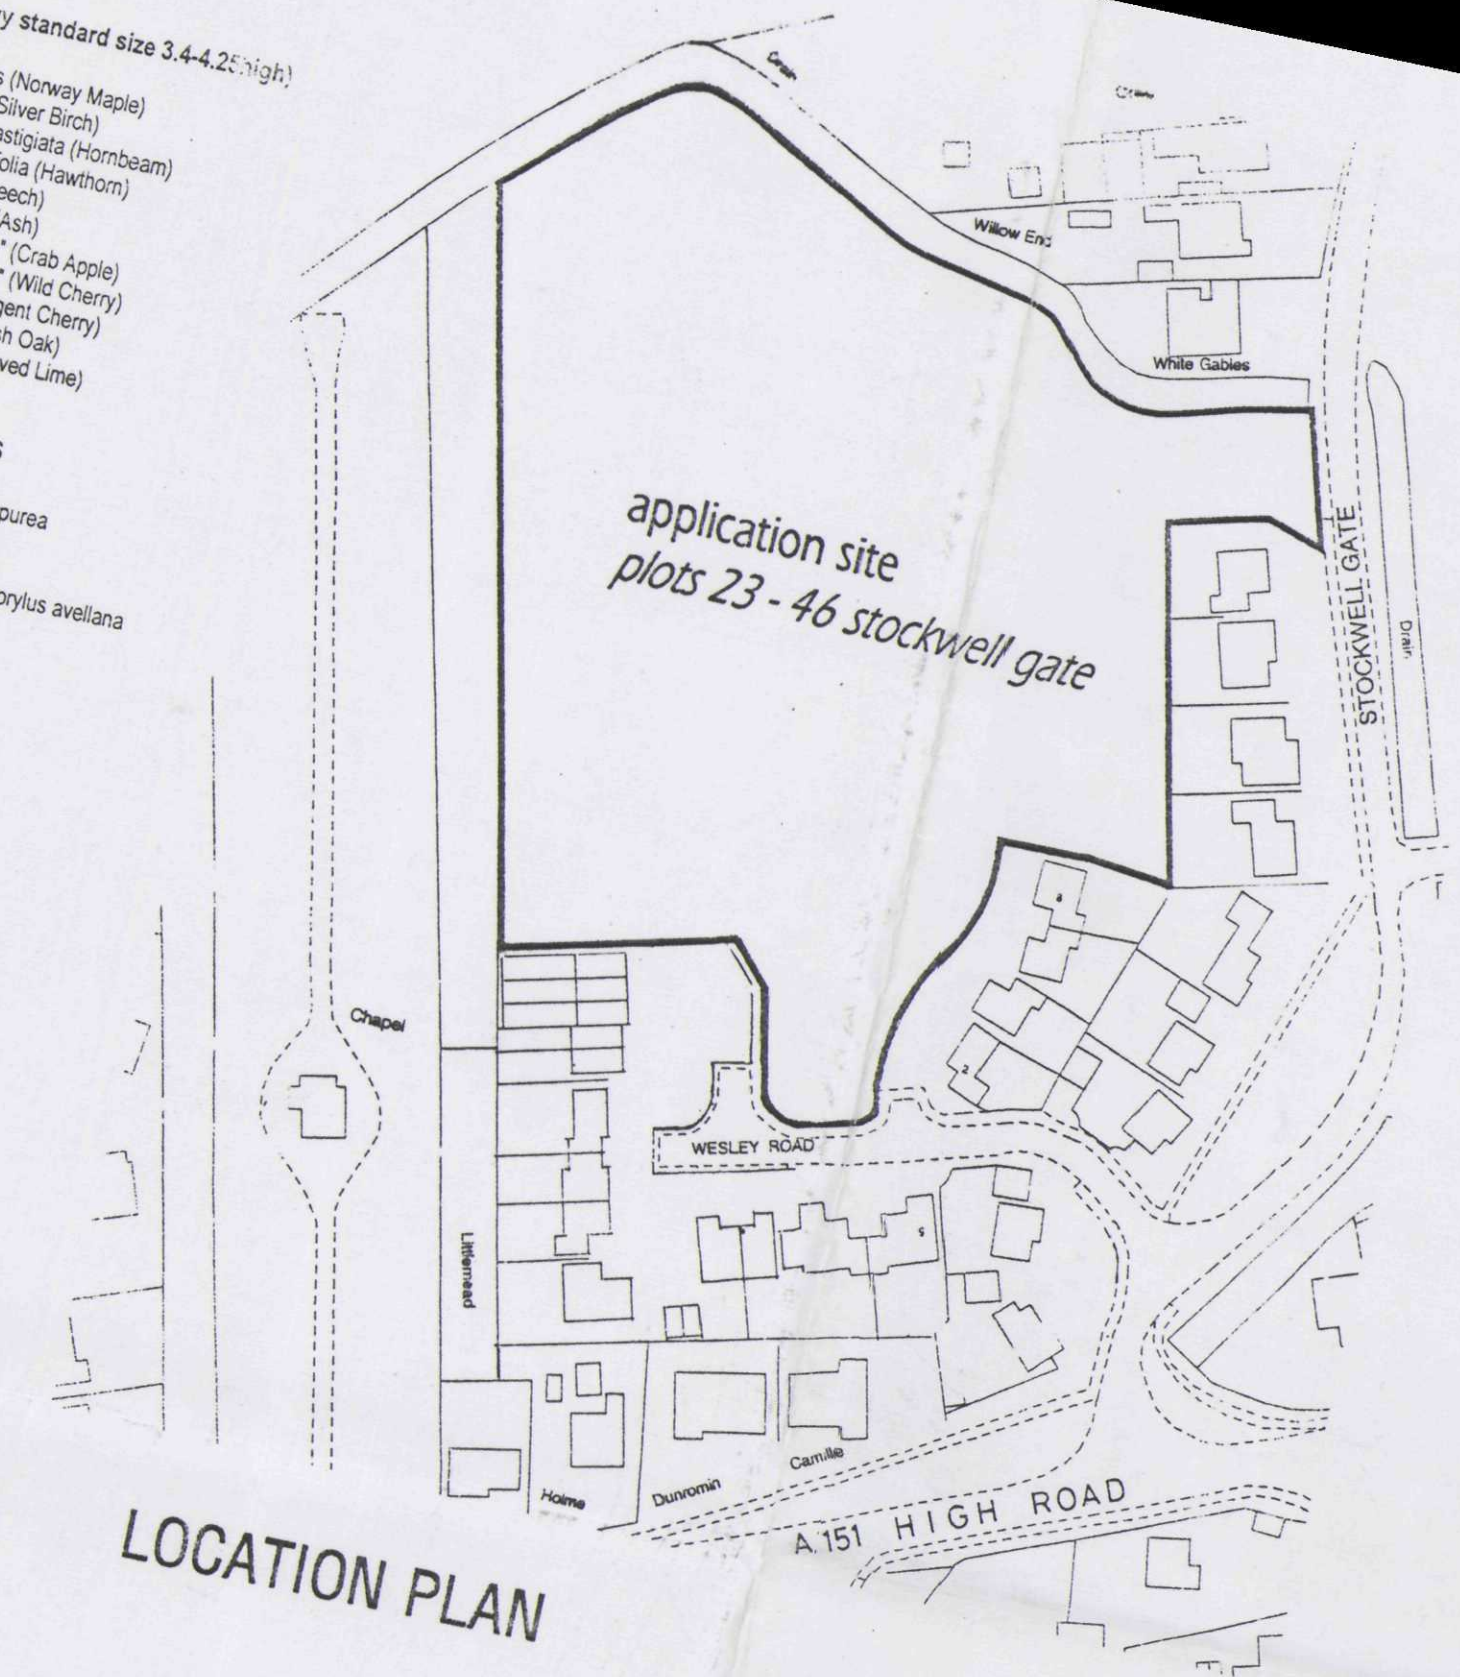

STREET LIGHTING

- Public street lighting as approved by L.C.C.
- Additional street light To private drive (front of plot 28)

- F. street lighting indicated on plan 09/03 L.R.
- E. PLOT 26 DRAINAGE REVISED. 09/03
- D. SECTION F11 TO F14 CORRECTED. 04/03.
- C. REVISED ACCESS GATE POSITION TO SHDB. 05/03
- B. Foul DRAINAGE OF WORCESTER RE-DIRECTED 05/03
- REV. A. PLOTS 23/24 - DWELLINGS MOVED WEST 03/03.

EXTANT PLANNING CONSENT
SHDC REF H23/1184/92
(plots 1-22 completed)

PROPOSED RESIDENTIAL DEVELOPMENT STOCKWELL GATE, WHAPLODE PLOTS 23 - 46 (REVISED SCHEME) FOUL & SURFACE WATER DRAINAGE SCHEME SITE LAYOUT & LOCATION PLAN

scales 1:500 / 1:1250

drg. no. AH2209/DRAINAGE
+
STREET LIGHTING



Seagate Hall, The Coach House
Vicarage Lane, Long Sutton
Spalding, Lincs
PE12 9AF
Tel: 01406 366100
Fax: 01406 366115
Website: www.ashwoodhomes.co.uk

SHDC
Planning & Development
18 SEP 2003
Ref 1145103