
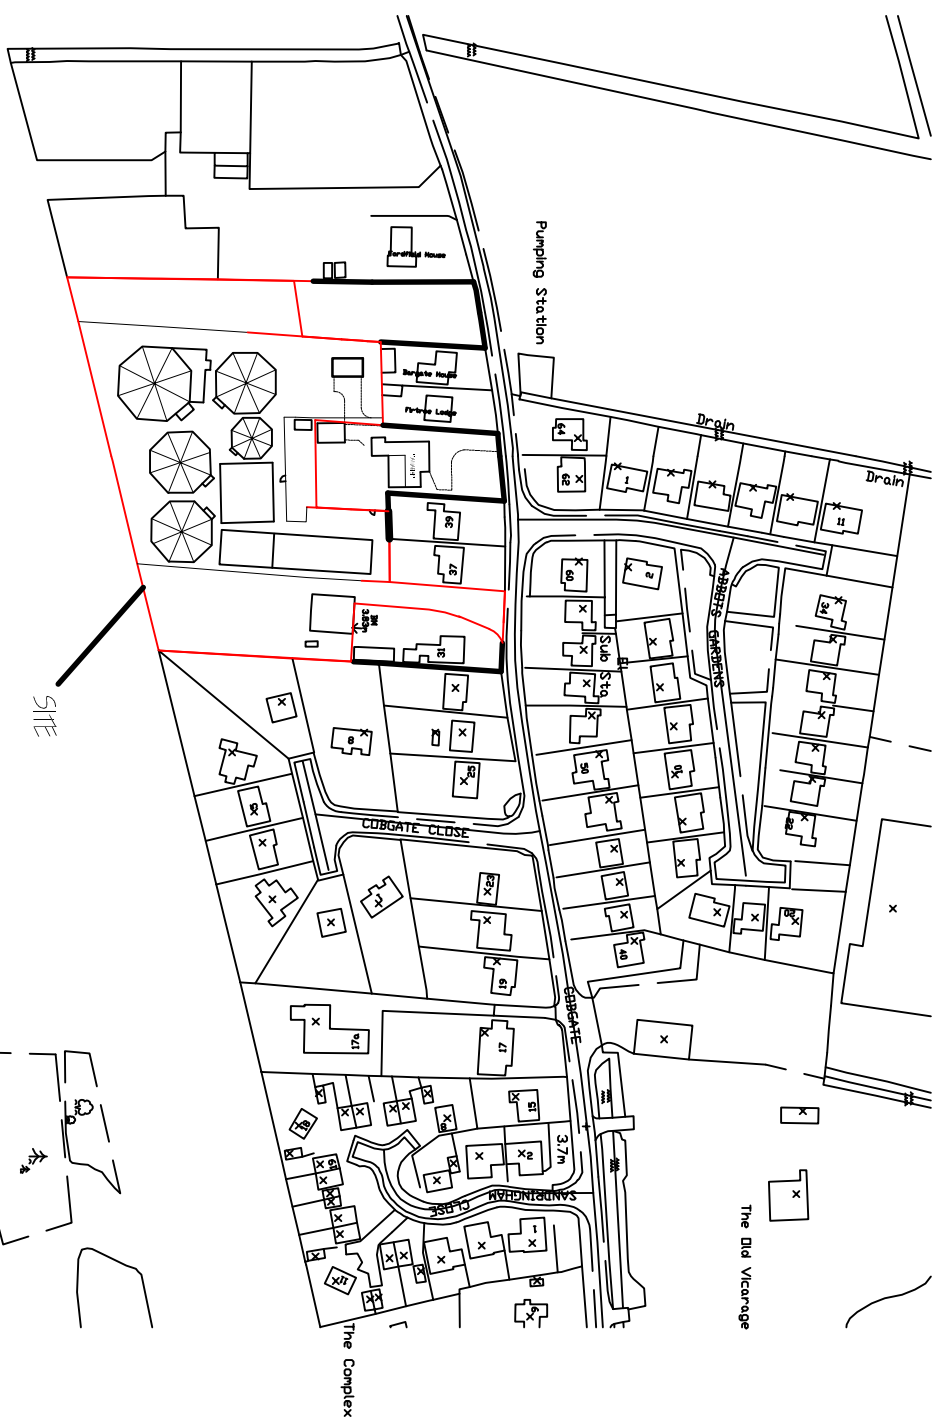
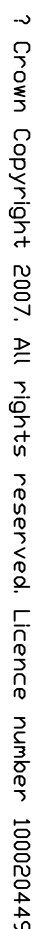


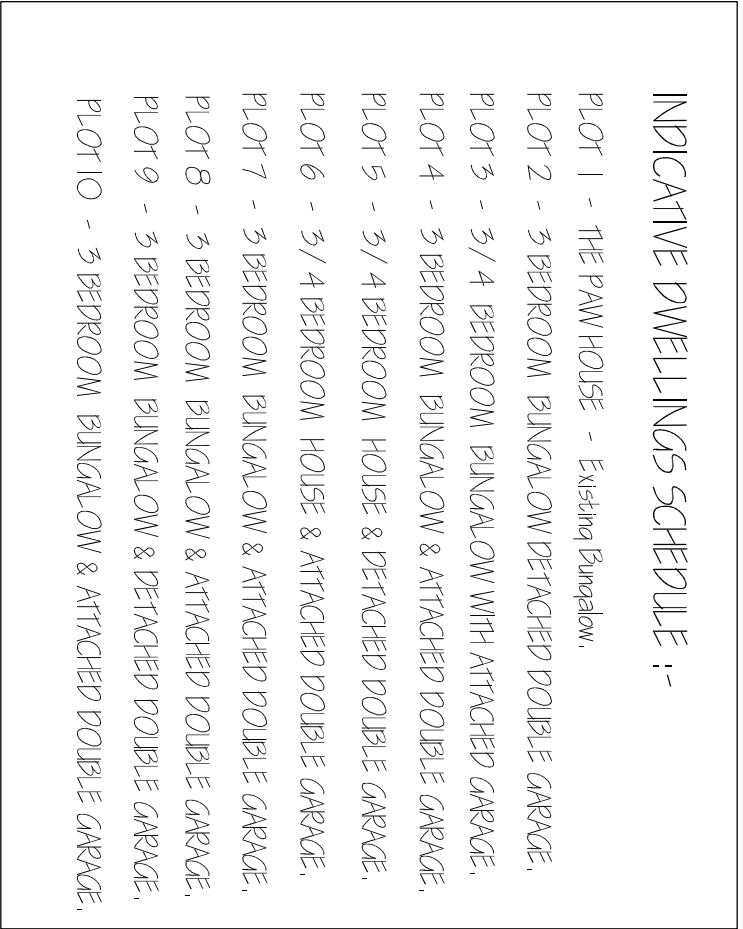

NOTE :-
ACCESS TO CORONATE & VISIBILITY CRITERIA TO BE ADDED.
FOLLOWING DID NOT TOPNOGRAPHICAL SURVEY WITH
LCC HIGHWAYS DEPARTMENT.

AS INDICATED[illegible]