


VISUAL SCALE 1:50 @ a3

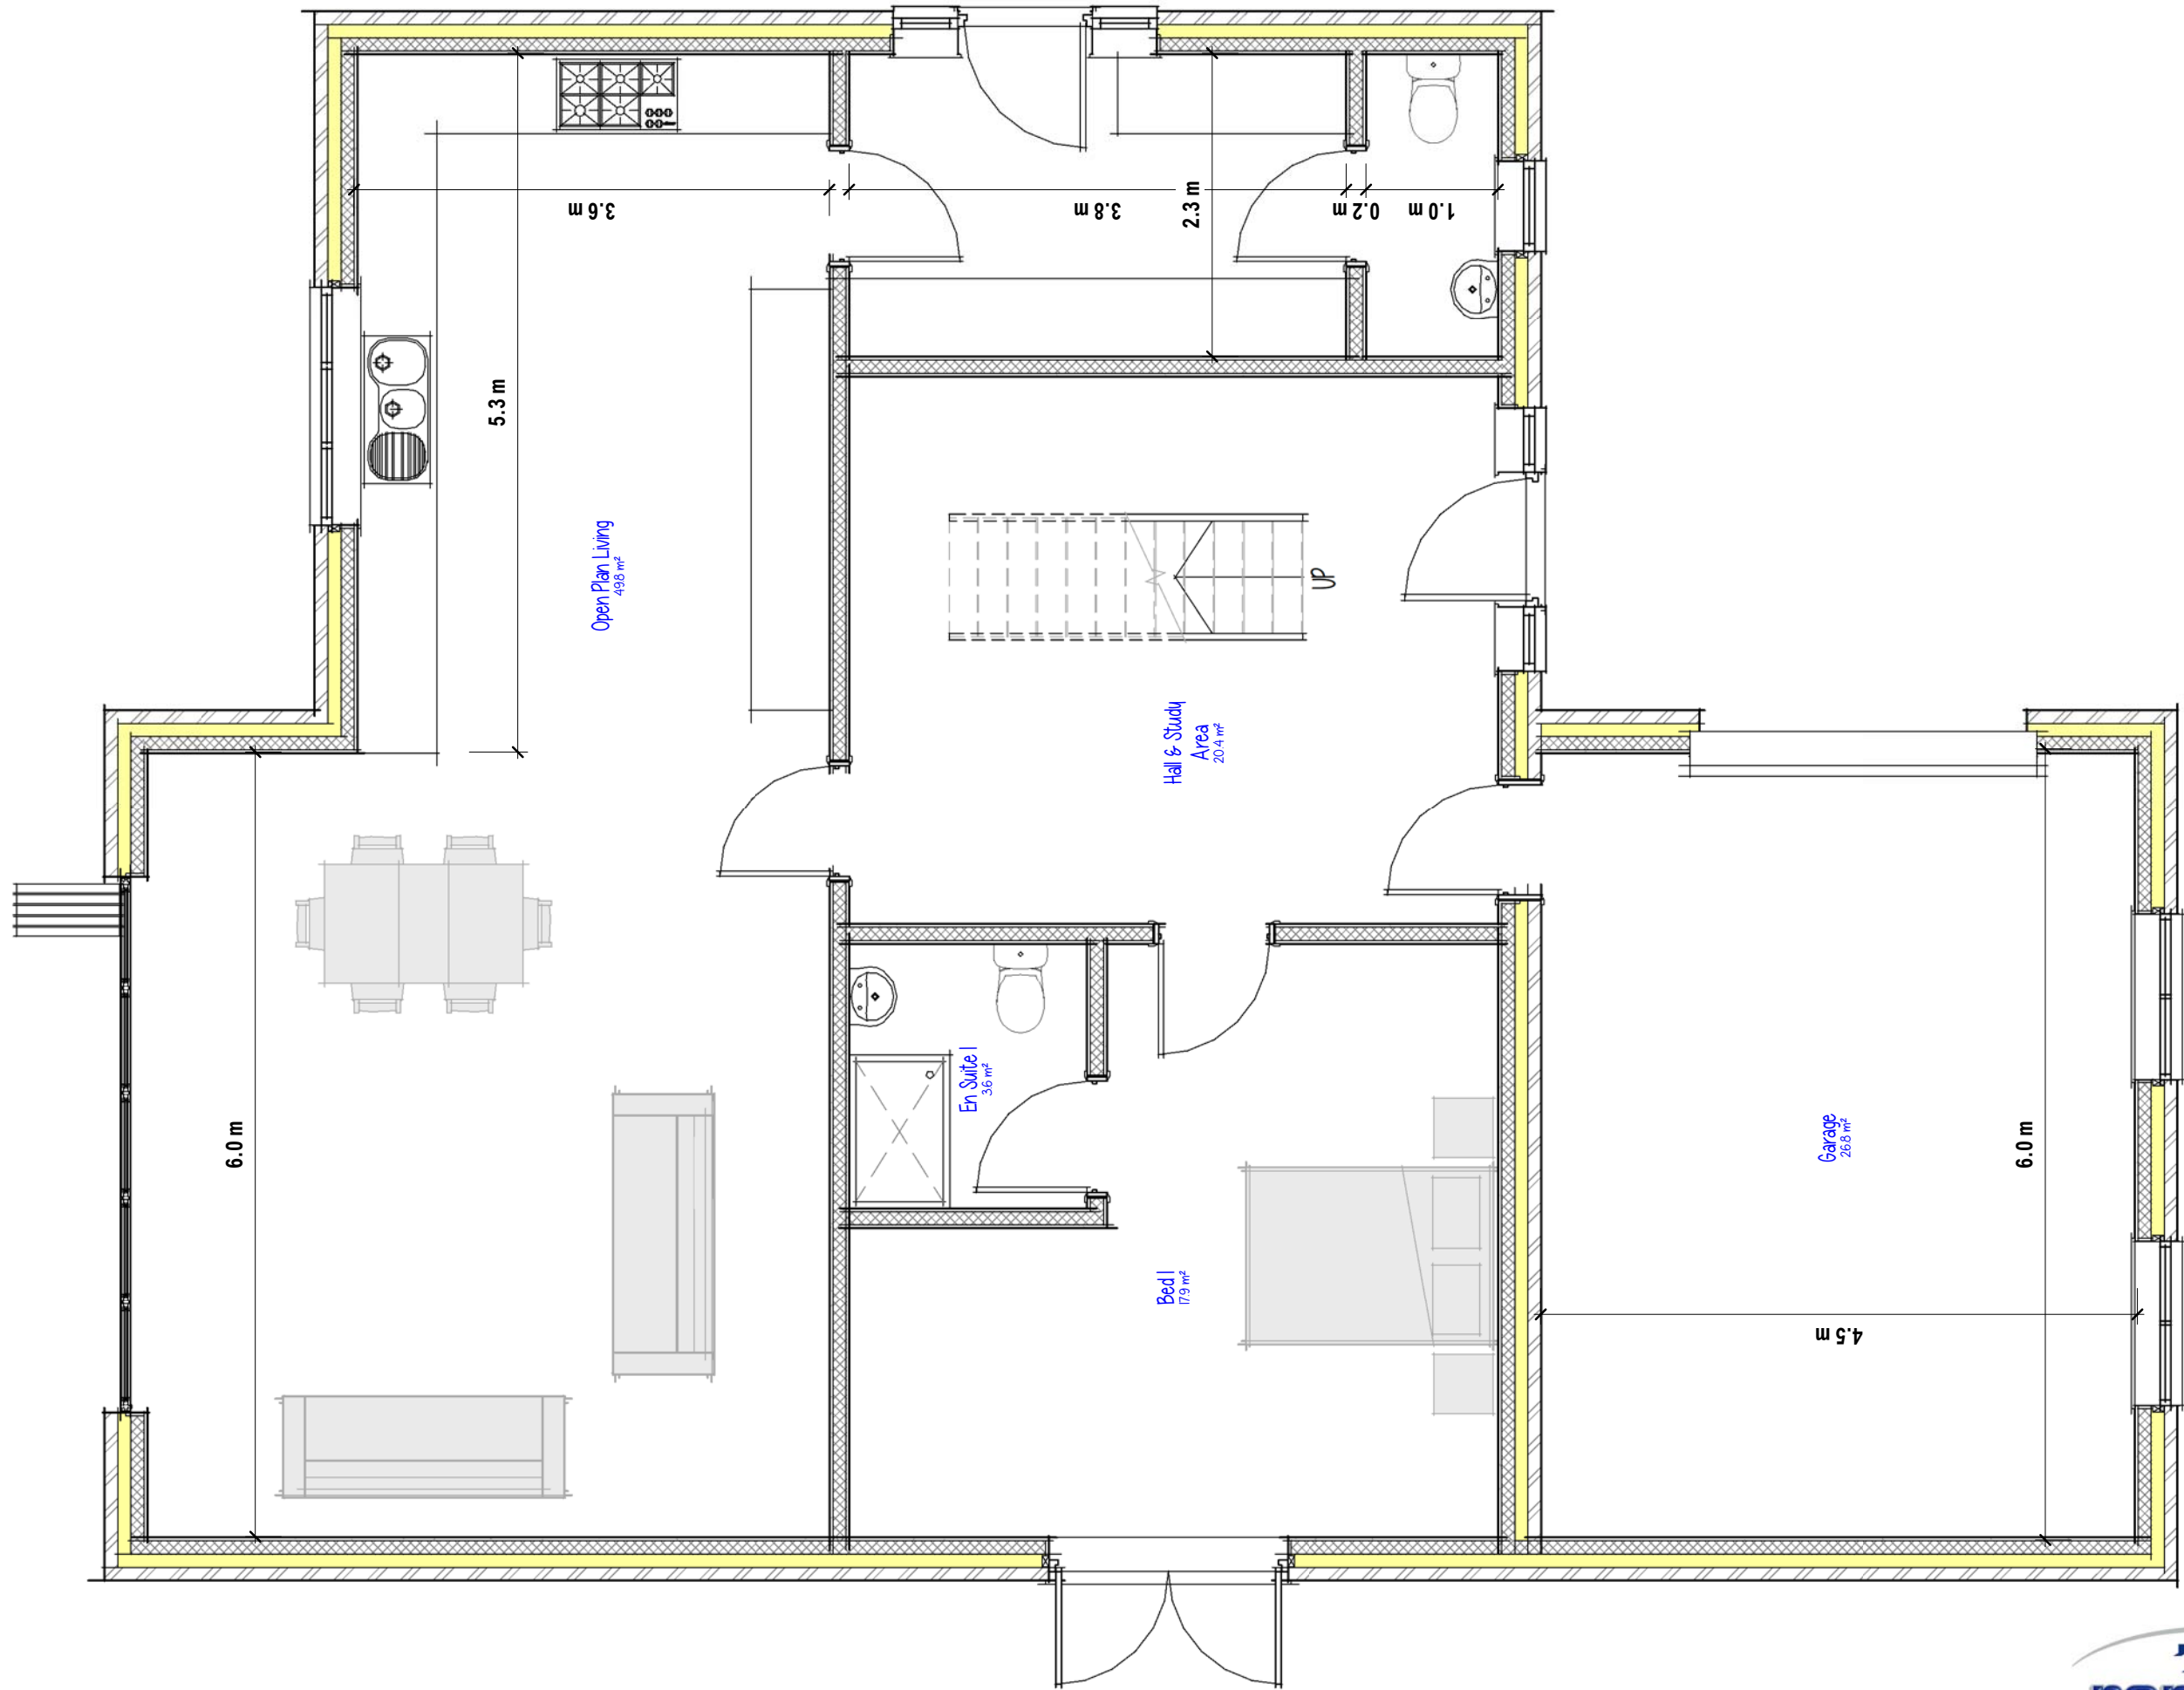

Proposed G.F Layout

Drg No 3090 - 301 rev B

