


VISUAL SCALE 1:50 @ a3

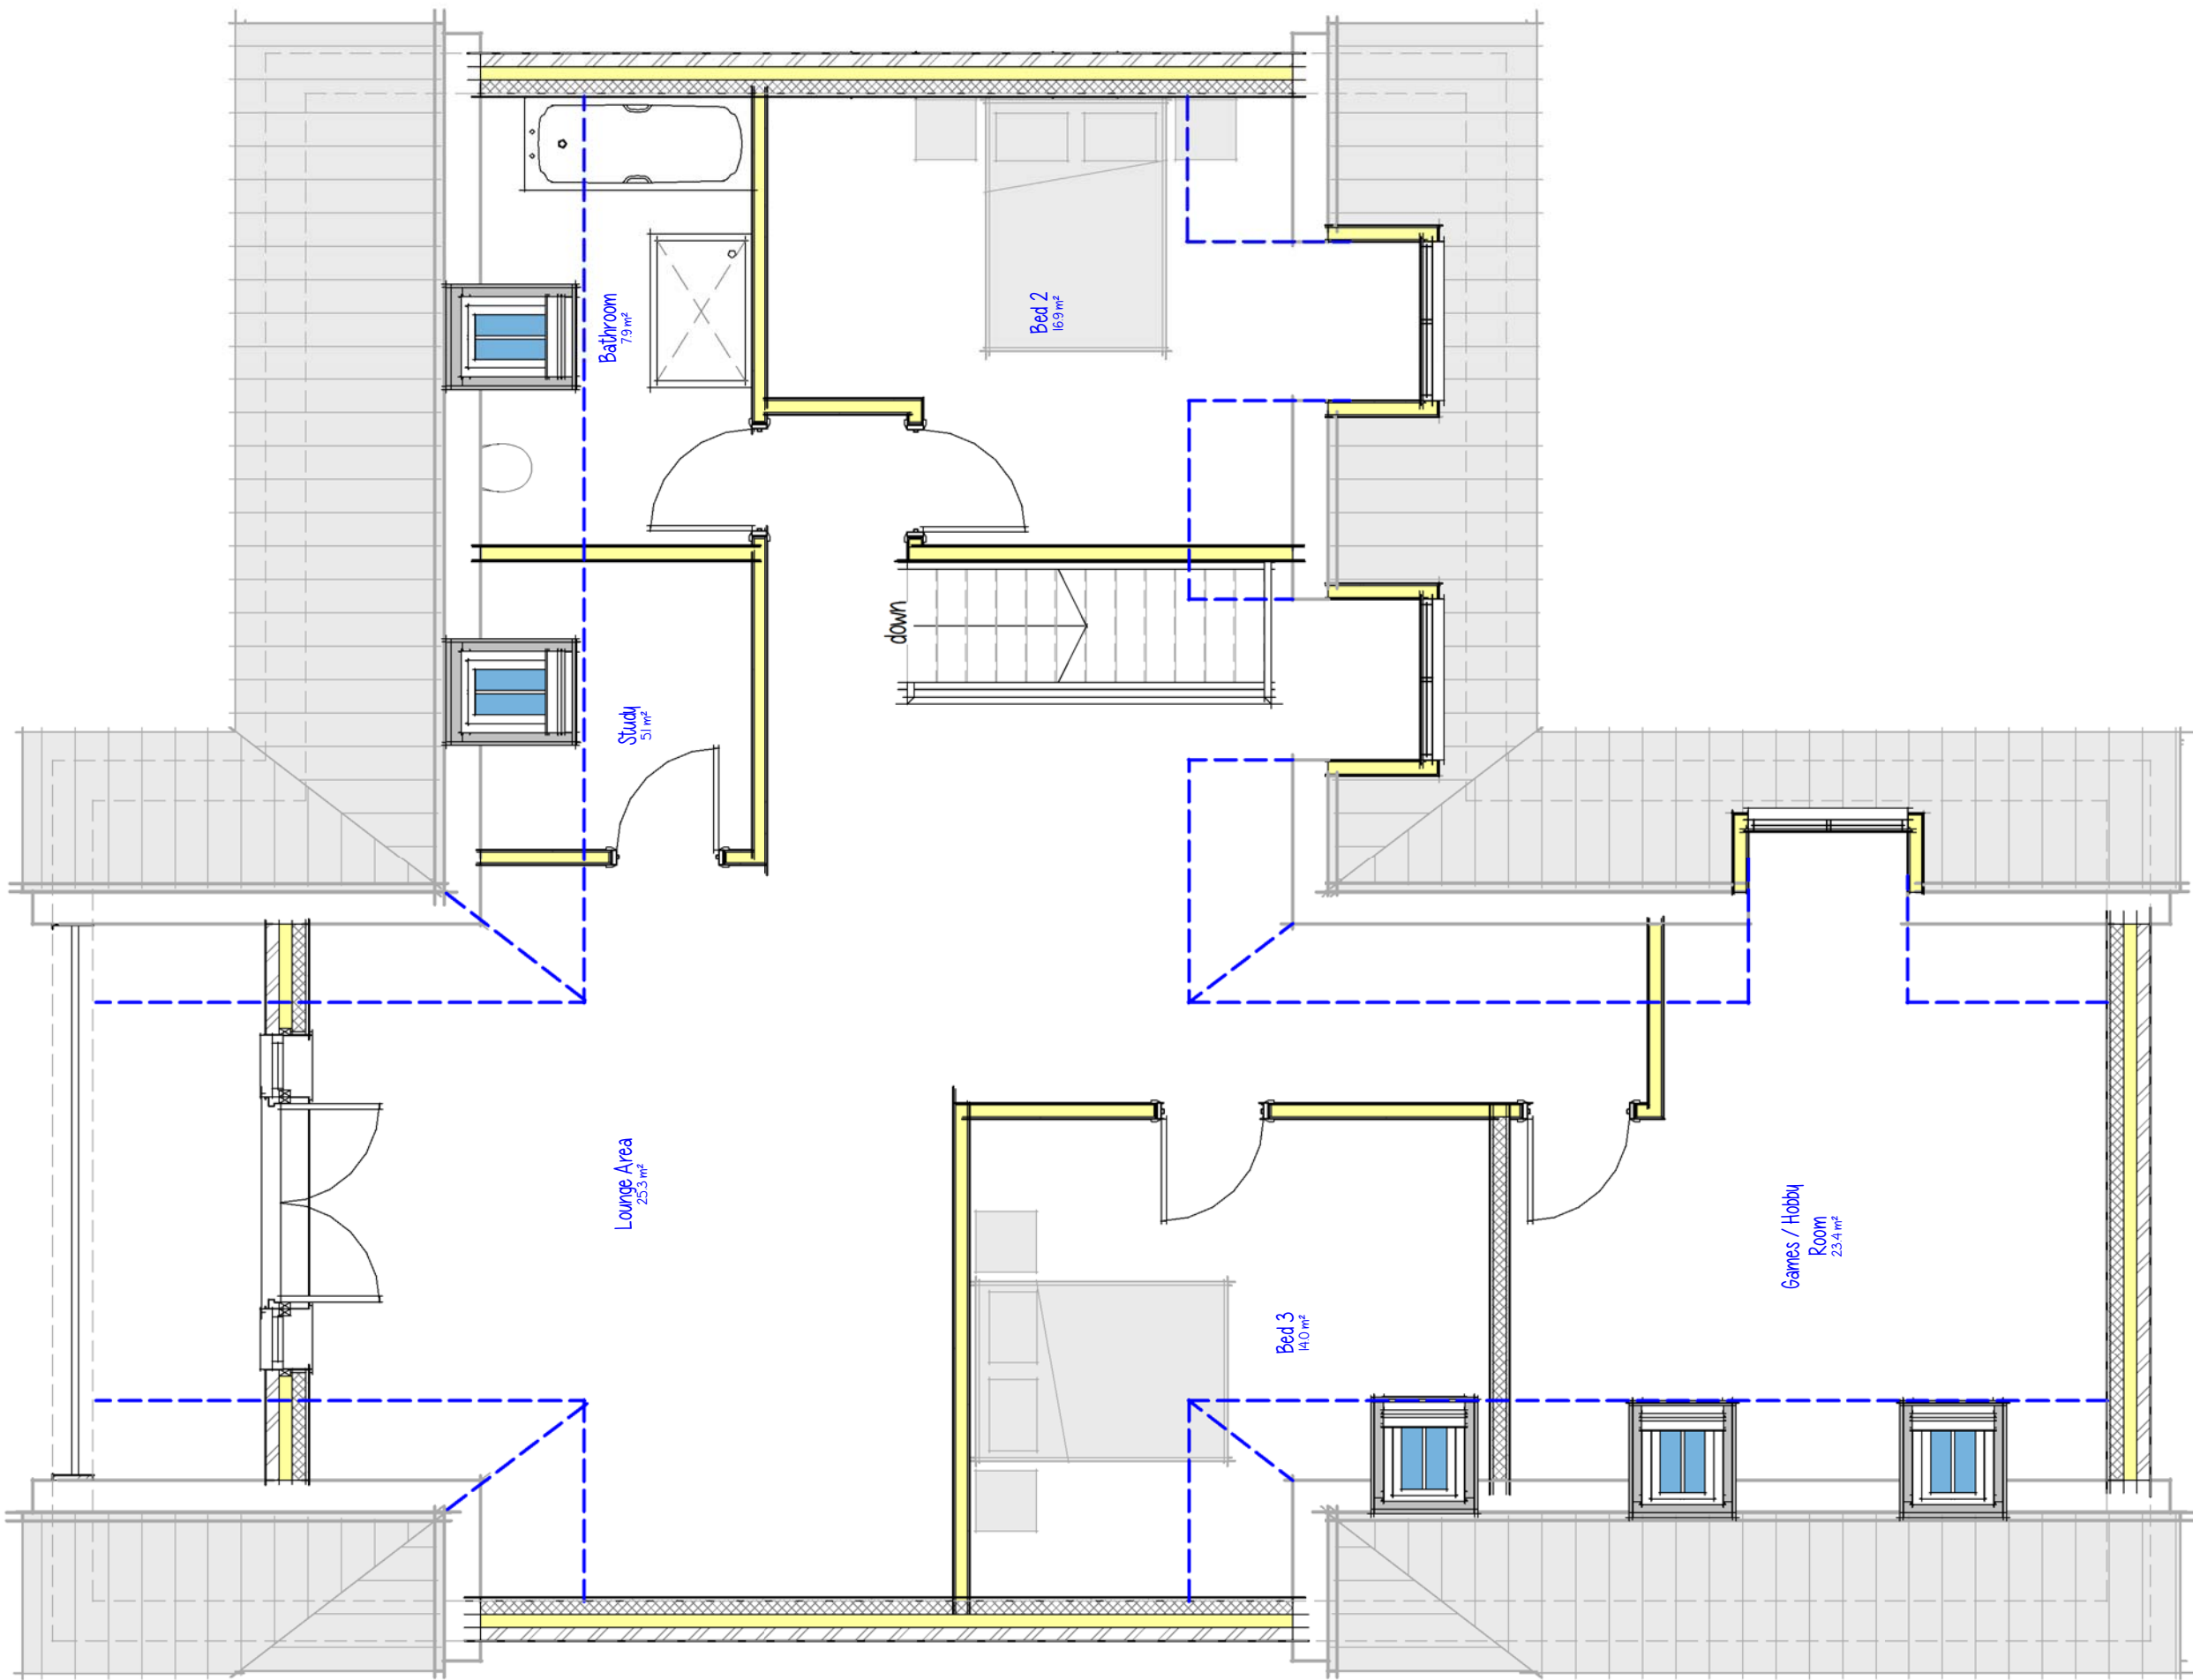

Proposed F.F Layout

Drg No 3090 - 302 rev C

