

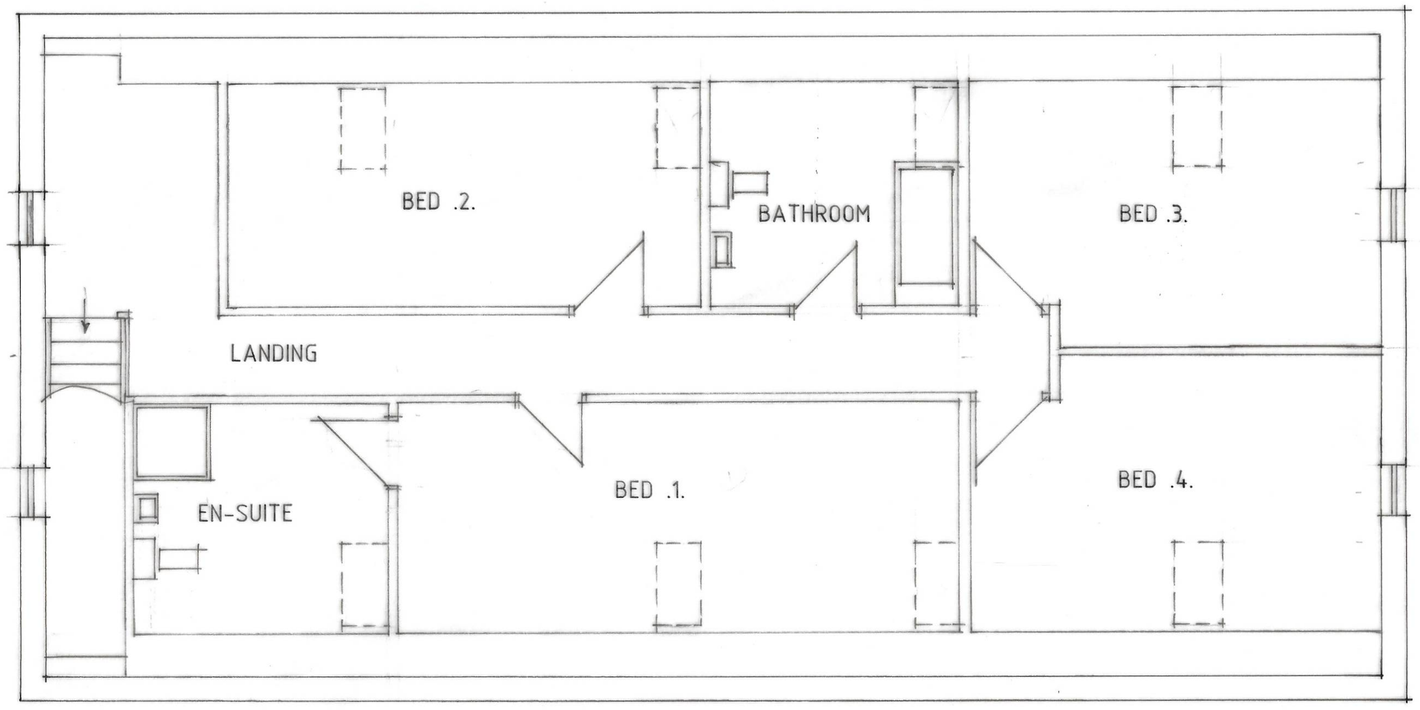



FIRST FLOOR PLAN

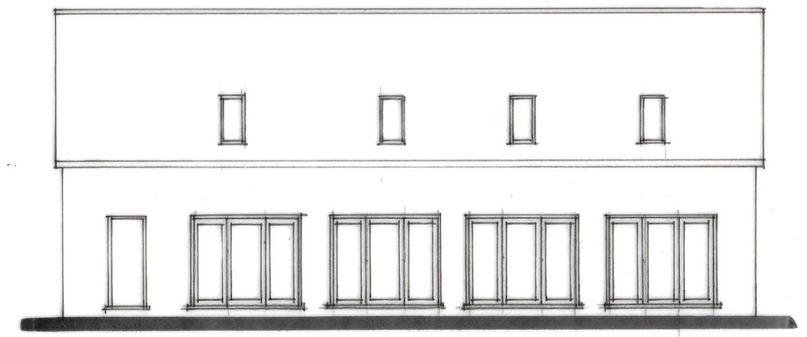


FRONT

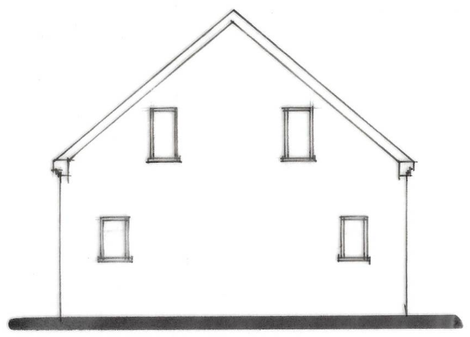


SIDE

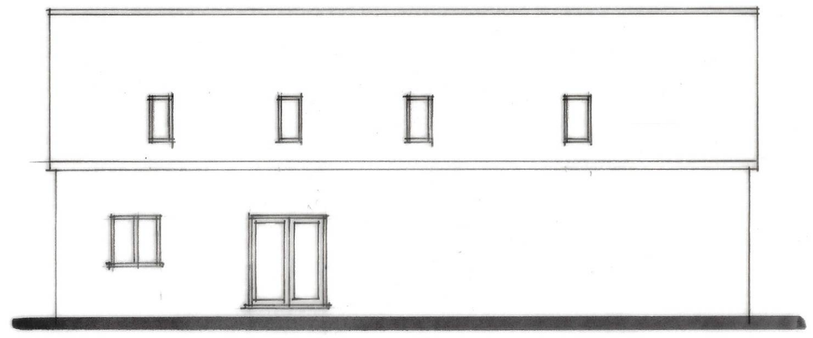

REAR

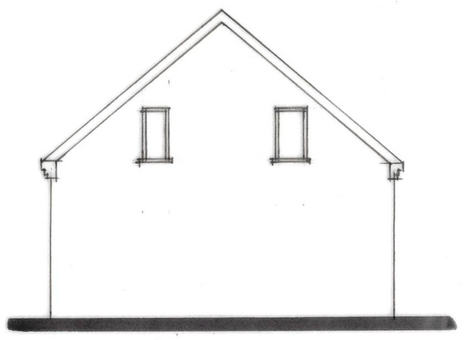

SIDE

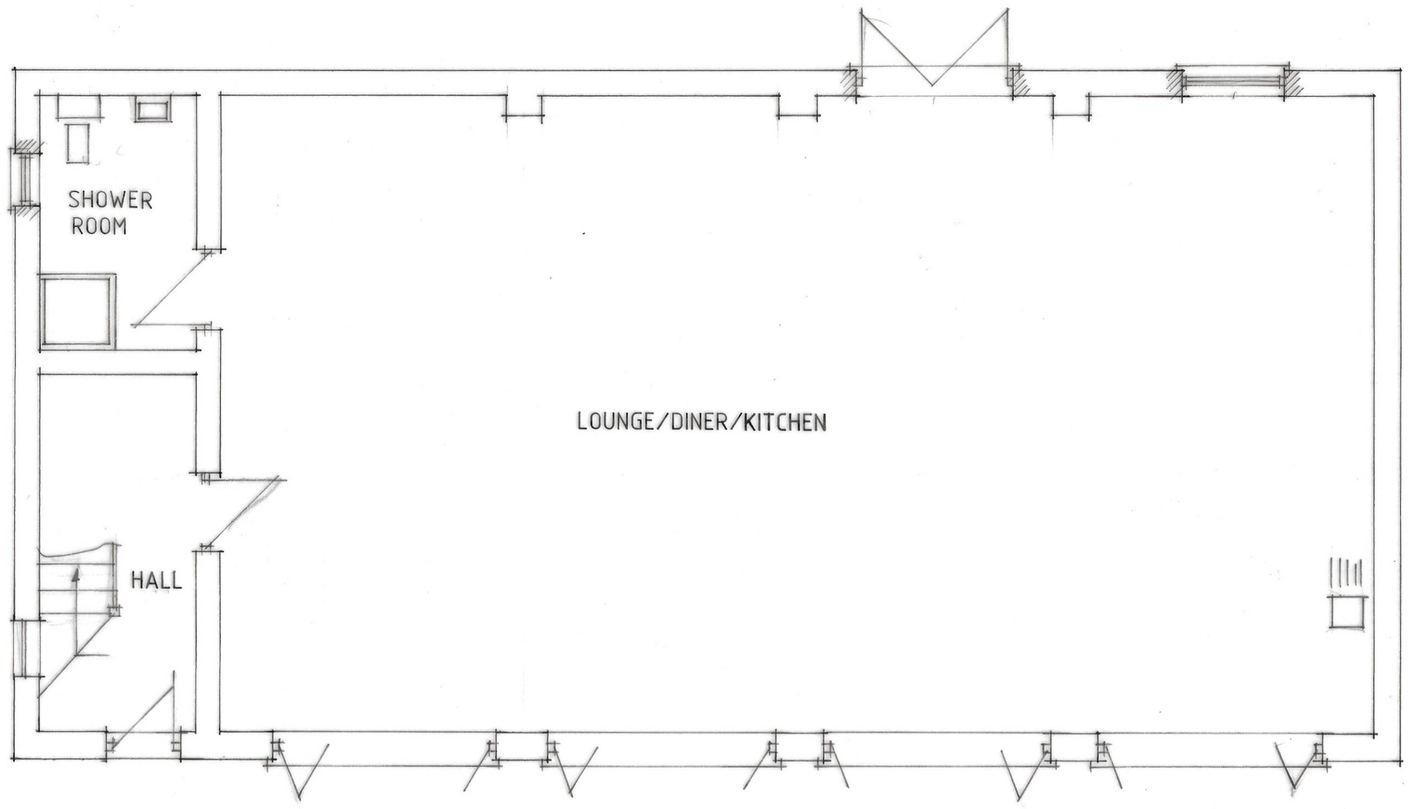

GROUND FLOOR PLAN

A - ALTS - 9.11.21.

Status DESIGN
CONSULTANTS IN ARCHITECTURE & PLANNING

PROPOSED CONVERSION OF GARAGE/GAMES ROOM TO DWELLING AT HOME FARM, MILLGATE, WHAPLODE FOR

MR. V. MUSTAFA.

PLANS AS PROPOSED

1:50 1:100	SD21-040/2
NOV-21	B.GILHAM.

2 Edinburgh Walk, Holbeach,
Spalding, Lincs. PE12 7AP
Tel: 01406 424343 Fax: 01406 490702