

18 NOV 1999
Ref: 1169/99

Plan View

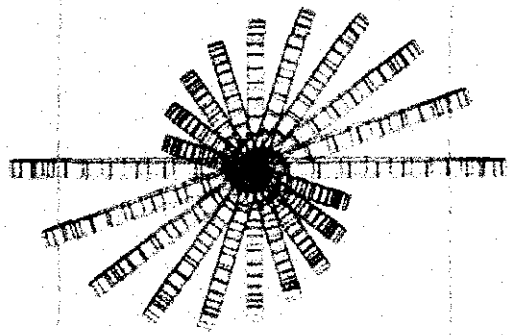

Circle diameter - 60 inches 152cm

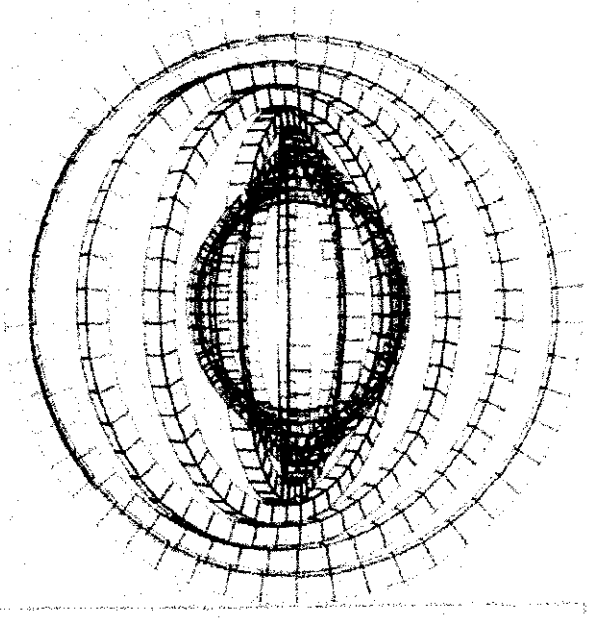


Flower Beds

Plynth height
24 inches 61cm


Total width - 84 inches 214 cm

DETERMINED PLAN

Untitled

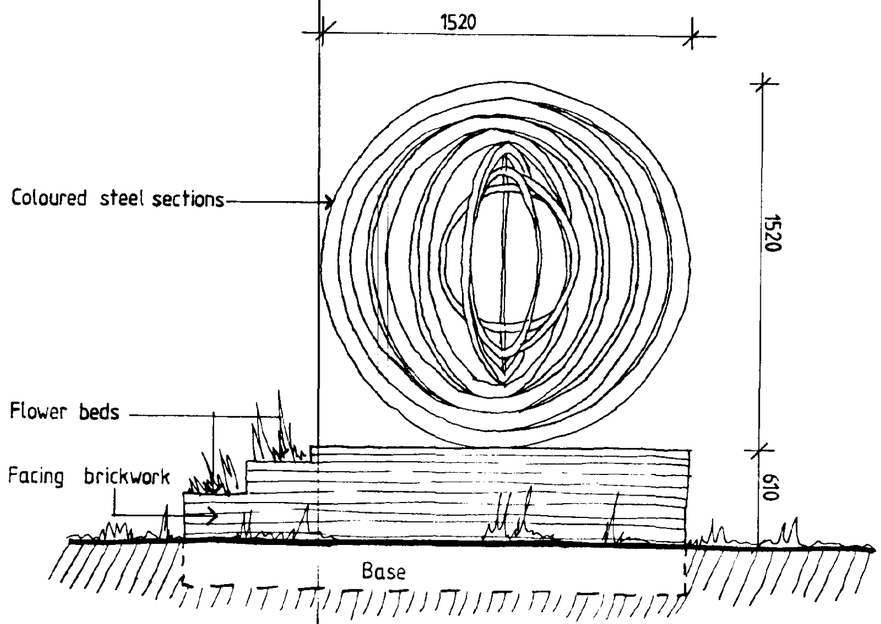



ELEVATION OF SCULPTURE N.T.S.

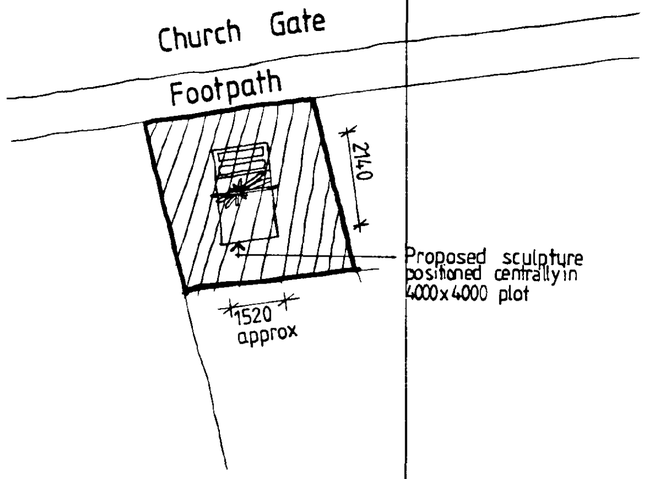

LAYOUT PLAN 1:100

LOCATION PLAN
1:2500

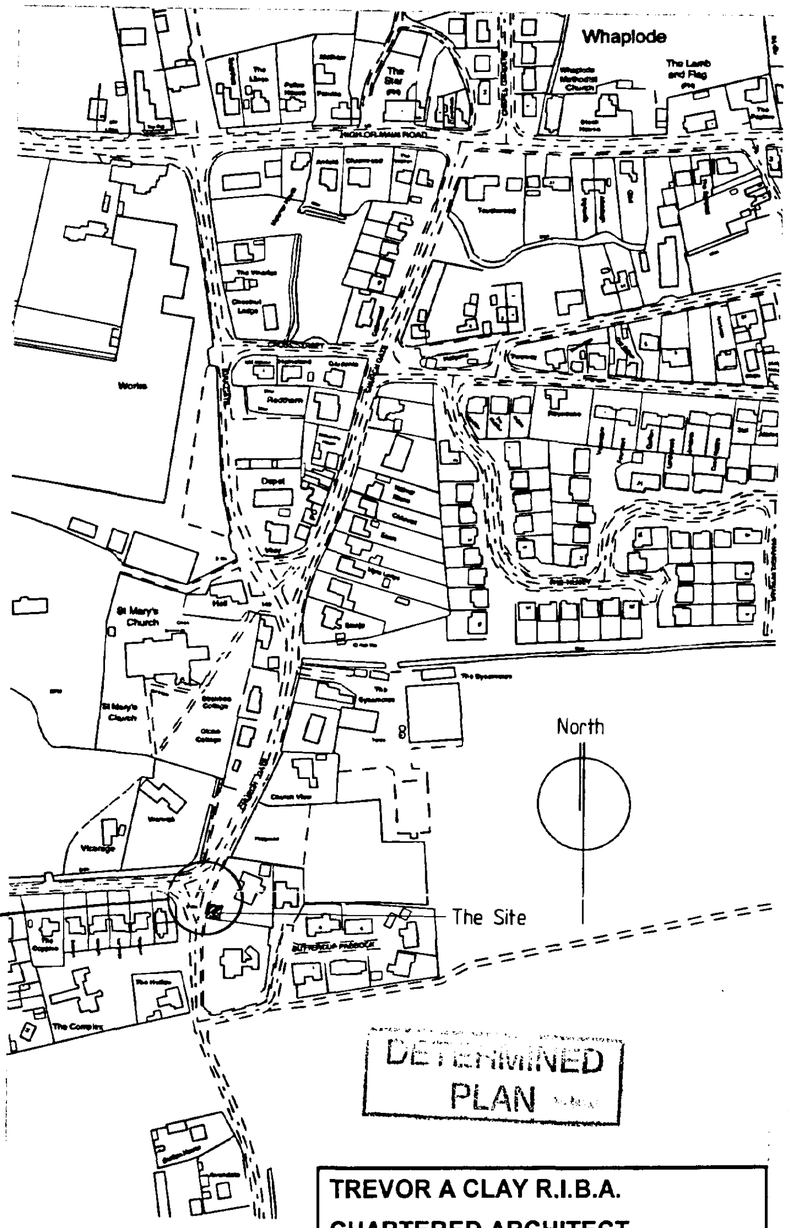


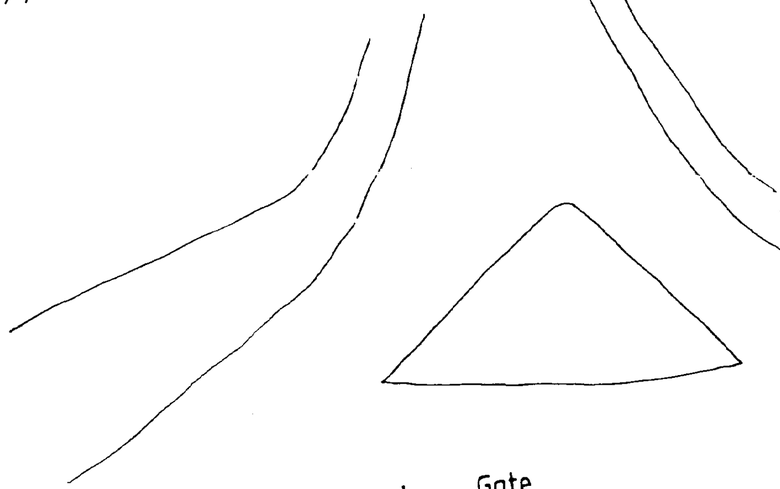

BLOCK PLAN
1:200

DETERMINED PLAN

PLANNING
1169/99

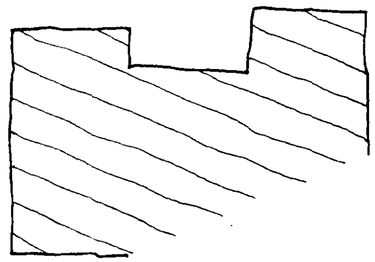

TREVOR A CLAY R.I.B.A.
CHARTERED ARCHITECT
14 OLD FENDIKE ROAD
WESTON HILLS
SPALDING
LINCOLNSHIRE PE12 6DD

Project:

PROPOSED SCULPTURE AT CHURCHGATE
WHAPLODE FOR MR S HOYES

Drawing:

PLANNING APPLICATION DRAWING

Date: 15 NOV 99	Proj No: 99/051/PA	
Scale: 1:100/200/2500	Drg. No: 001	Rev: