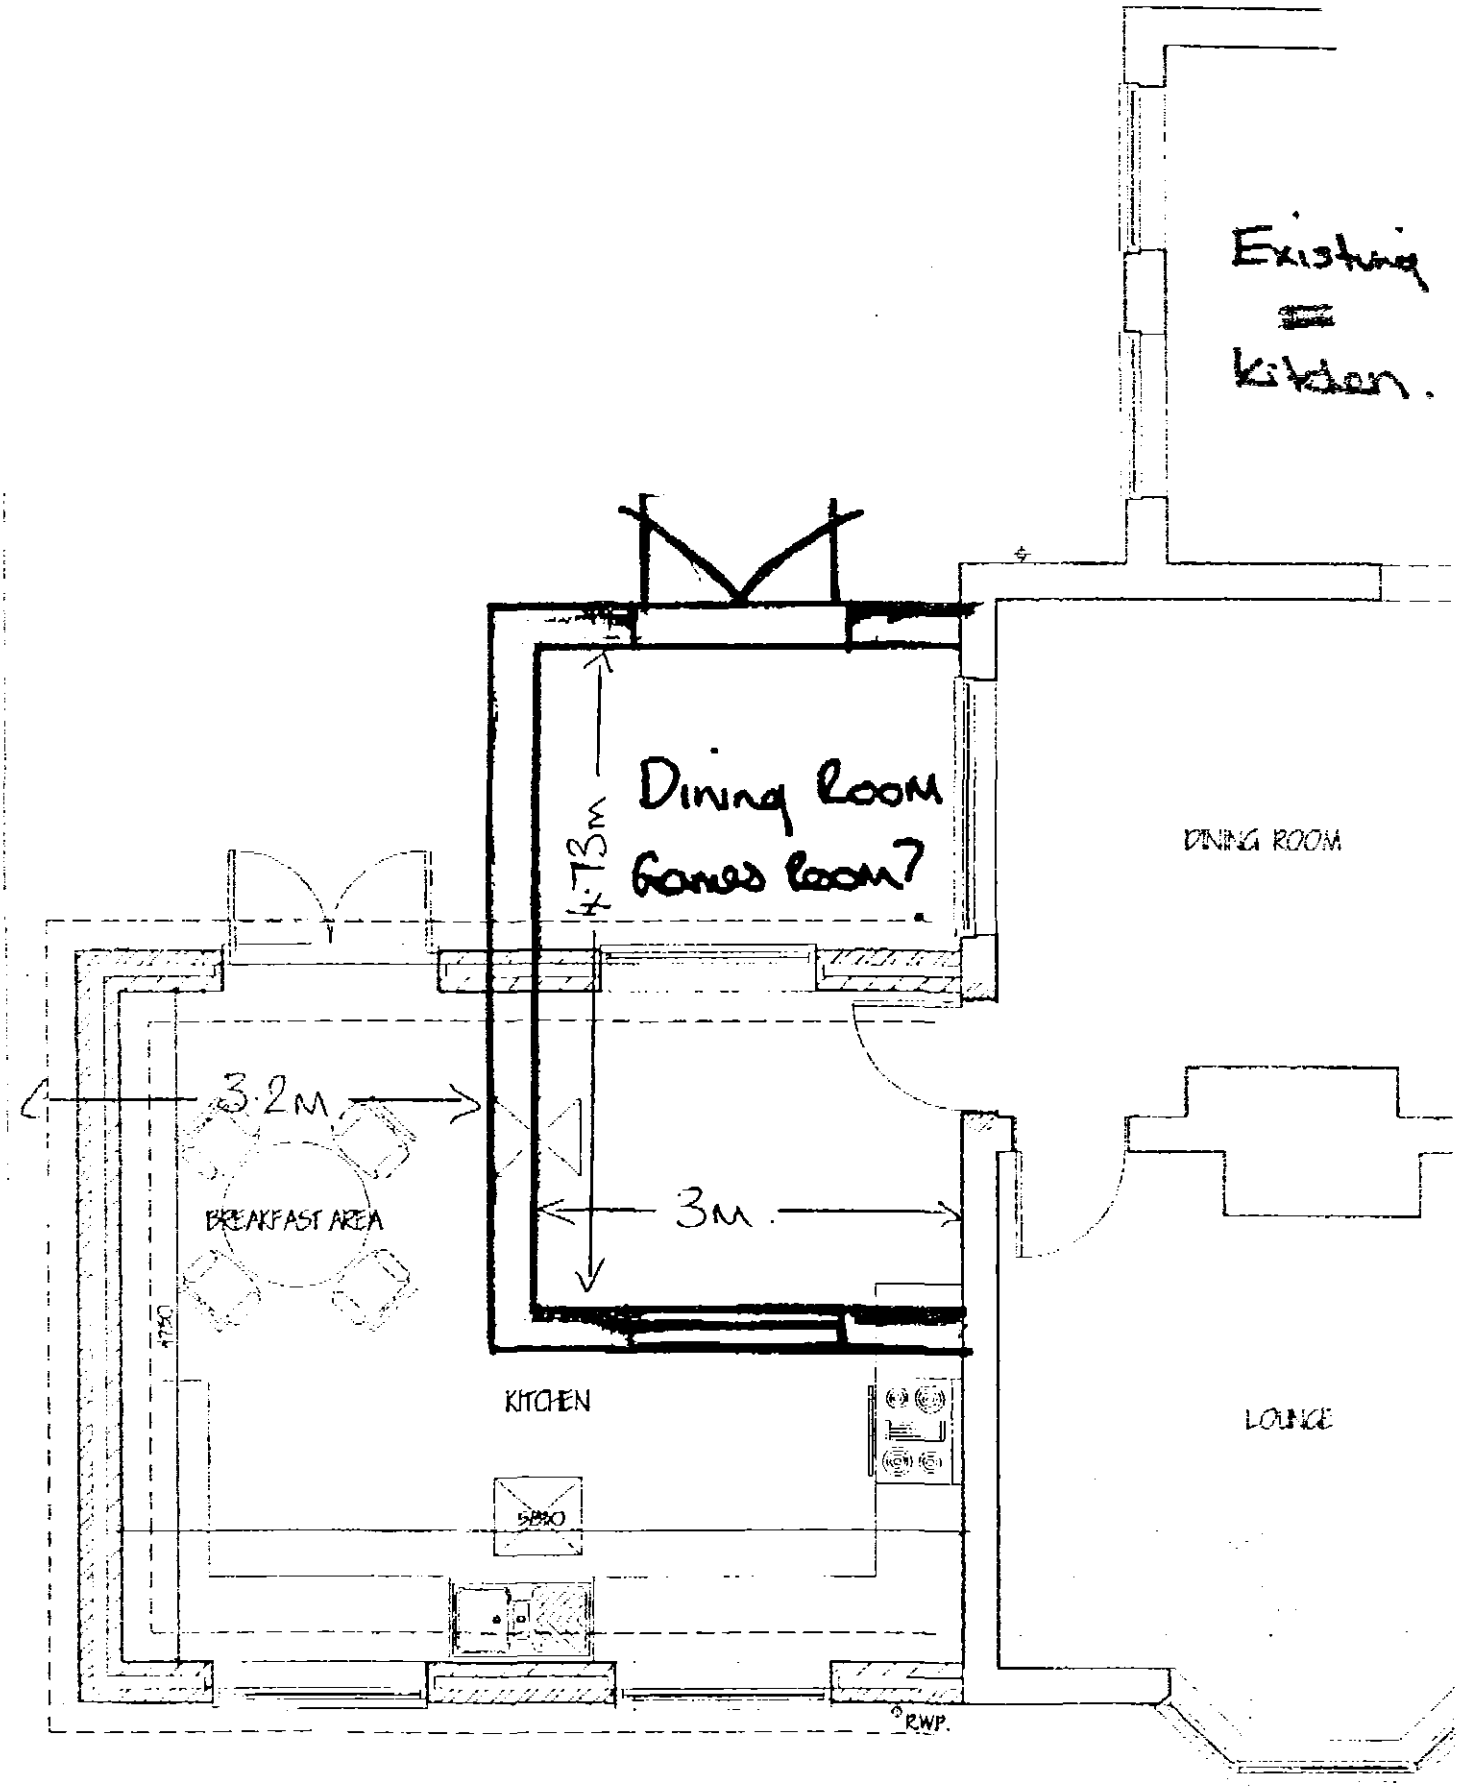


FLOOR PLAN PROPOSED