



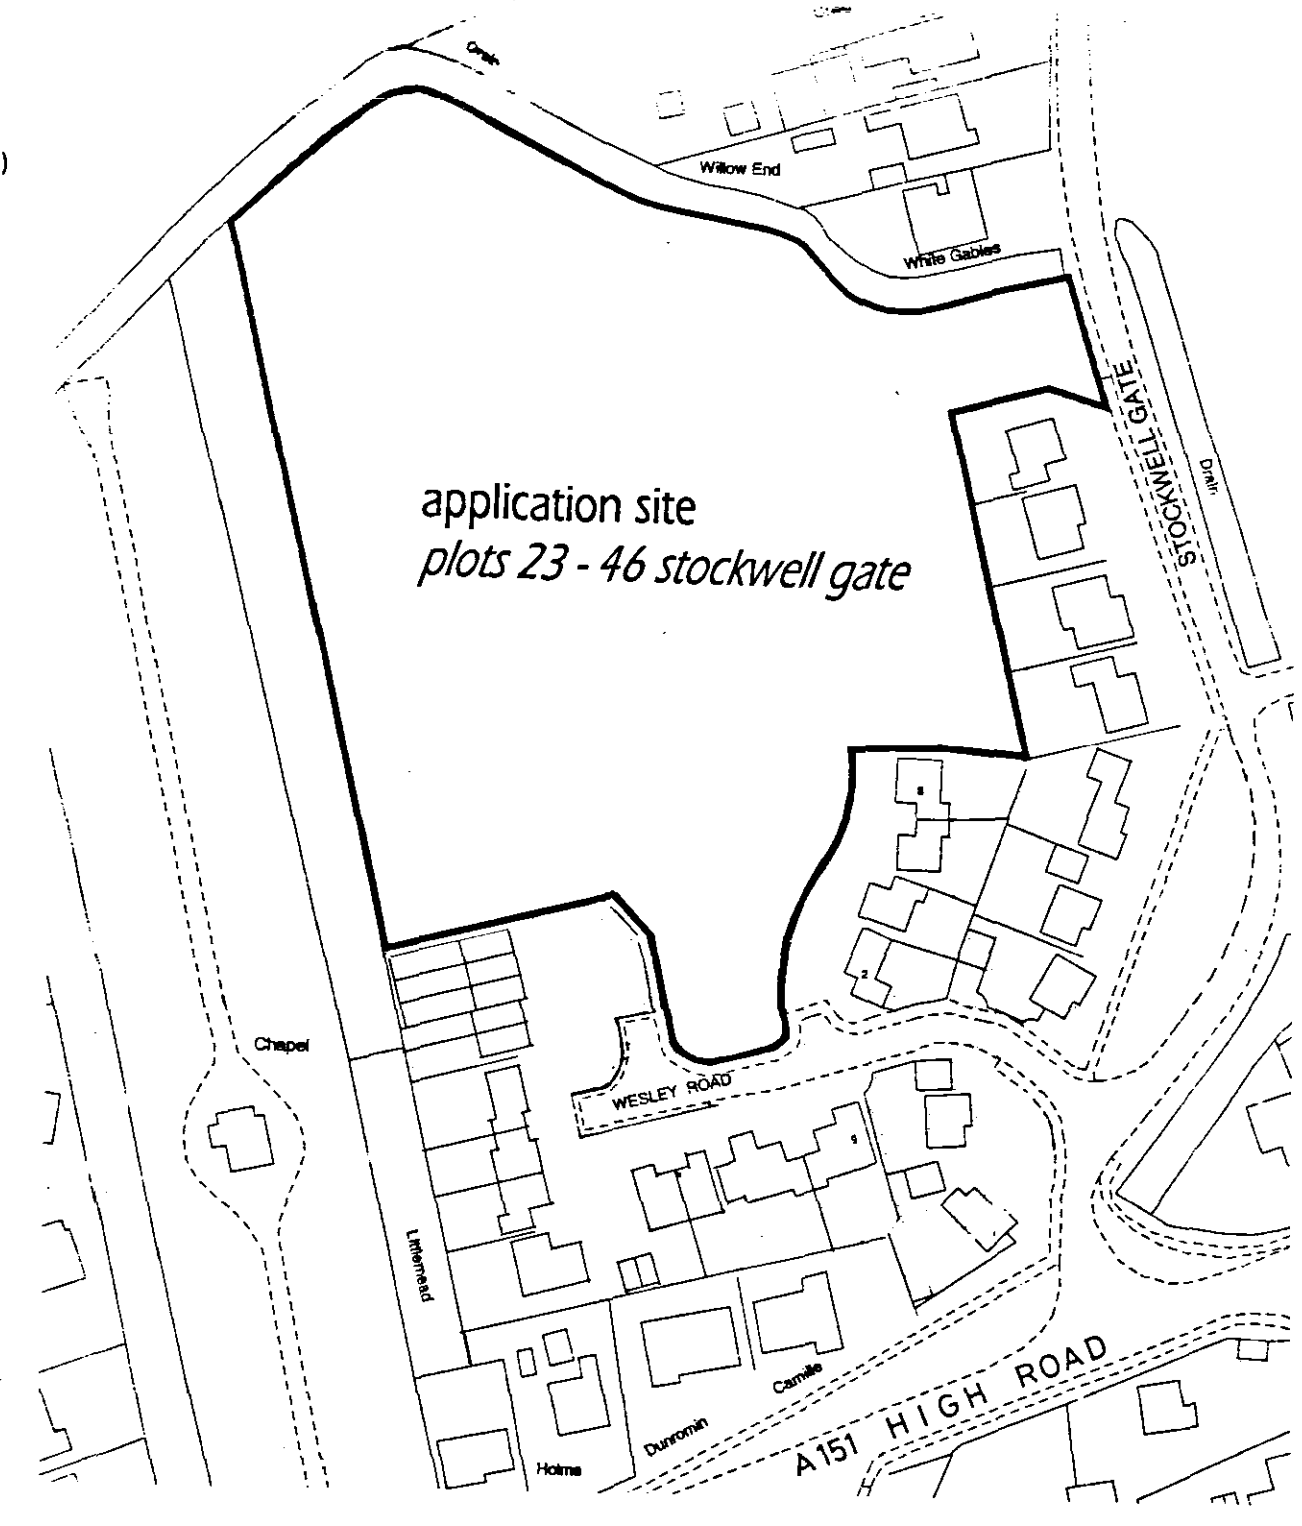

LOCATION PLAN

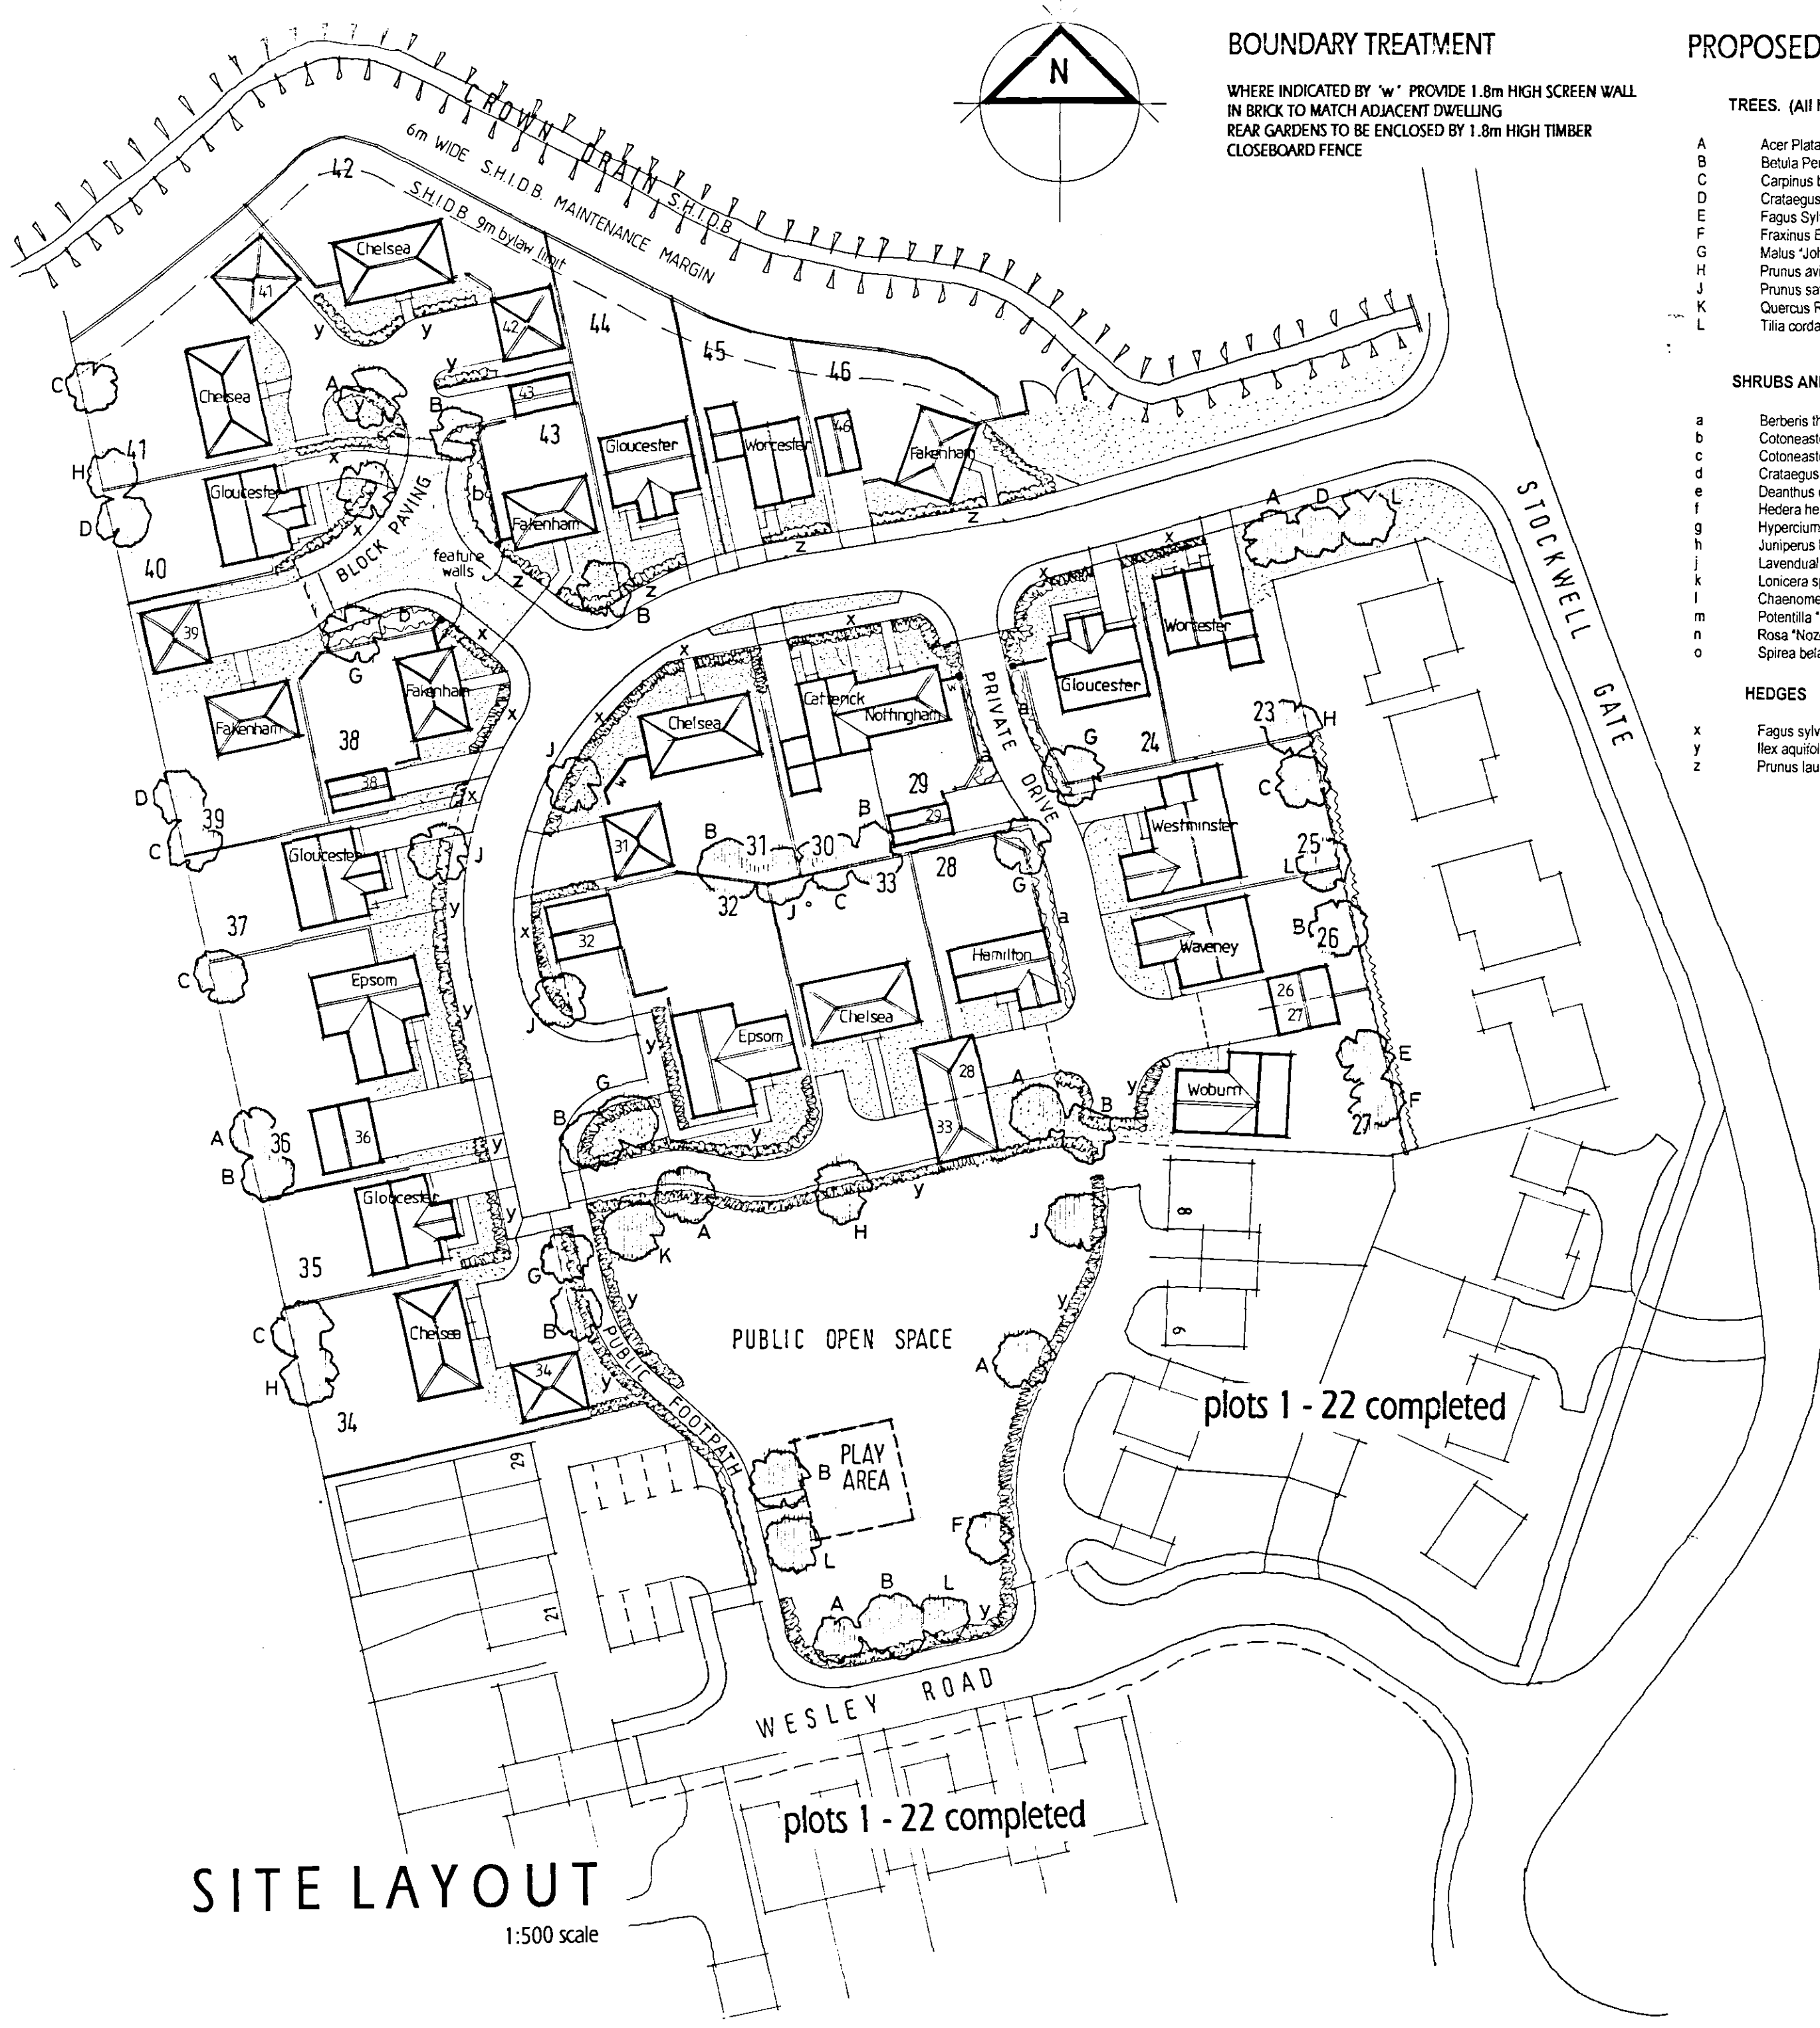

Seagate Hall, The Coach House
 Vicarage Lane, Long Sutton
 Spalding, Lincs
 PE12 9AF
 Tel: 01406 366100
 Fax: 01406 366115
 Website: www.ashwoodhomes.co.uk

SHDC
 PLANNING & DEVELOPMENT
 26 SEP 2003
 Ref. 1178/03

REV. C. PLAY AREA SITE INDICATED 09/03
 REV. B. REVISED ACCESS GATE POSITION TO SHDC 04/03
 WEDGWAY REMOVED FROM SYMETRIC MARGIN PLOT 46
 REV. A. PLOTS 23/24 - DWELLINGS MOVED WEST 03/03.

EXTANT PLANNING CONSENT
 SHDC REF H23/ 1184 / 92
 (plots 1 - 22 completed)

PROPOSED RESIDENTIAL DEVELOPMENT
 STOCKWELL GATE, WHAPLODE
 PLOTS 23 - 46 (REVISED SCHEME)

SITE LAYOUT & LOCATION PLAN

scales 1 : 500 / 1: 1250 drg. no. AH2209/001 c

SITE LAYOUT
 1:500 scale