



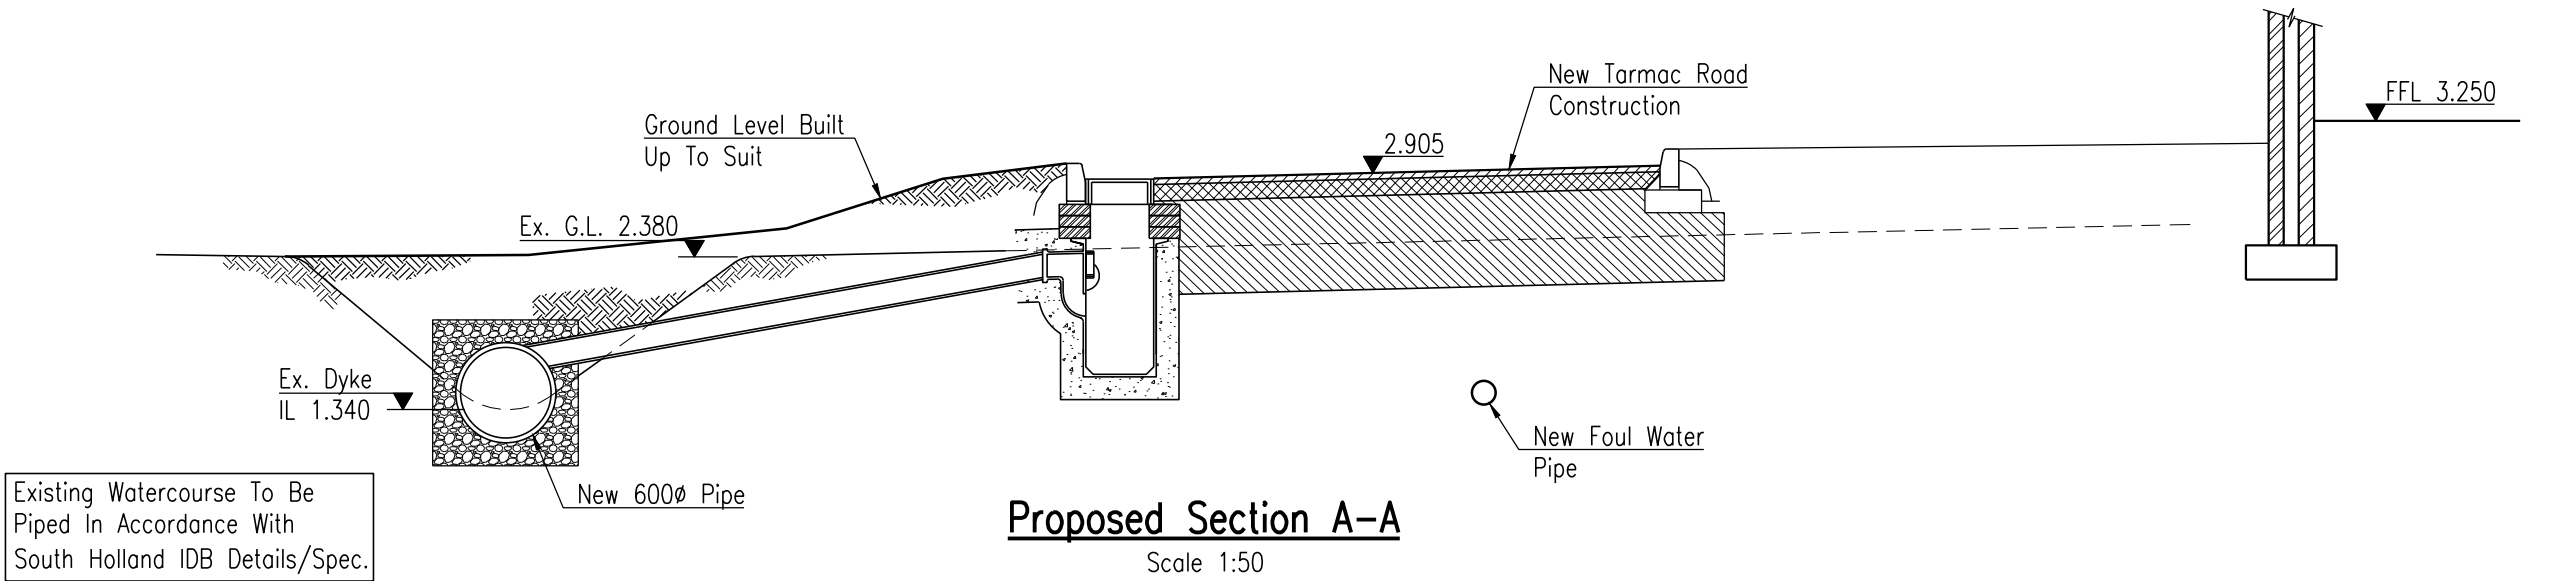

C	19.11.15	Drawing Generally Updated.
B	18.11.15	Existing Watercourse Shown Piped.
A	04.11.15	Surface Water Drainage Scheme Updated.

Rev	Date	Remarks
-----	------	---------

Status
FOR INFORMATION

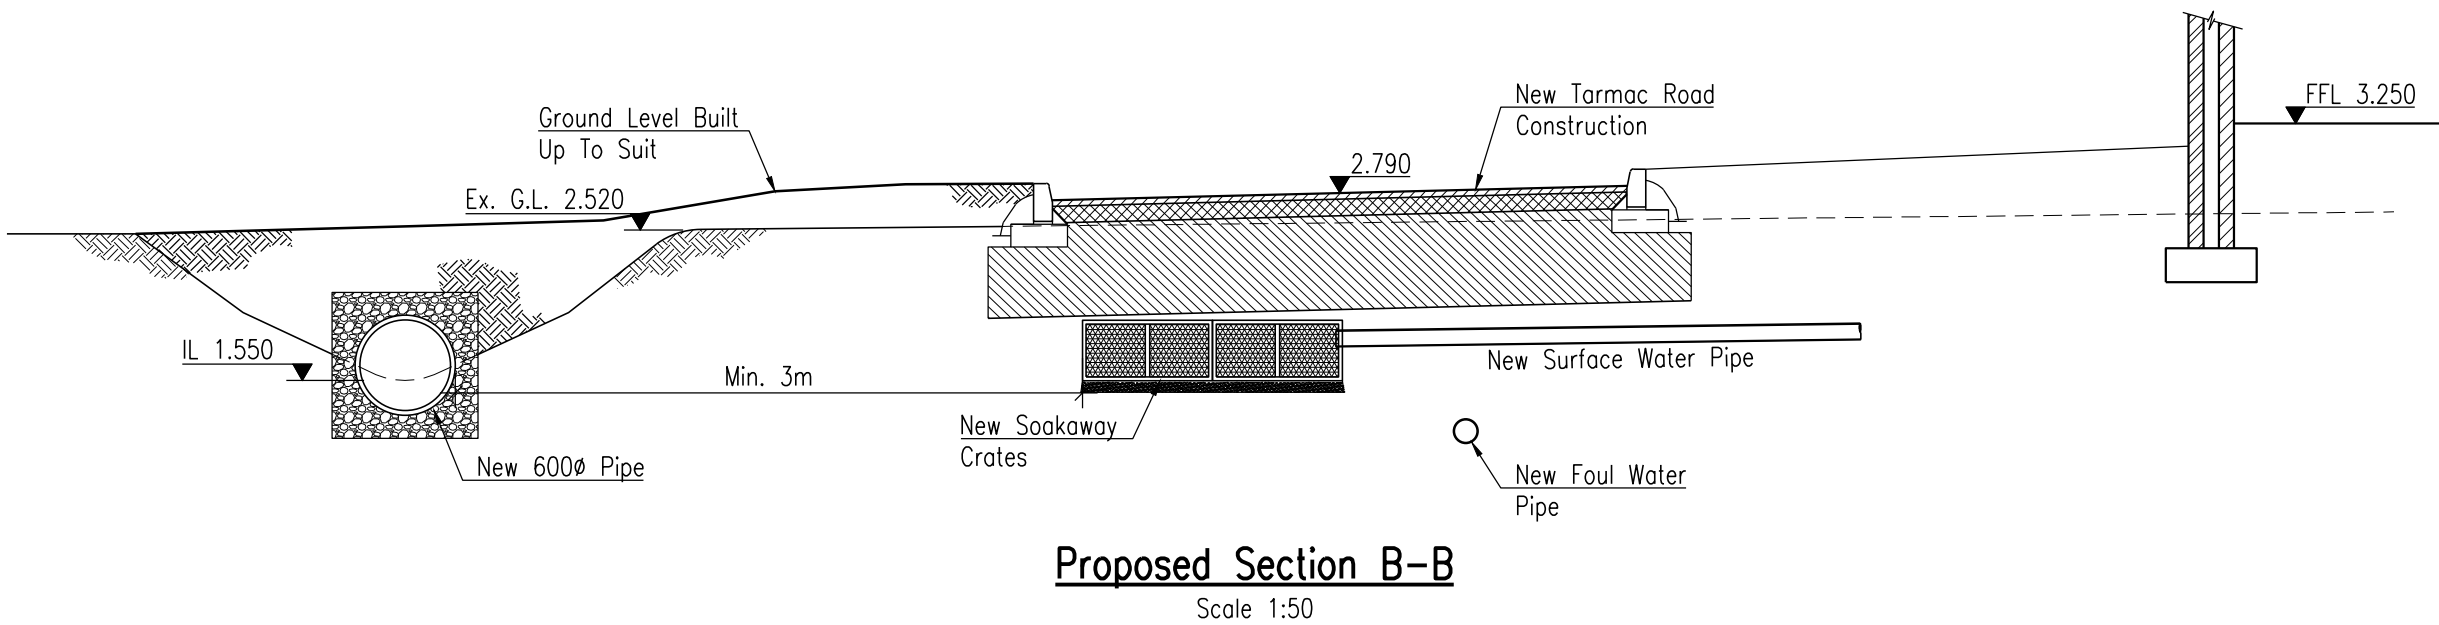

**SIDEBOTTOM
RICHARDSON
CHENG LTD**
CONSULTING STRUCTURAL AND CIVIL ENGINEERS

15 High Street,
Spalding,
Lincs. PE11 1TW
Tel: 01775 712660
Fax: 01775 712635
Email: src@srcld.com

Project
**Proposed Residential
Development, Cross Street/
Kirkgate, Whaplode,
Spalding, Lincs.**

Title
Propsed Sections

Date	Oct. '15	Scale	1:50	@A2
Drawn	MP	Checked	SRC	
Design	SRC	File Name	28915-02	

DRG No. 28915/02	Rev C
------------------	-----------------