


DO NOT SCALE

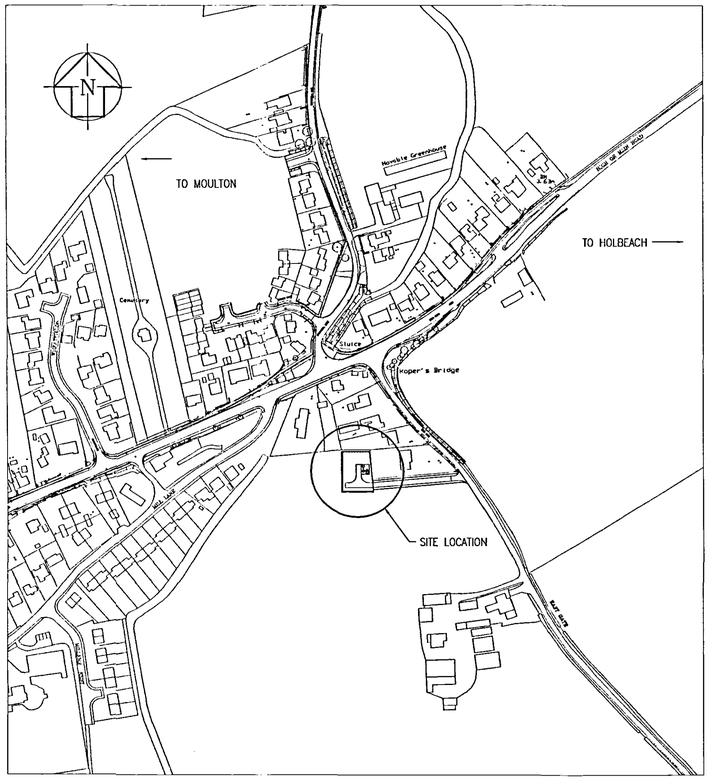


LOCATION PLAN
SCALE 1:2500

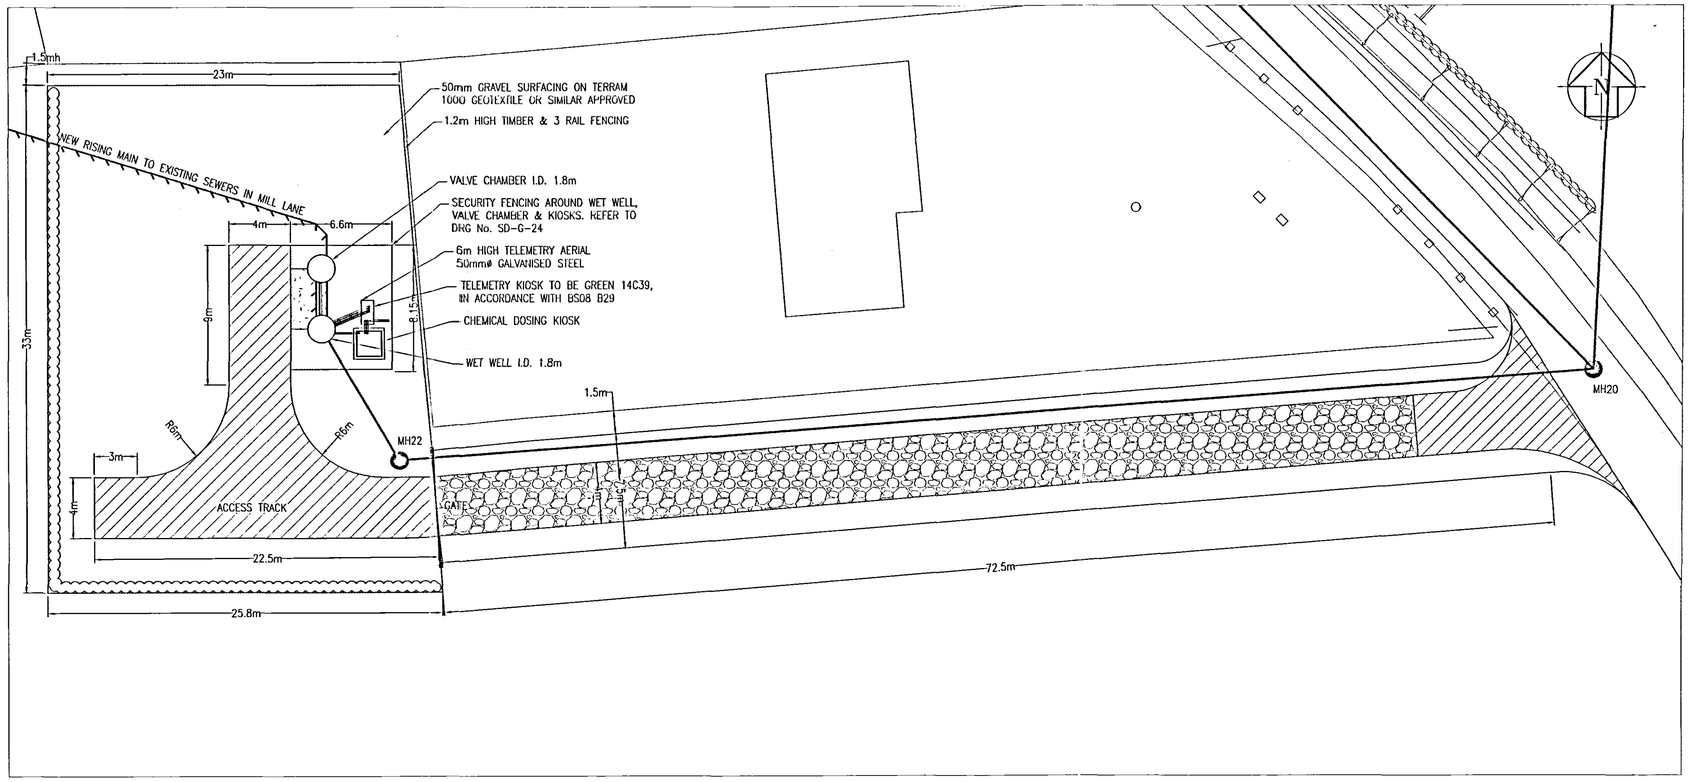


SITE LAYOUT
SCALE 1:200

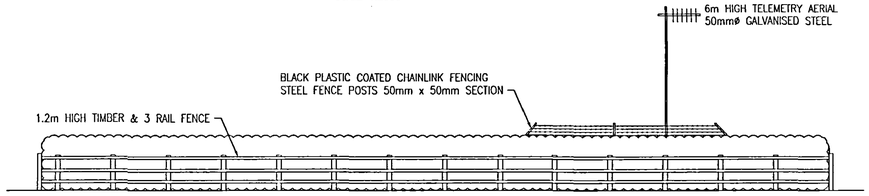


ELEVATION LOOKING NORTH
SCALE 1:100

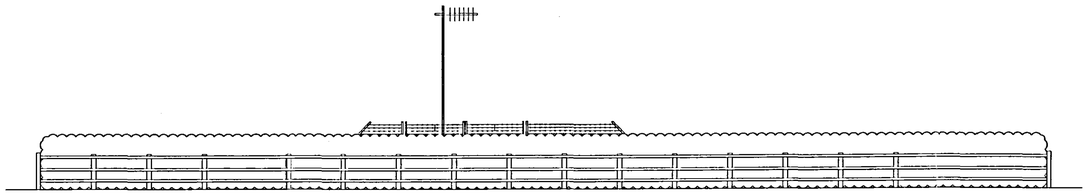

ELEVATION LOOKING EAST
SCALE 1:100

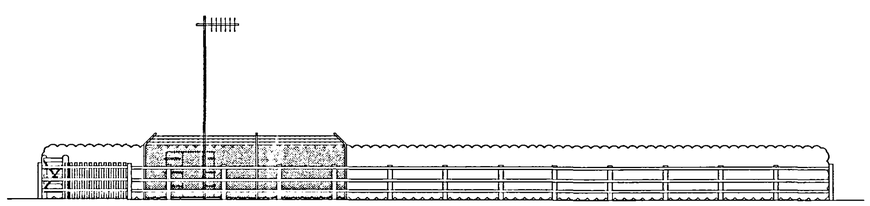

ELEVATION LOOKING SOUTH
SCALE 1:100

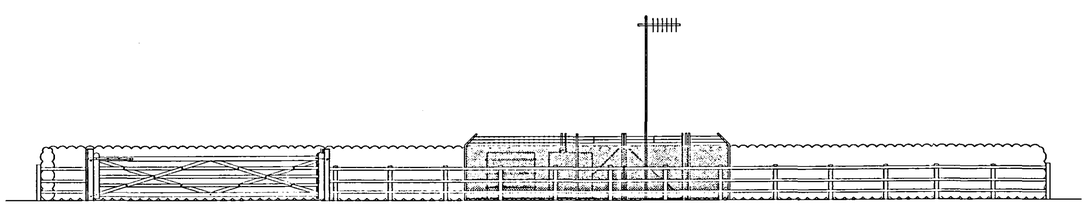

ELEVATION LOOKING WEST
SCALE 1:100

SHDC
PLANNING & DEVELOPMENT
24 AUG 2006
Ref. 1183/06

DETERMINED PLAN

NOTES:

1. ALL DIMENSIONS ARE IN MILLIMETRES, UNLESS STATED OTHERWISE.
2. ALL LEVELS ARE IN METRES, UNLESS STATED OTHERWISE.

LANDSCAPING FOR PUMPING STATION COMPOUND

HEDGING

HAWTHORNE	TP 45-60	60%
BLACKTHORNE	TP 45-60	25%
FIELD MAPLE	TP 45-60	5%
DOGWOOD	TP 45-60	5%
DOGROSE	TP 45-60	5%

NOTE:

THE HEDGE SHRUBS SHOULD BE PLANTED IN STAGGERED ROWS AT 450MM C/C. IN TWO STAGGERED ROWS AT 450MM APART.
ALL SHRUBS TO BE 45-60CM HIGH BARE ROOT TRANSPLANTS PROTECTED WITH 60CM HIGH REINFORCED PLASTIC TUBE AND WOODEN SPLINES.

RFV	DETAILS	BY	DATE
A	HEDGE ADDED	RM	10.08.06
0	FIRST ISSUE	RM	22.03.06

All copyright and design right subsisting in this document is the property of Anglian Water Services Limited, and may not be reproduced without Anglian Water's consent. This document and the information contained within it is confidential to Anglian Water Services Limited and may not be disclosed to any third party without Anglian Water's consent.

The information shown on this drawing is based on the best available information but the actual position of all apparatus must be regarded as approximate and MUST be established by trial holes. No liability whatsoever is accepted for any error or omission.

Reproduced from the Ordnance Survey map by Anglian Water Services Limited by permission of Ordnance Survey on behalf of the Controller of Her Majesty's Stationery Office. ©Crown copyright Anglian Water Services Limited, licence number WU298492.

anglianwater
ANGLIAN WATER ENGINEERING
Thorpe Wood House, Thorpe Wood, Peterborough, Cambridgeshire, PE3 6WT
Tel: 01733 414100 Fax: 01733 414111

PROJECT TITLE
WHAPLODE S101A
SEWERAGE SCHEME

DRAWING TITLE
ROPER'S BRIDGE PUMPING STATION
PLANNING APPLICATION

DESIGNED: SM	DATE: 22.03.06	CHECKED: DB	DATE: 22.03.06
DRAWN: RM	DATE: 20.02.06	APPROVED: AW	DATE: 22.03.06
SCALE:	A1	XREF DRAWING NO.	
DRAWING No. SEW-03254-WHPRSP-2A-PLG-401			REV. A