



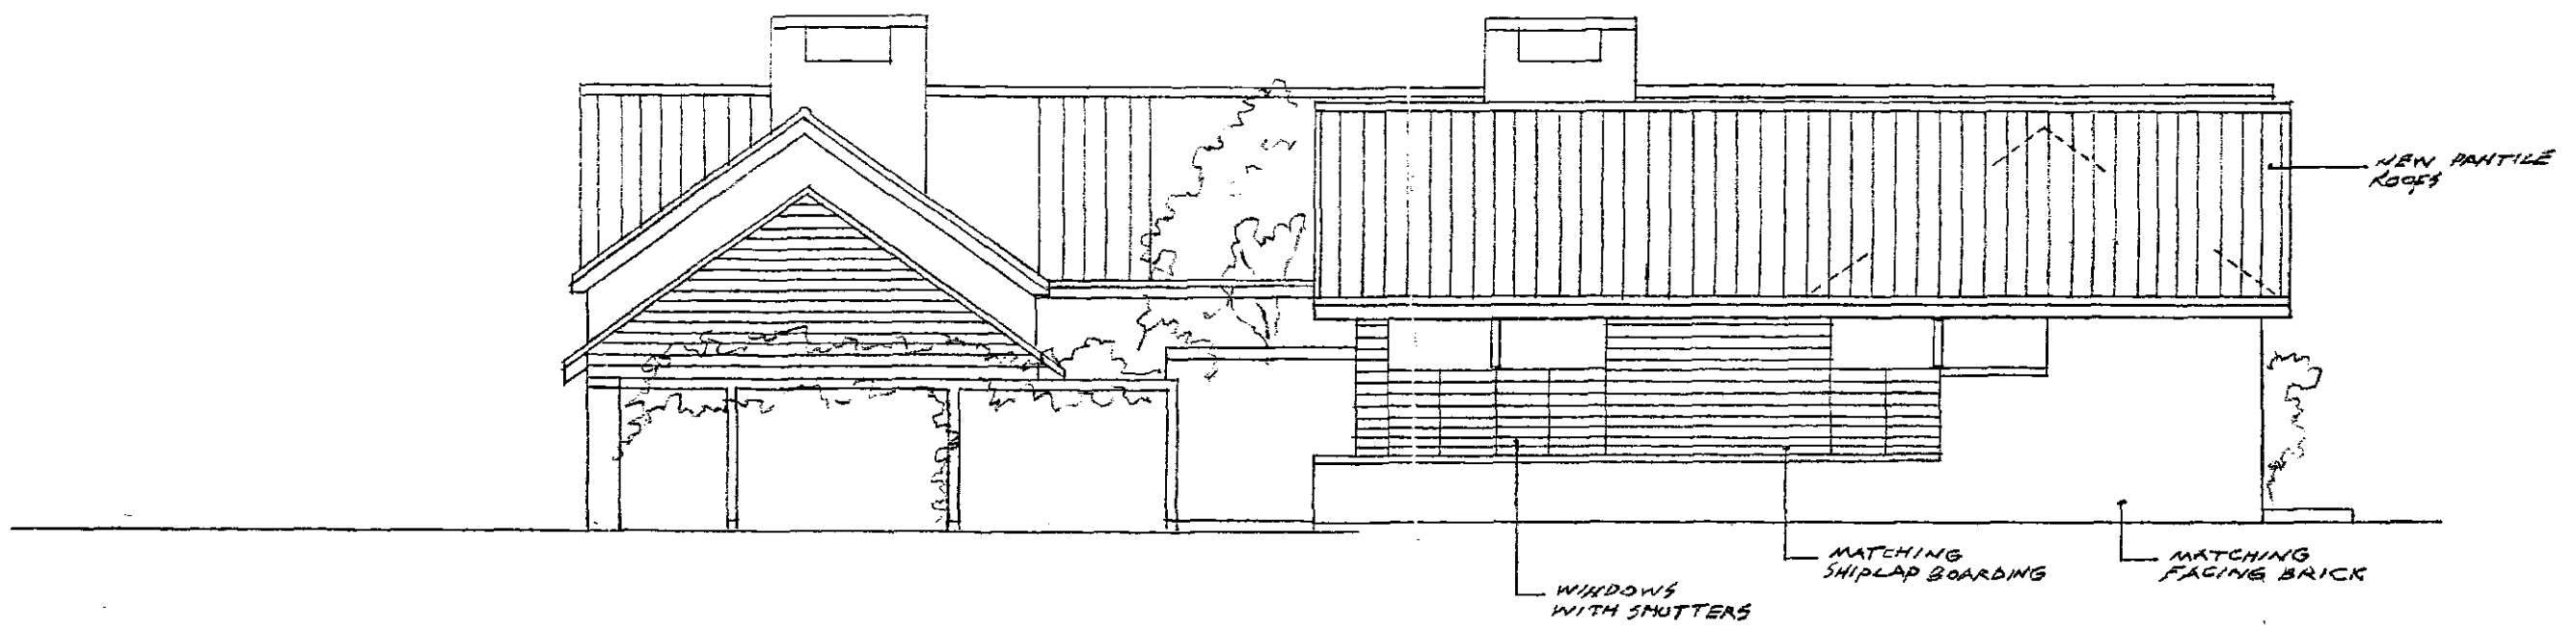


SOUTH ELEVATION
SHOWING PROPOSED EXTENSIONS

HOUSE 2

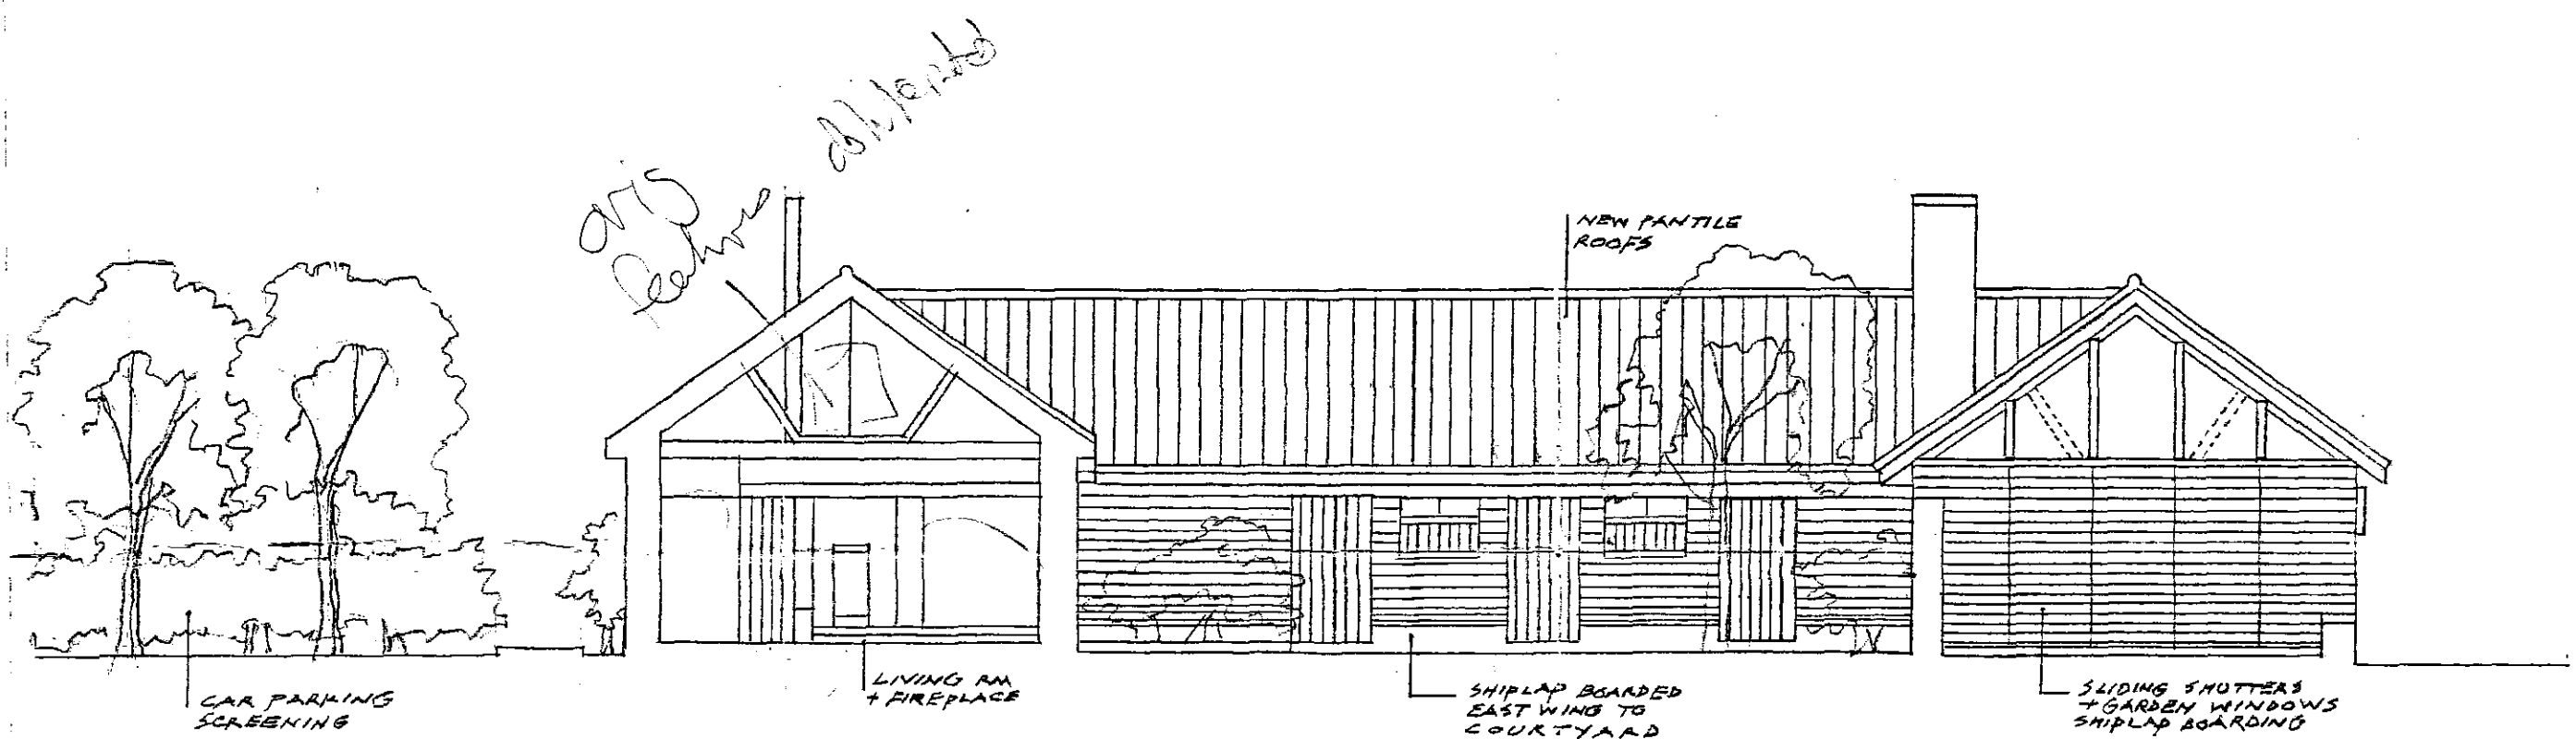

WEST ELEVATION
+ SECTION A-A, HOUSE 1

HOUSE 2, GABLE

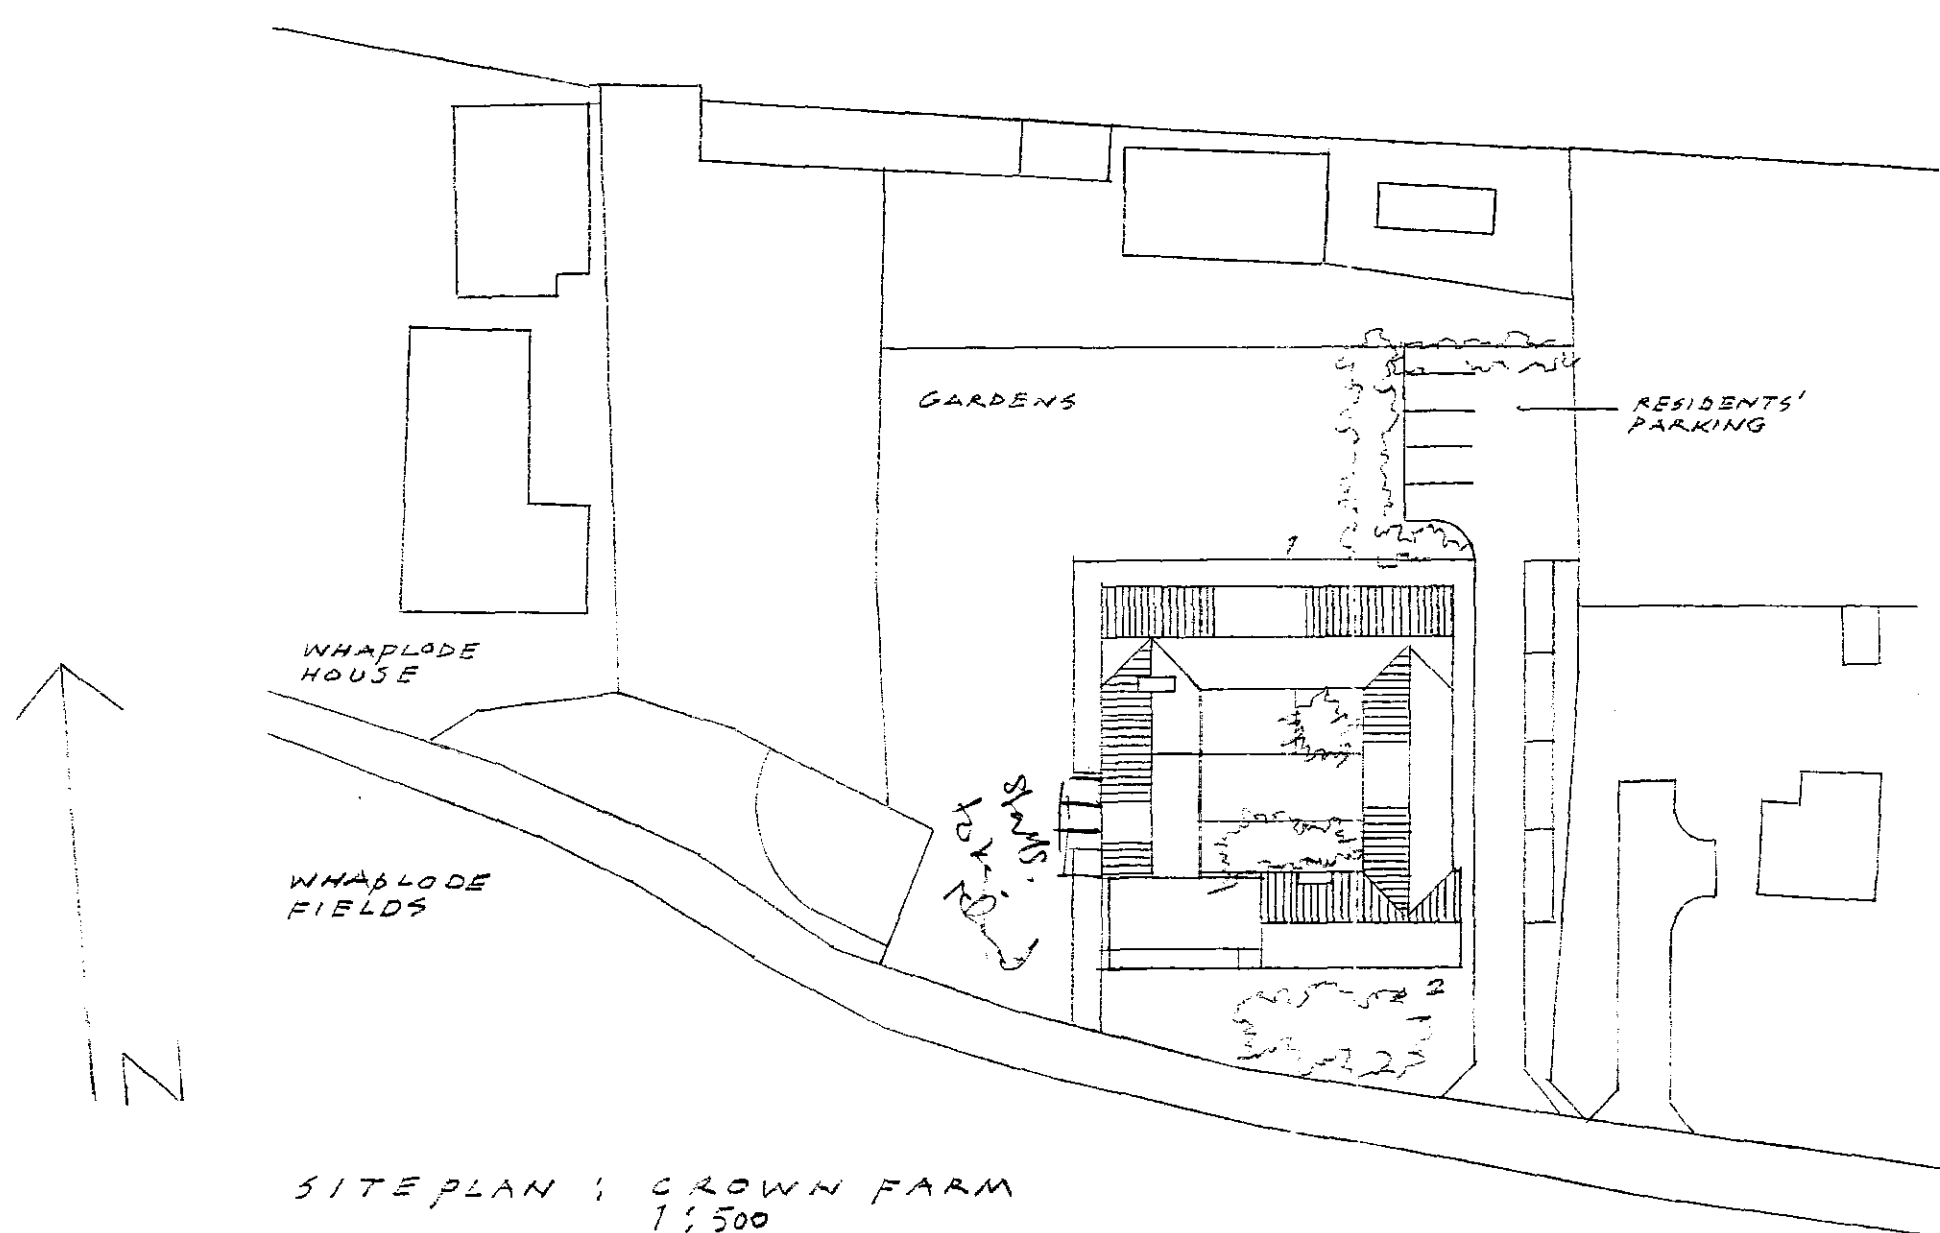

SITE PLAN : CROWN FARM
1:500

DETERMINED
PLAN

1200/08

NOTES : READ WITH 386/2 SURVEY + 386 SERIES

CROWN FARM BARNES, Lincs.
PROPOSALS FOR 2 HOUSES OR
4 HOLIDAY HOMES

PRINCIPAL ELEVATIONS
+ SITE PLAN.

SCALES : 1-100 + 1-500

DAVID RAVEN ASSOCIATES

CHARTERED ARCHITECTS

25a Hills Road Cambridge CB2, 1NW

telephone 01223 353115 facsimile 01223 576488

12-08 09-08

386/10