
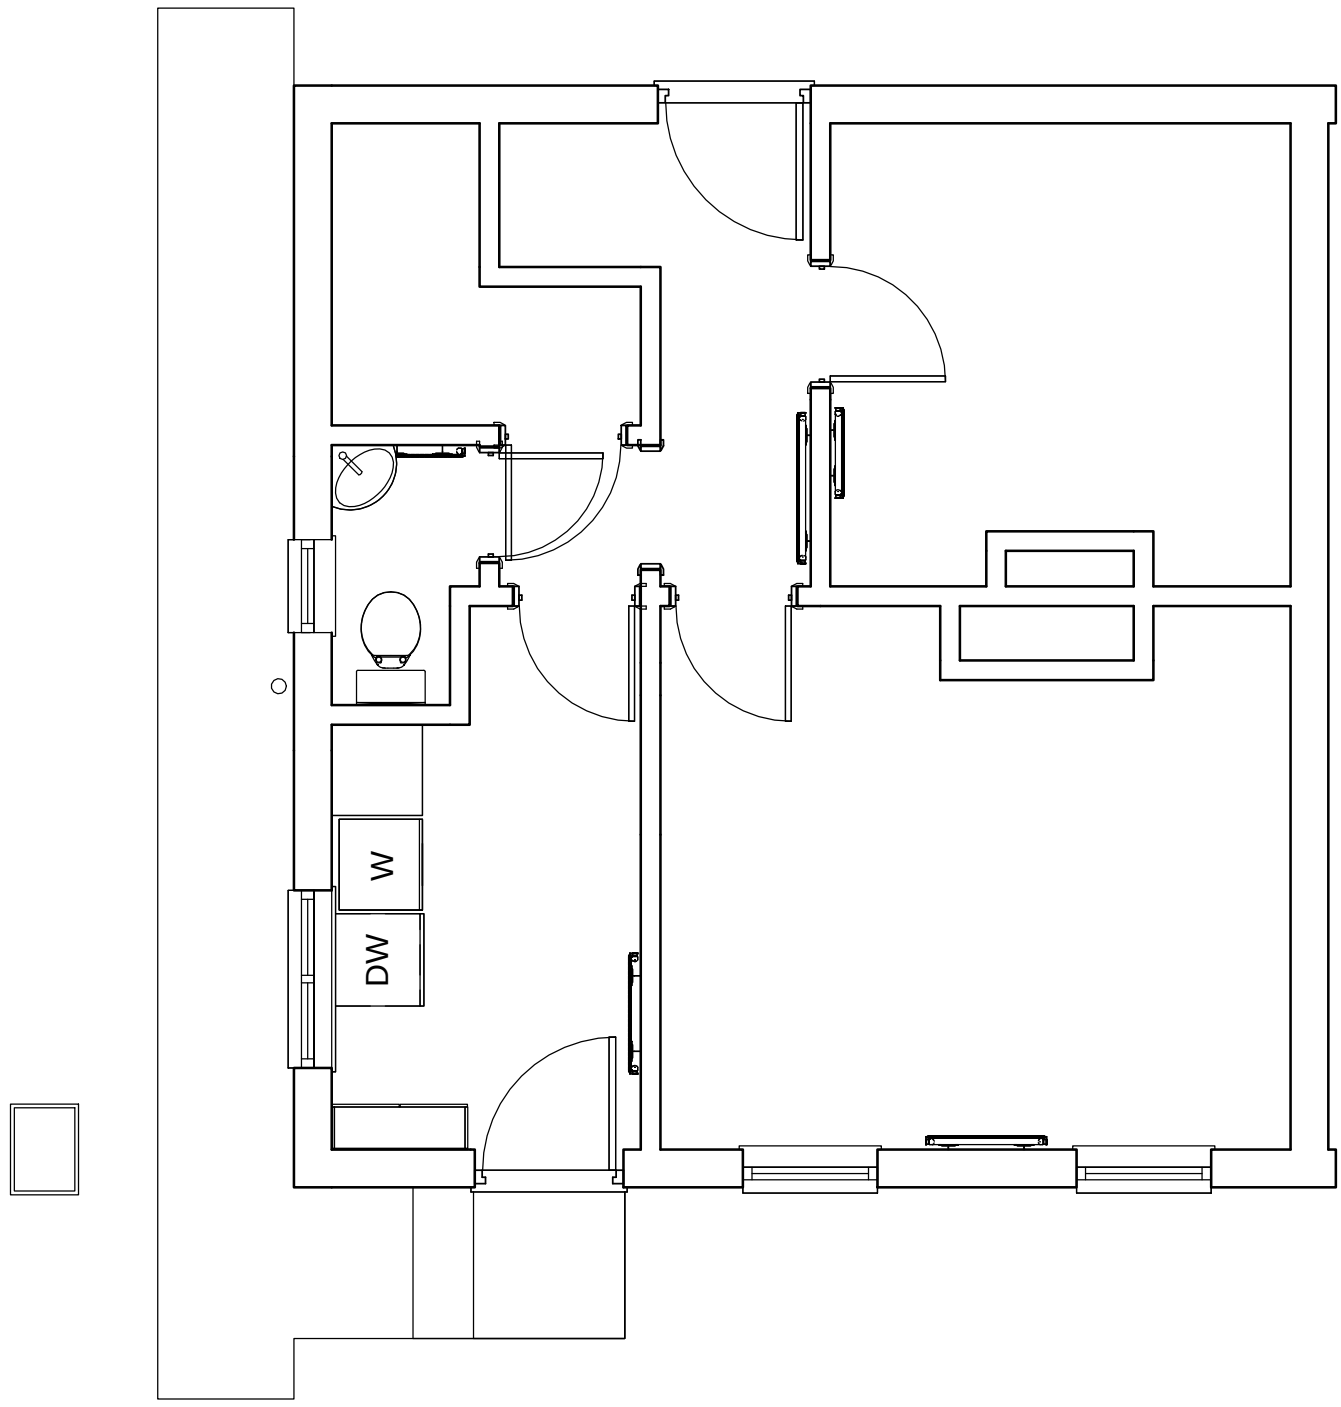



## 1 Ground Floor - (Existing)

1 : 50

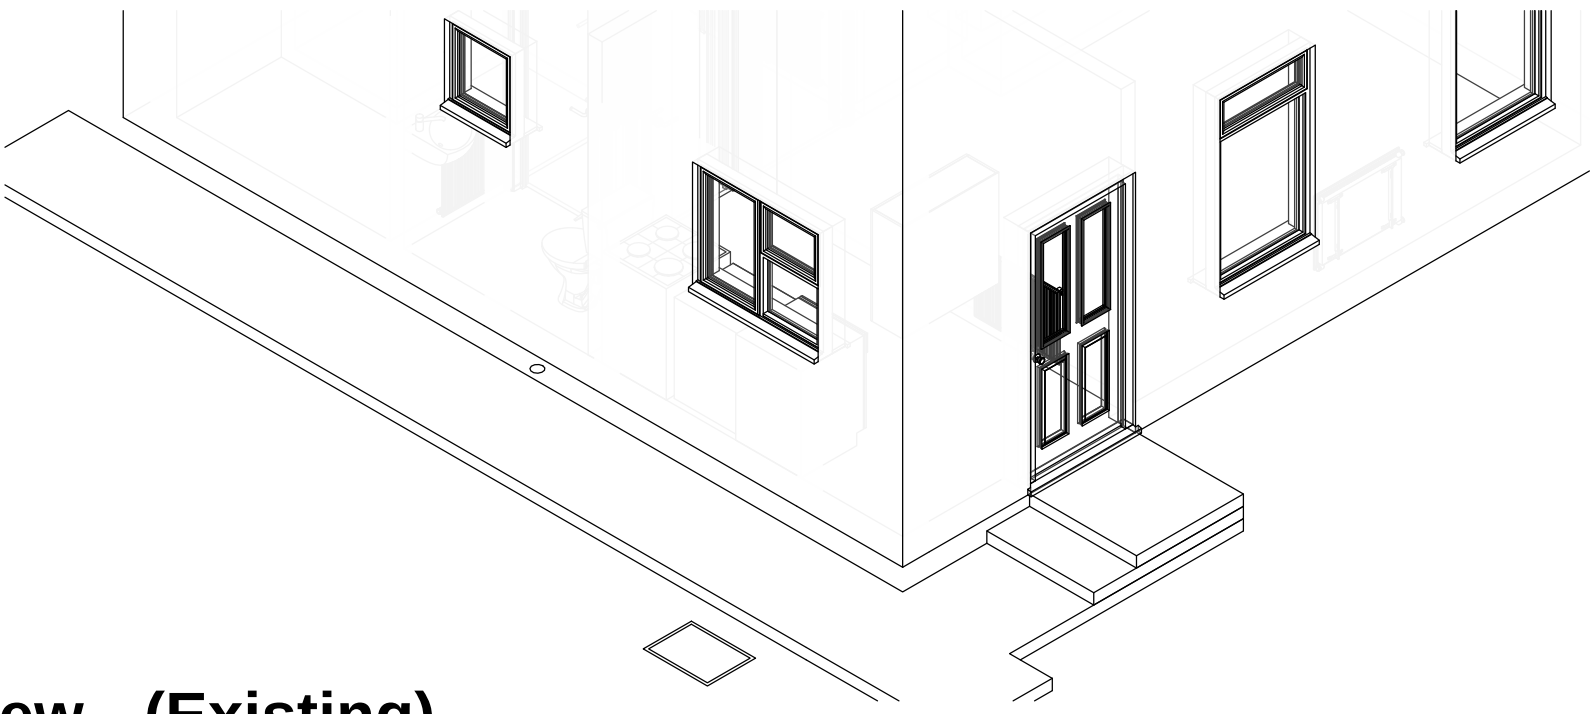

## 2 3D View - (Existing)

| Rev. | Description | Date |
|---|---|---|
| | | |
| | | |
| | | |

| | | | | |
|---|---|---|---|---|
| CLIENT<br>Mrs F Bowers<br>ADDRESS<br>3 Randall Bank<br>Moulton Eaugate<br>PE12 0RT | PROJECT<br>Accessibility Adaptations | Date<br>05/09/2019 | Project number<br>DFG/19/1093 | Scale (@ A3)<br>1 : 50 |
| | SHEET<br>Existing Ground | Drawn by<br>SG | DRAWING NUMBER<br>01 | REV |