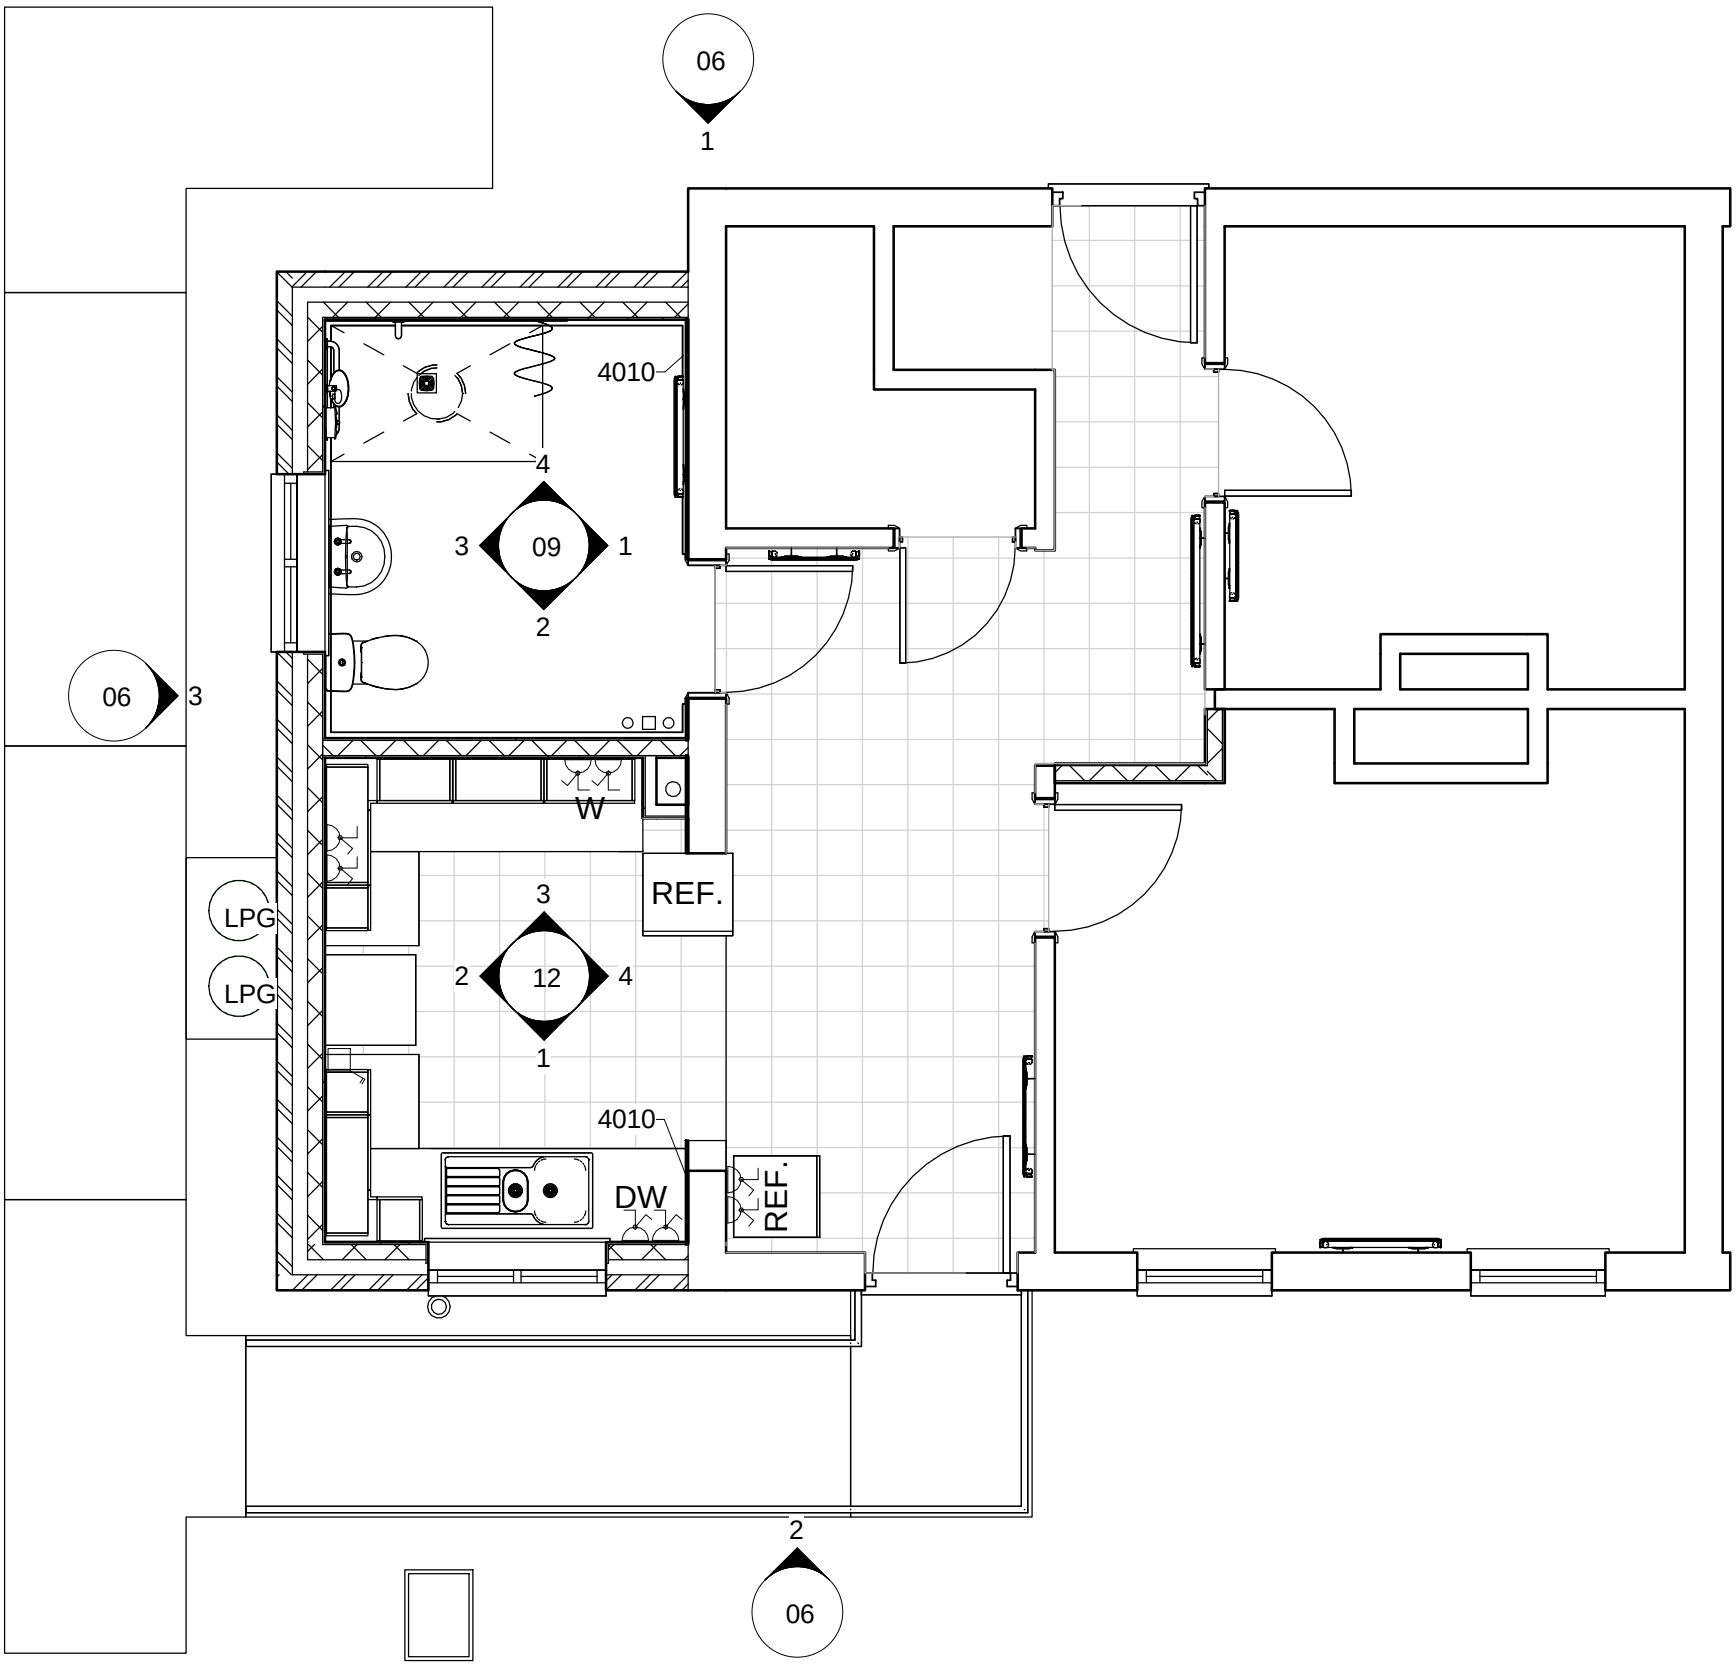


1 Ground Floor - (Proposed)

1 : 50

SOUTH HOLLAND DISTRICT COUNCIL

Building Consultancy South Holland

Rev.	Description	Date

CLIENT Mrs F Bowers ADDRESS 3 Randall Bank Moulton Eaugate PE12 0RT	PROJECT Accessibility Adaptations	Date 05/09/2019	Project number DFG/19/1093	Scale (@ A3) 1 : 50
	SHEET Proposed Ground	Drawn by SG	DRAWING NUMBER 04	REV