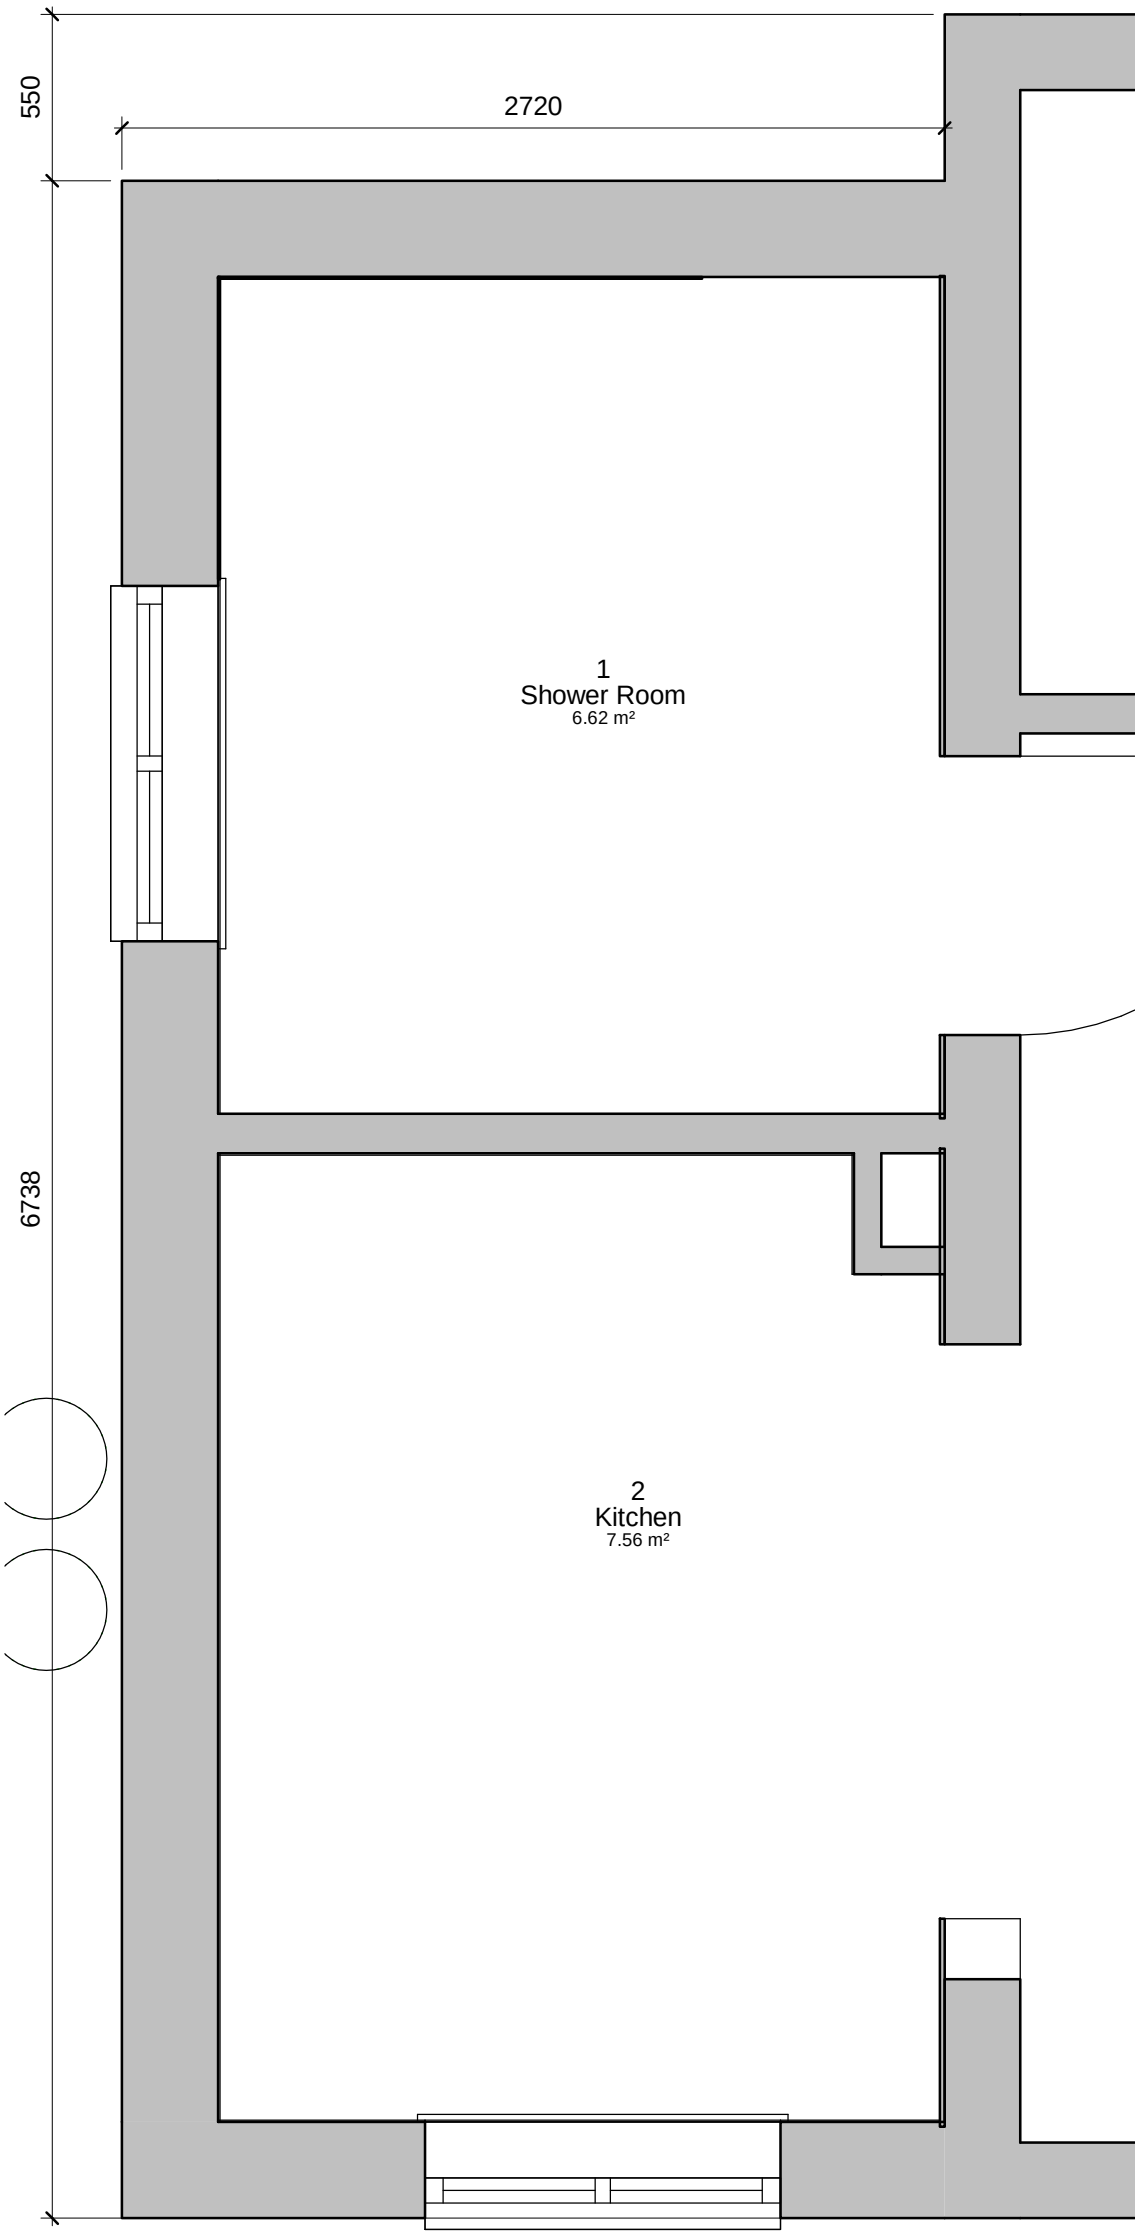


1 Extension Set Out - (Proposed)

1 : 25

SOUTH HOLLAND DISTRICT COUNCIL
Building Consultancy South Holland

Rev.	Description	Date

CLIENT Mrs F Bowers ADDRESS 3 Randall Bank Moulton Eaugate PE12 0RT	PROJECT Accessibility Adaptations	Date 05/09/2019	Project number DFG/19/1093	Scale (@ A3) 1 : 25
	SHEET Proposed Extension	Drawn by SG	DRAWING NUMBER 05	REV