

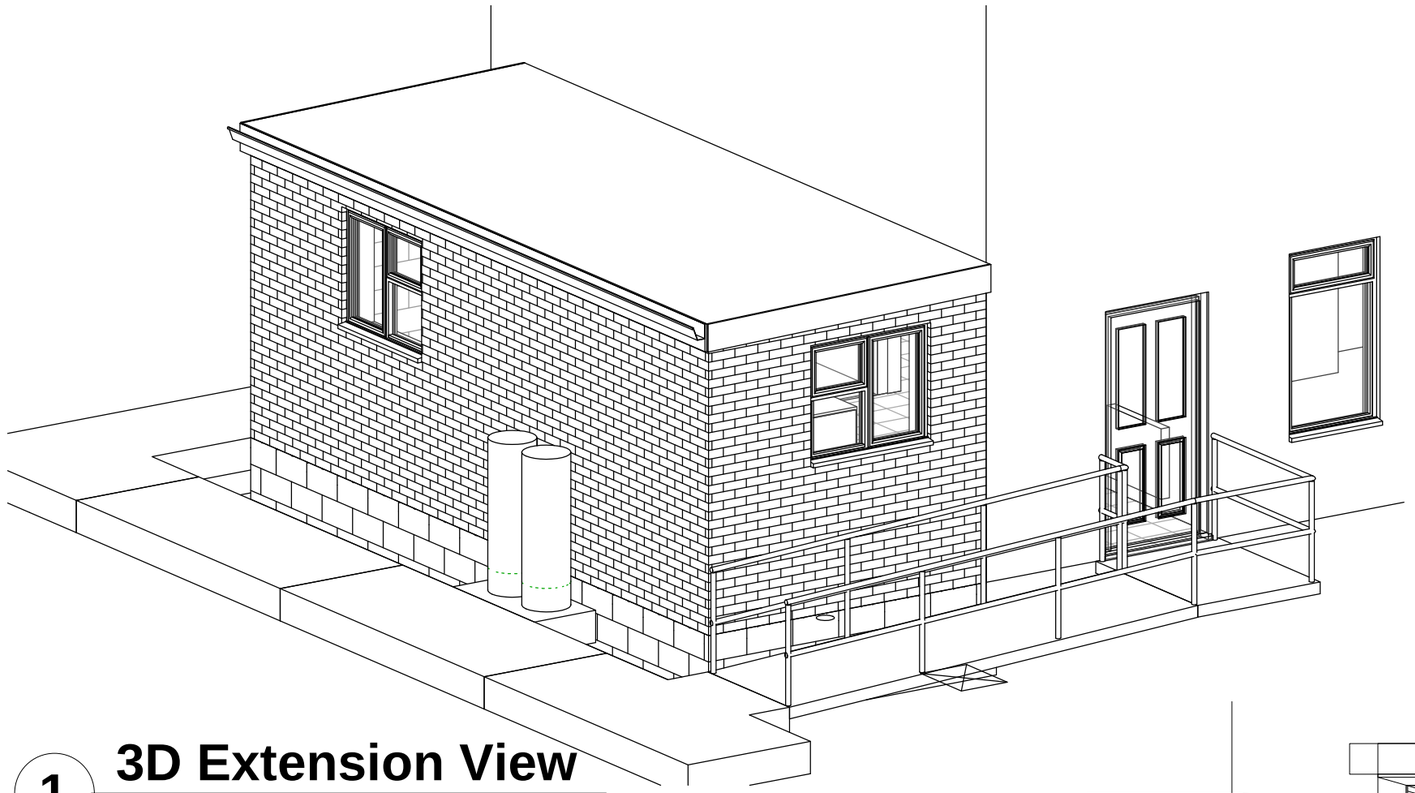


1 3D Extension View

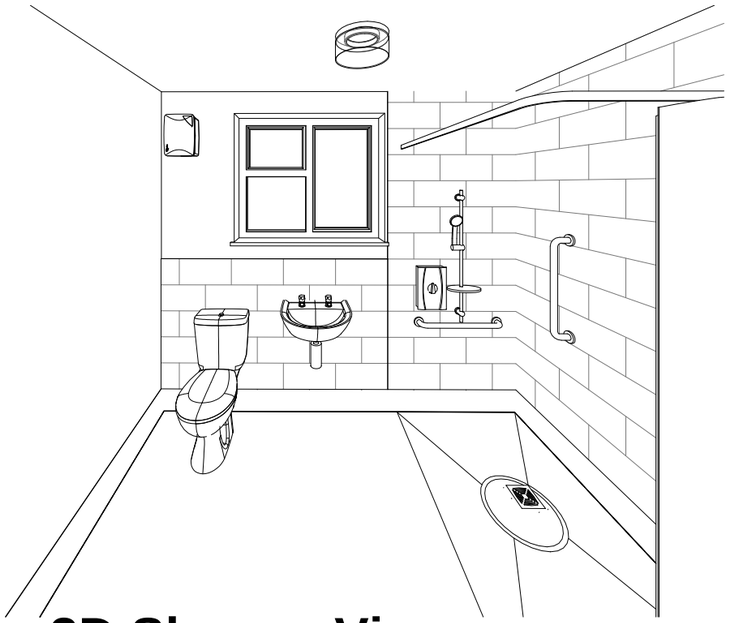

2 3D Shower View

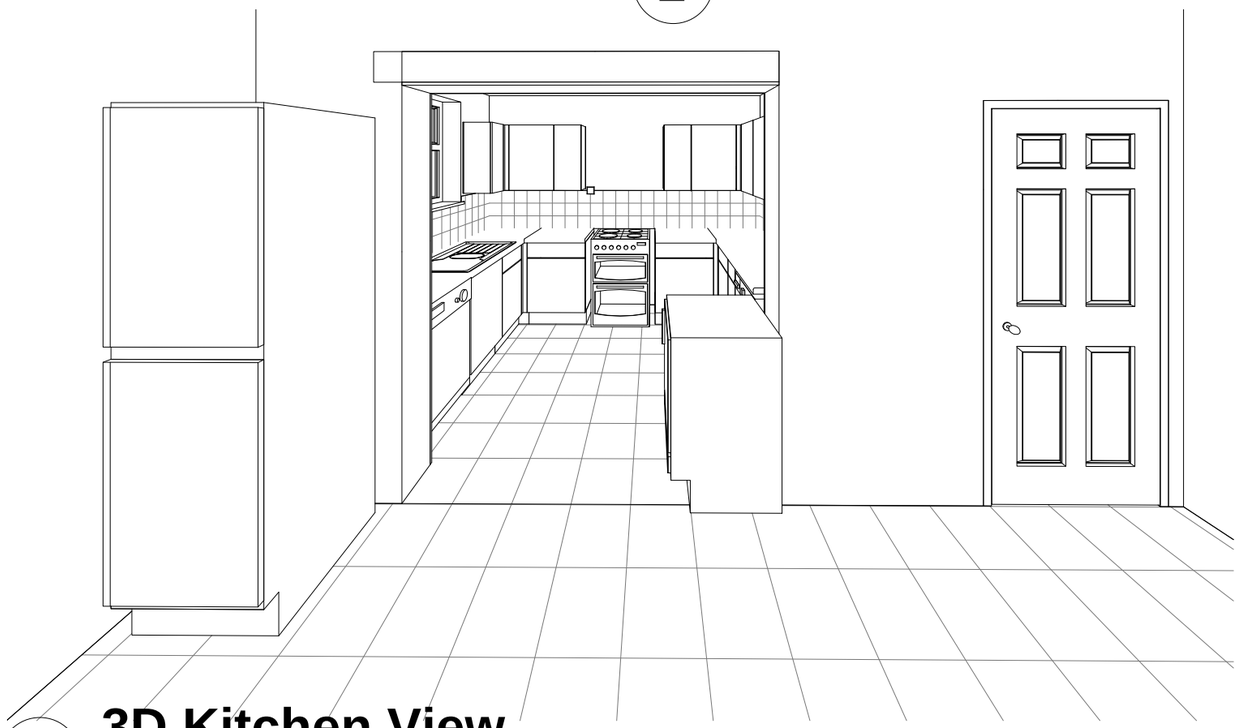

3 3D Kitchen View

Rev.	Description	Date

SOUTH HOLLAND DISTRICT COUNCIL

Building Consultancy South Holland

CLIENT / ADDRESS	Mrs F Bowers 3 Randall Bank Moulton Eaugate PE12 0RT	PROJECT Accessibility Adaptations	Date 05/09/2019	Project number DFG/19/1093
		SHEET Proposed 3D Views	Drawn by SG	DRAWING NUMBER 15

Scale (@ A3)

REV