
1093 Grant - Location Plan 2500

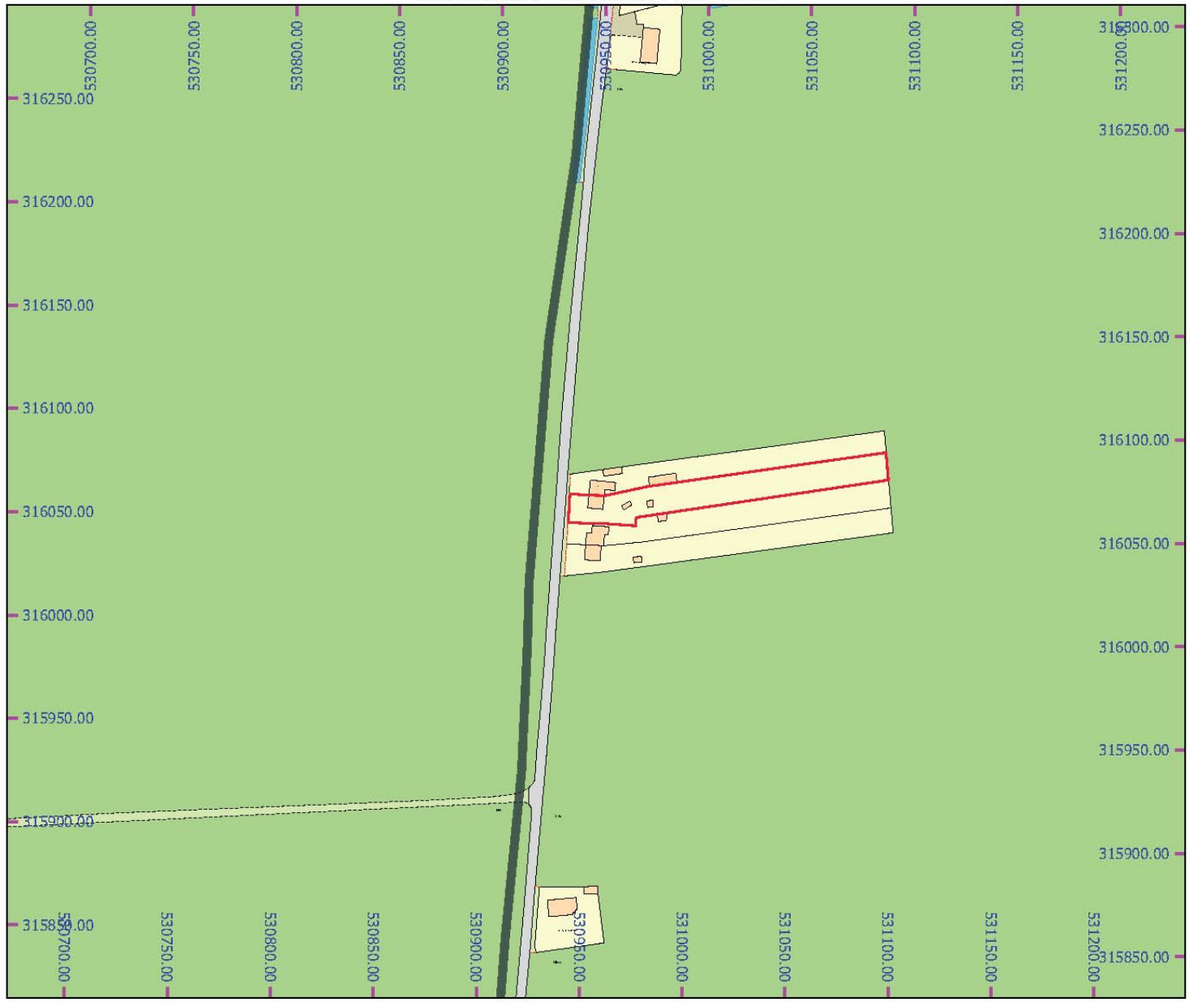

MAP SCALE 1: 2500
CREATED DATE: 05/09/2019
PHOTOGRAPHIC COPY
LIABLE TO DISTORTION
IN SCALE

© Crown copyright and database rights 2019 Ordnance Survey 100018351

1093 Grant - Block Plan 500



MAP SCALE 1: 500
CREATED DATE: 05/09/2019
PHOTOGRAPHIC COPY
LIABLE TO DISTORTION
IN SCALE

© Crown copyright and database rights 2019 Ordnance Survey 100018351

Rev.	Description	Date

CLIENT
Mrs F Bowers

ADDRESS
3 Randall Bank
Moulton Eaugate
PE12 0RT

PROJECT
Accessibility Adaptations

Date
05/09/2019

Project number
DFG/19/1093

Scale (@ A3)

SHEET
Site Block Location

Drawn by
SG

DRAWING NUMBER
18

REV